
REAR 75'

MAIN FLOOR PLAN

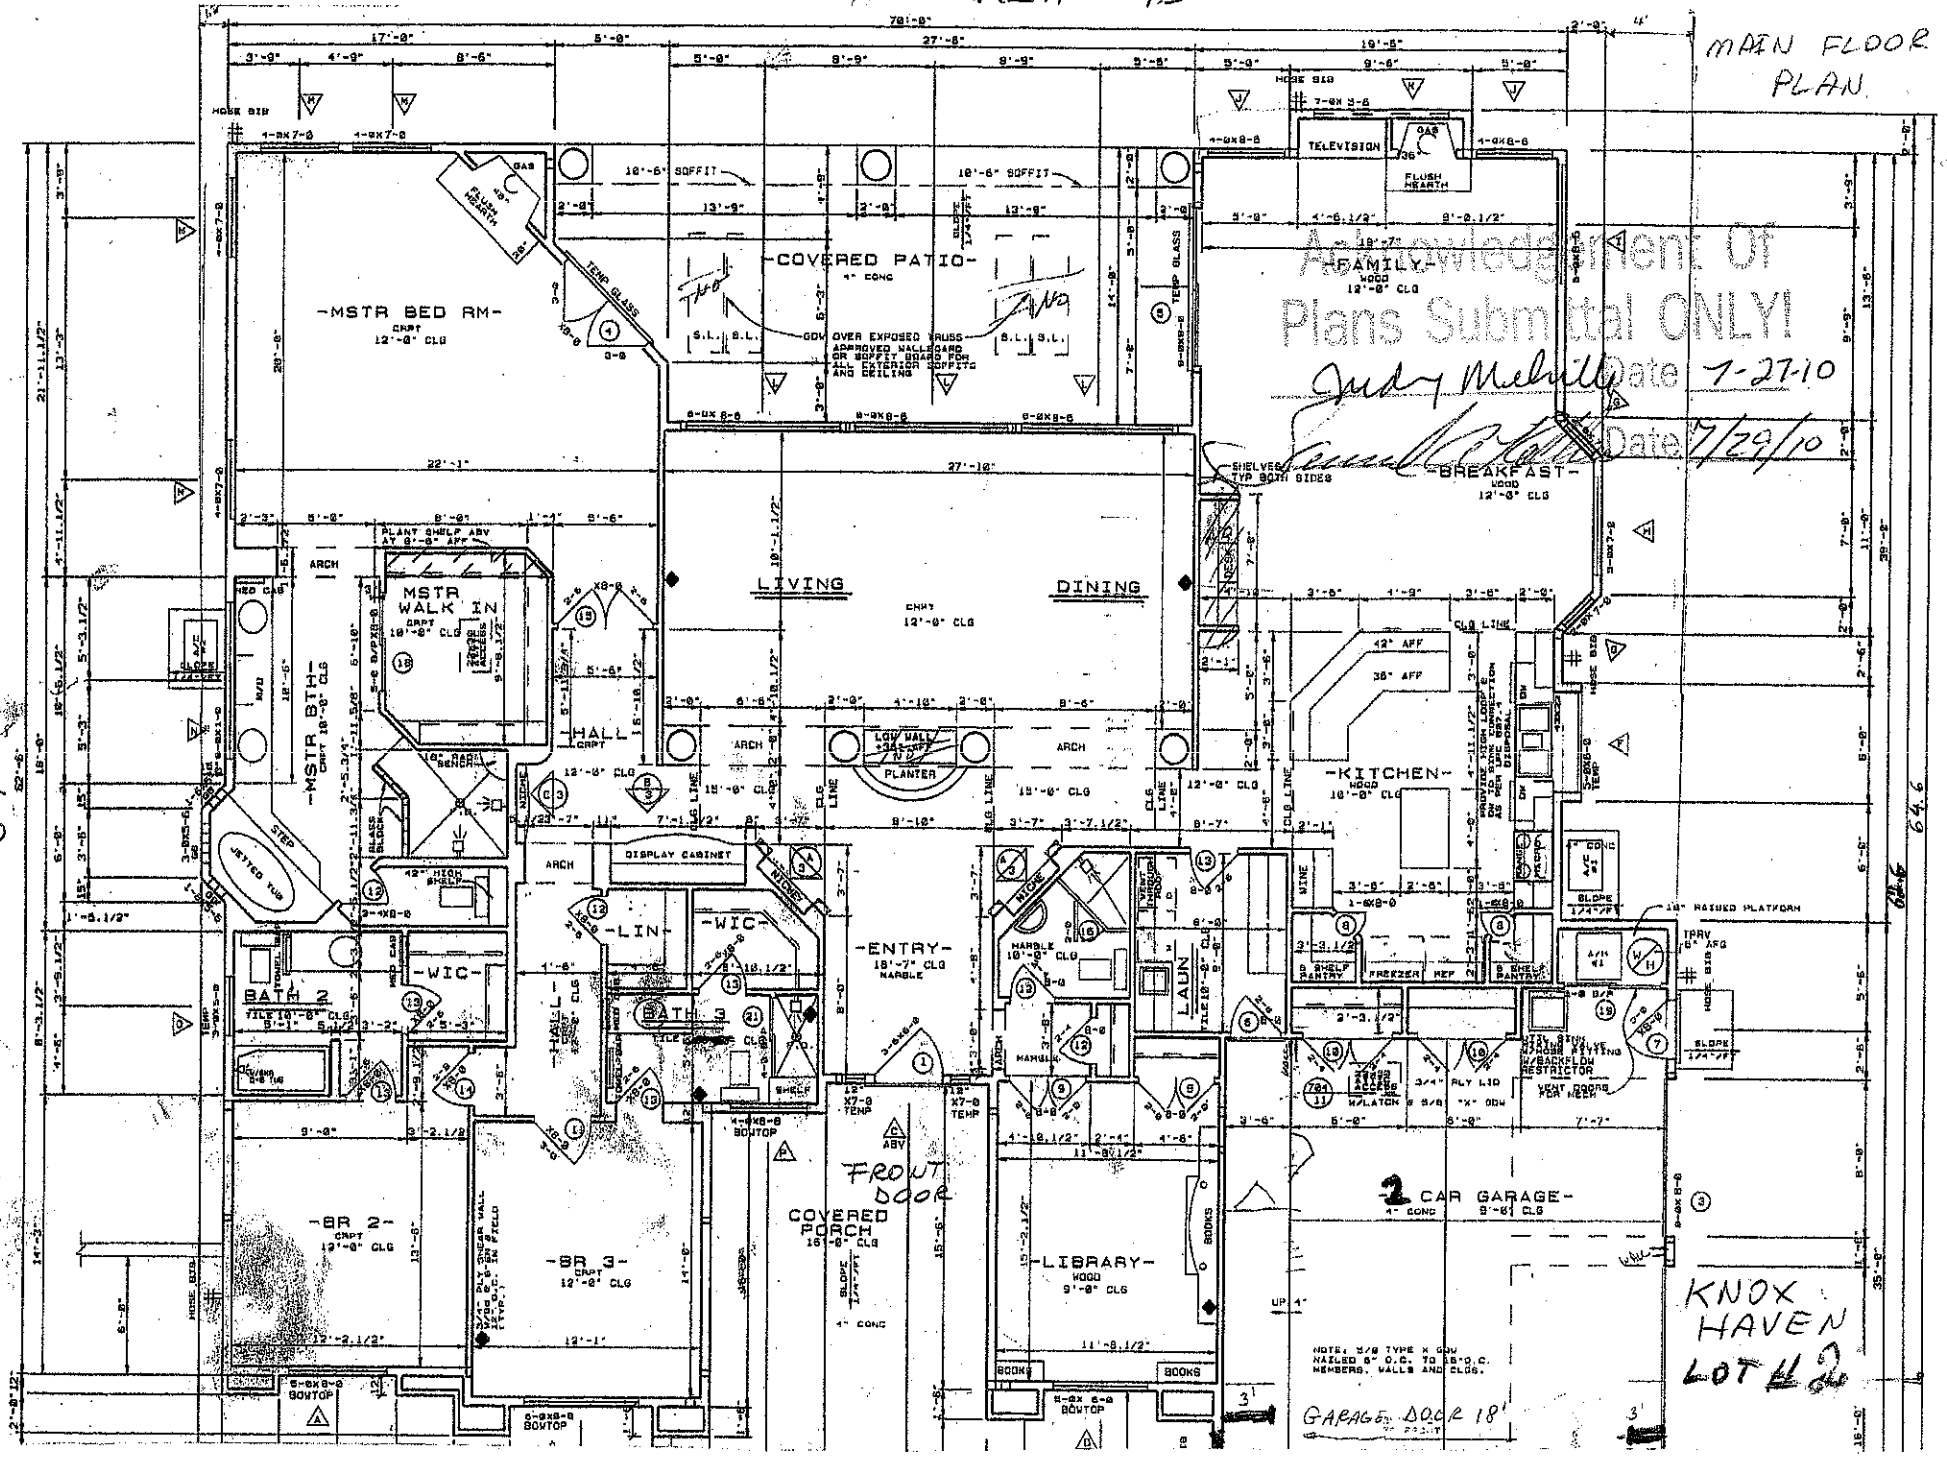

Acknowledgment Of Plans Submittal ONLY!

Judy Melvill Date 7-27-10

Date 7/29/10

KNOX HAVEN LOT 42

FRONT 75'

Reverse Plan 8-2-10 jm