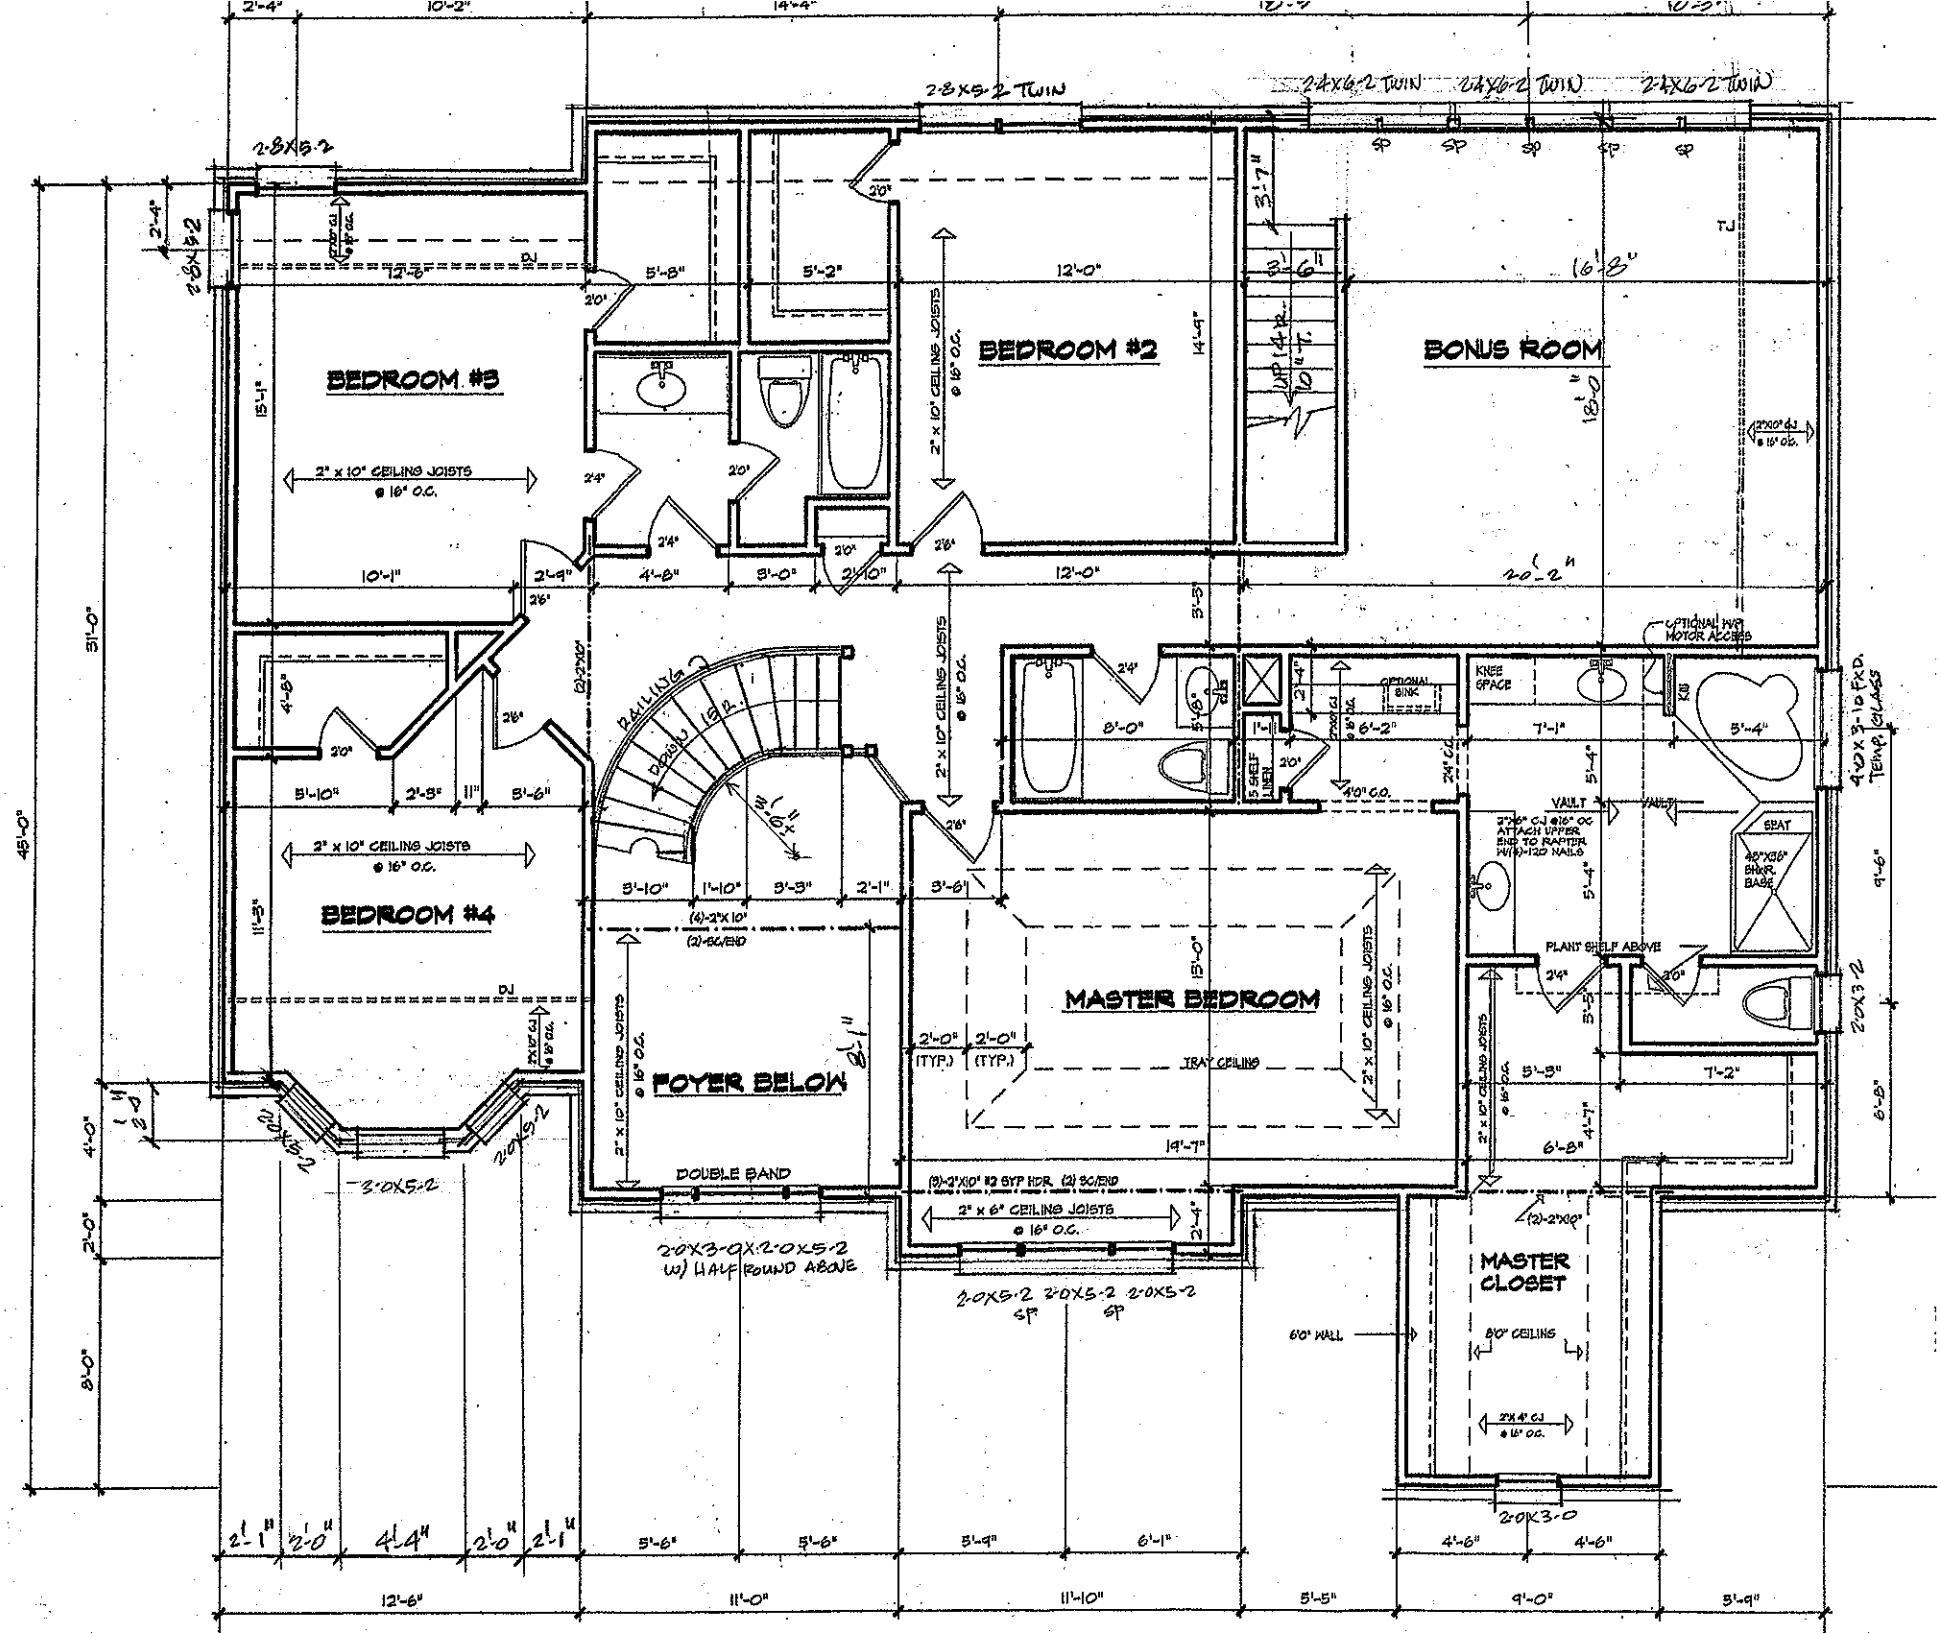

BEDROOM #3
BEDROOM #2
BONUS ROOM
BEDROOM #4
FOYER BELOW
MASTER BEDROOM
MASTER CLOSET
2" x 10" CEILING JOISTS @ 16" O.C.
2" x 6" CEILING JOISTS @ 16" O.C.
DOUBLE BAND
TRAY CEILING
8'0" CEILING
6'0" WALL
KNEE SPACE
OPTIONAL SINK
VAULT
PLANT SHELF ABOVE
SEAT
5 SHELF LINEN
DROP 14"
UP 14"
10" T.
2-8X5-2 TWIN
2-4X6-2 TWIN
2-0X3-0X2-0X5-2 W/ HALF ROUND ABOVE
2-0X5-2 2-0X5-2 2-0X5-2 SP SP
2-0X3-0
12'-6"
11'-0"
11'-10"
5'-5"
9'-0"
5'-9"
45'-0"
31'-0"