VISION OF ENVIRONMENTAL HEALTH
SITE WASTEWATER SECTION

PROPERTY ID #
COUNTY

SOIL/SITE EVALUATION
for ON-SITE WASTEWATER SYSTEM

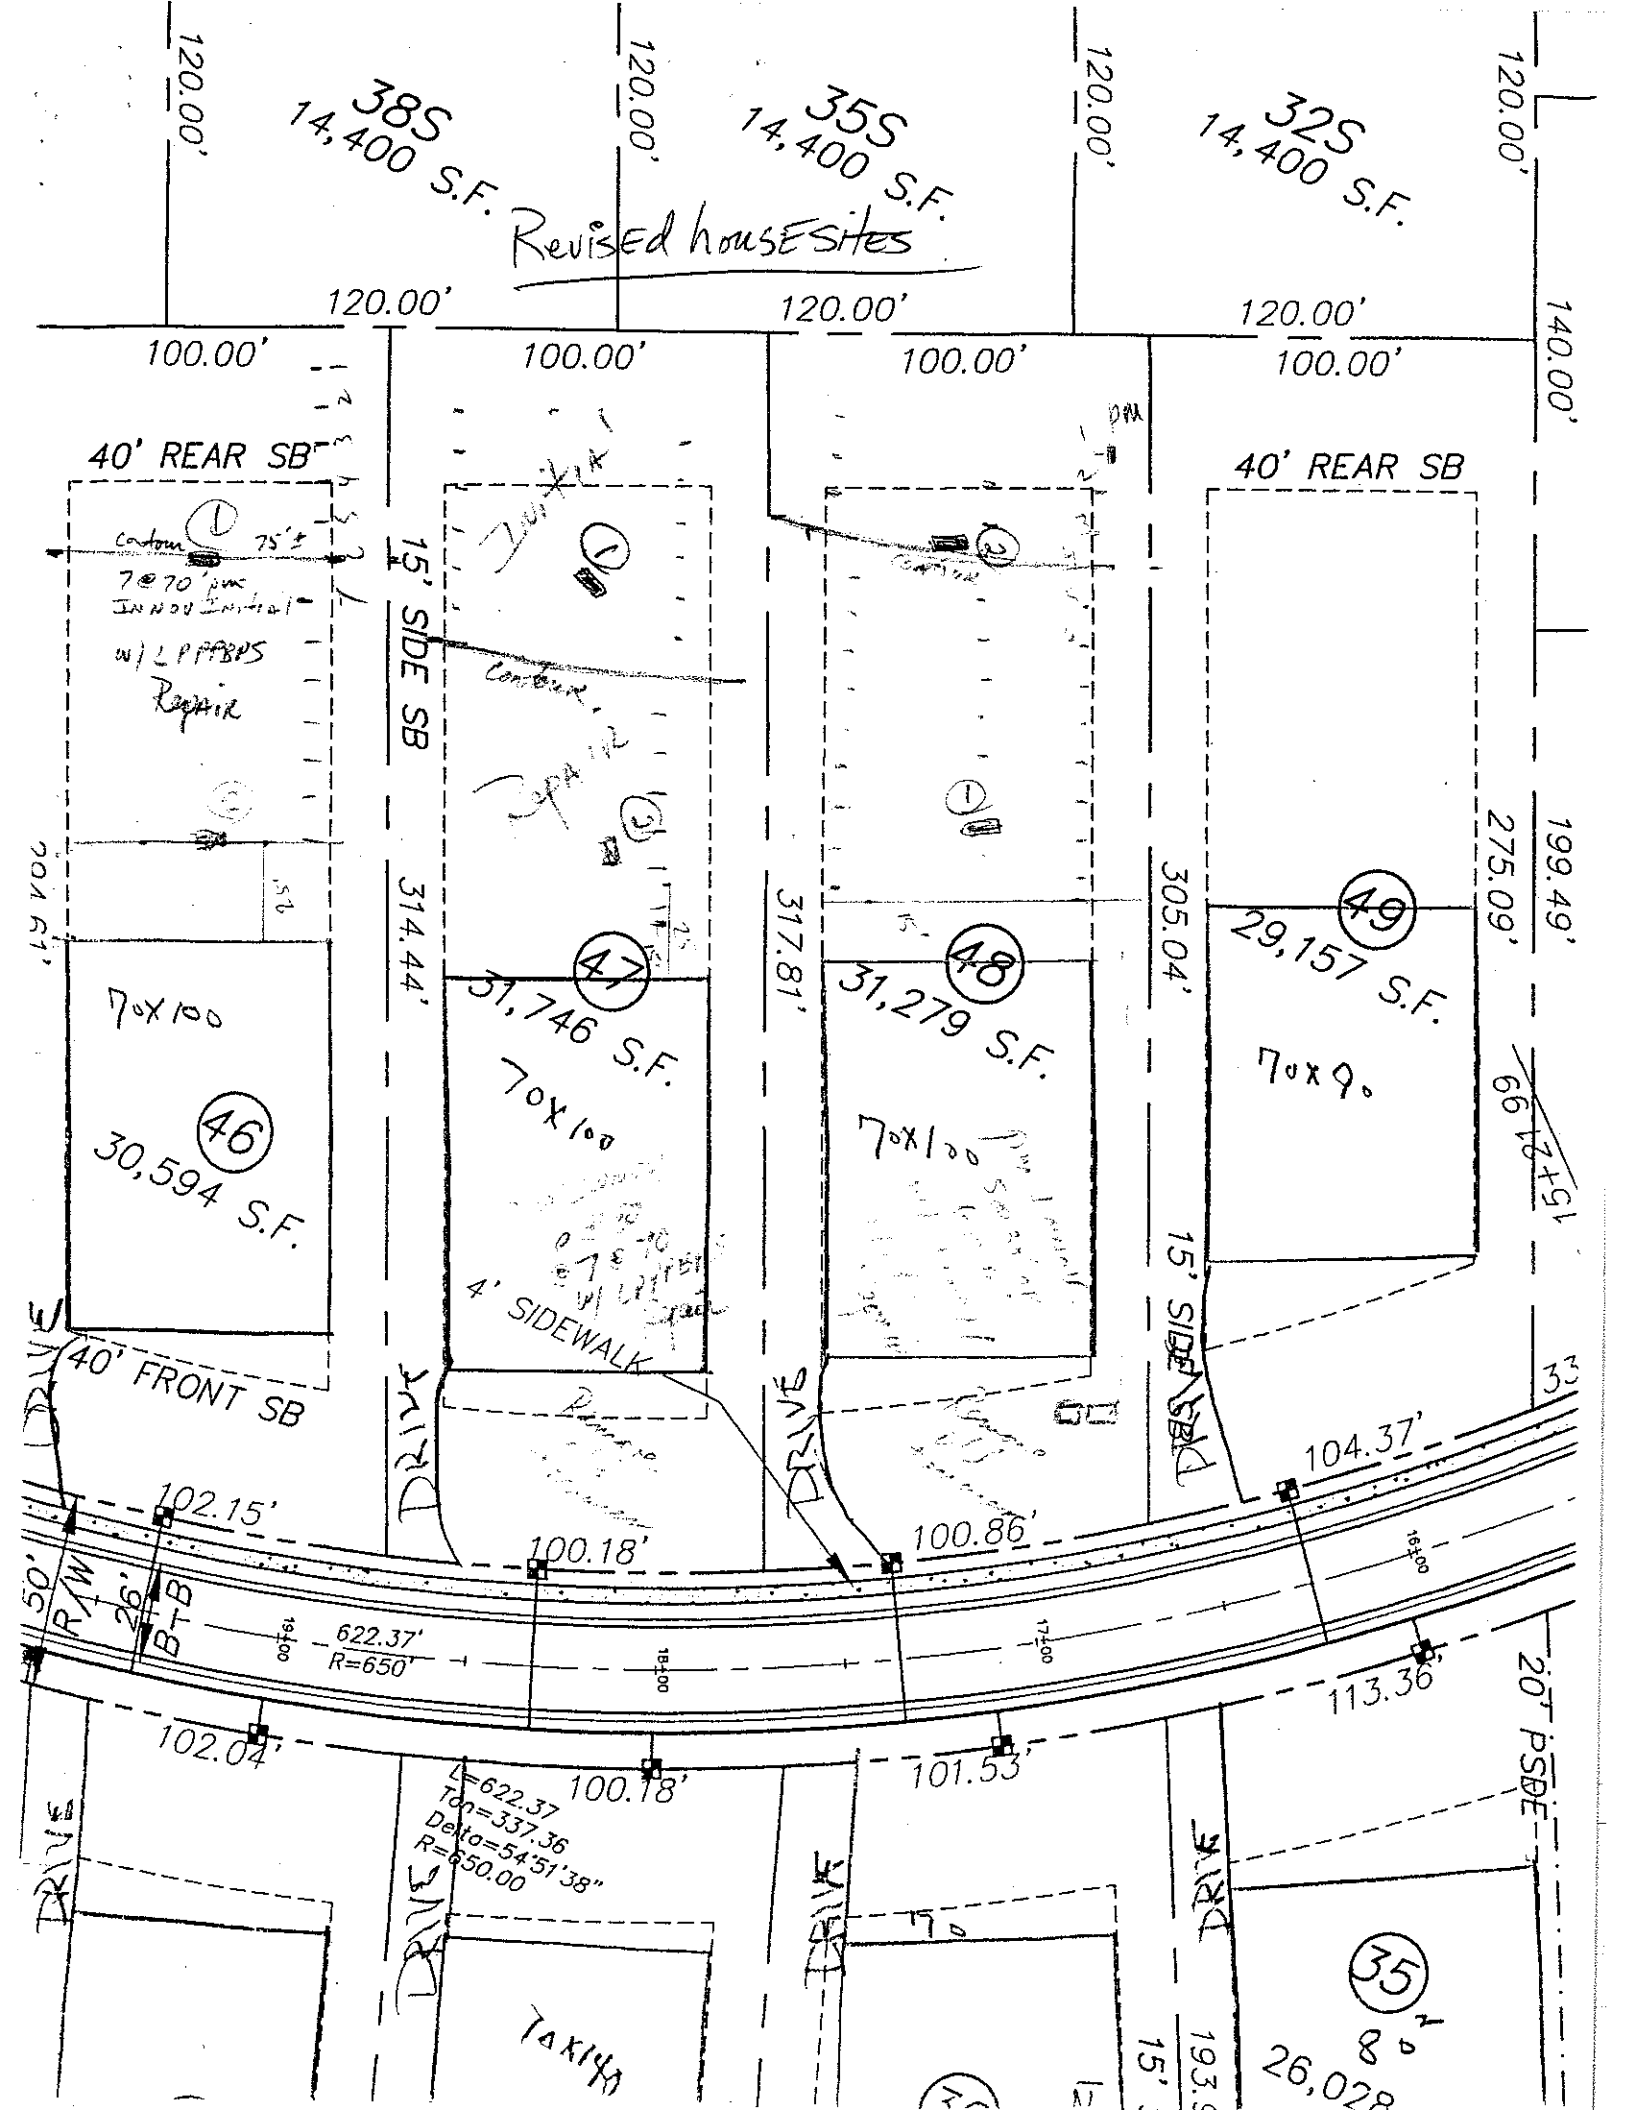
APPLICANT

ADDRESS: APPLICATION DATE: DATE EVALUATED: 8-22-01
PROPOSED FACILITY: PROPOSED DESIGN FLOW (.1949): PROPERTY SIZE:
LOCATION OF SITE: Lot 48 Tomahawk Farms PROPERTY RECORDED:
WATER SUPPLY: ☐ Private ☐ Public ☐ Well ☐ Spring ☐ Other
EVALUATION METHOD: ☐ Auger Boring ☐ Pit ☐ Cut
TYPE OF WASTEWATER: ☐ Sewage ☐ Industrial Process ☐ Mixed

.1940 LANDSCAPE POSITION/ SLOPE %	HORIZON DEPTH (IN.)	SOIL MORPHOLOGY (.1941) STRUCTURE/ TEXTURE	.1941 CONSISTENCE/ MINERALOGY	OTHER PROFILE FACTORS .1942 SOIL WETNESS/ COLOR	.1943 SOIL DEPTH	.1956 SAPRO CLASS	.1944 RESTR HORIZ	PROFILE CLASS & LTAR
(1)	0-5	wk sab loam sl	fr ss sp					.3
	5-36	SAB RC	fr sp ss sp					
	36-54	m sab gr cl	fr ss sp common med sp, few red mn					
(2)	0-3	wk sab loam sl	fr ss sp					.3
	3-30	SAB loam c	fr sp few med sp ss sp					
	30-50	m-wk sab gr cl	fr ss sp ss sp common med sp					

DESCRIPTION	INITIAL SYSTEM	REPAIR SYSTEM
Suitable Space (.1945)		

OTHER FACTORS (.1946):
SITE CLASSIFICATION (.1948):
EVALUATED BY:


385
14,400 S.F.
355
14,400 S.F.
325
14,400 S.F.
Revised house sites
120.00'
100.00'
140.00'
40' REAR SB
15' SIDE SB
15' SIDE SB
40' FRONT SB
46
30,594 S.F.
70x100
47
51,746 S.F.
70x100
48
31,279 S.F.
70x100
49
29,157 S.F.
70x90
314.44'
317.81'
305.04'
275.09'
199.49'
4' SIDEWALK
DRIVE
50' R/W
26' B-B
622.37'
R=650'
102.15'
100.18'
100.86'
104.37'
102.04'
101.53'
113.36'
L=622.37
Tan=337.36
Delta=54°51'38"
R=650.00
20' PSDE
35
26,028