IREDELL COUNTY HEALTH DEPARTMENT *ENVIRONMENTAL HEALTH DIVISION*:

SITE PLAN WORKSHEET

SEE THE "SAMPLE SITE PLAN" BELOW. ***INCOMPLETE SITE PLANS WILL BE RETURNED TO YOU FOR COMPLETION AND MAY RESULT IN A DELAY IN THE ISSUANCE OF YOUR SEPTIC SYSTEM PERMIT!!!***

Place an (X) beside each item as you complete the site plan:

X Property Line measurements are clearly identified... **X All proposed structures are indicated...**

SHOW: proposed house or business footprint, wells, water lines, patios, pools and decks, and any other item that will occupy space on the site


____ Front and side setbacks from property line... **X Preferred driveway location and configuration, preferred well location...**

____ Area you prefer your septic system to be placed... **____ North arrow, or other sufficient indicator of direction...**


Circle N/A on the following if appropriate:

____ Location of septic systems and wells within 100' of your property... N/A

____ Location of easements and rights of ways on your property... N/A **____ Location of any designated wetlands on the property... N/A**

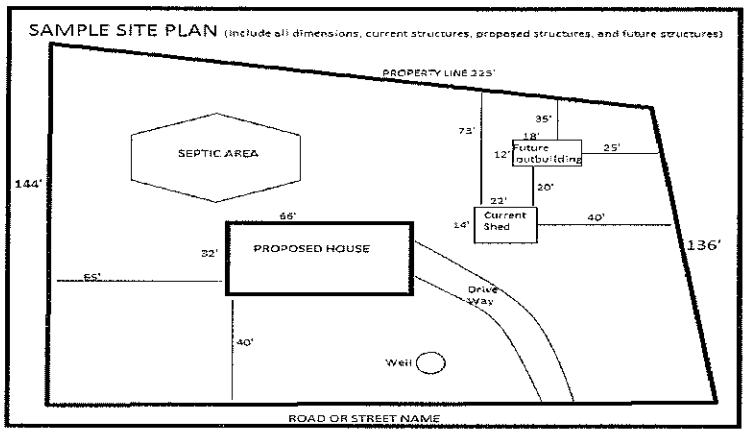


USE THIS SPACE TO DRAW YOUR SITE PLAN

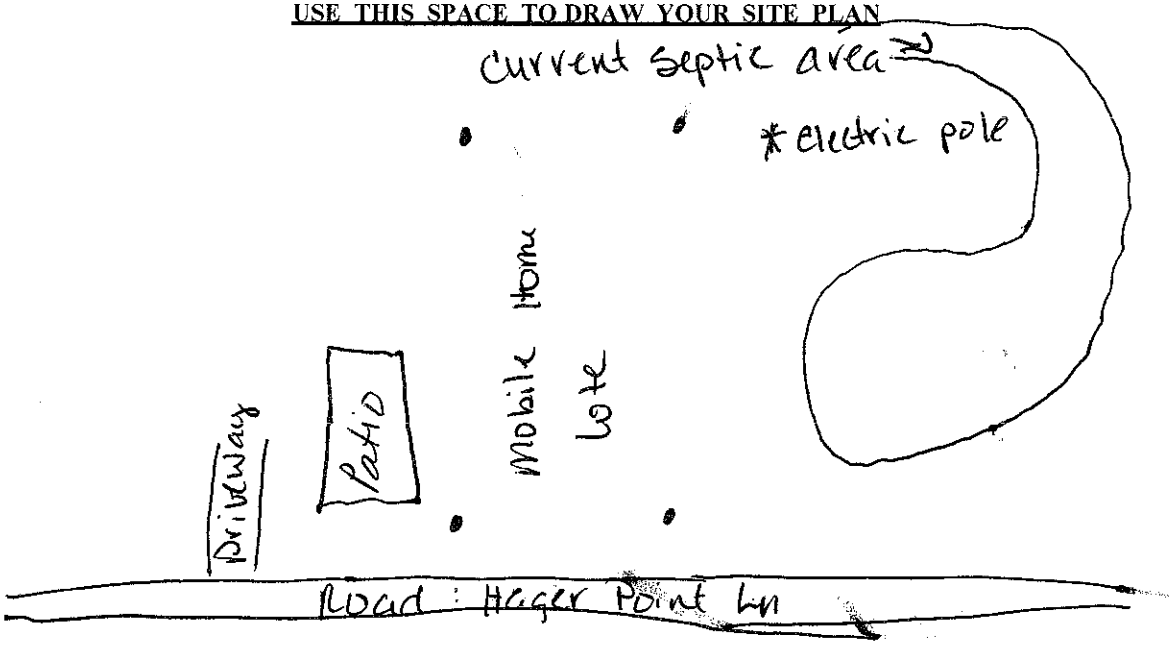

Signature: *Deborah Allegrani* *REQUIRED* **property owner or owner's legal representative signature.**

1-11-16
DATE

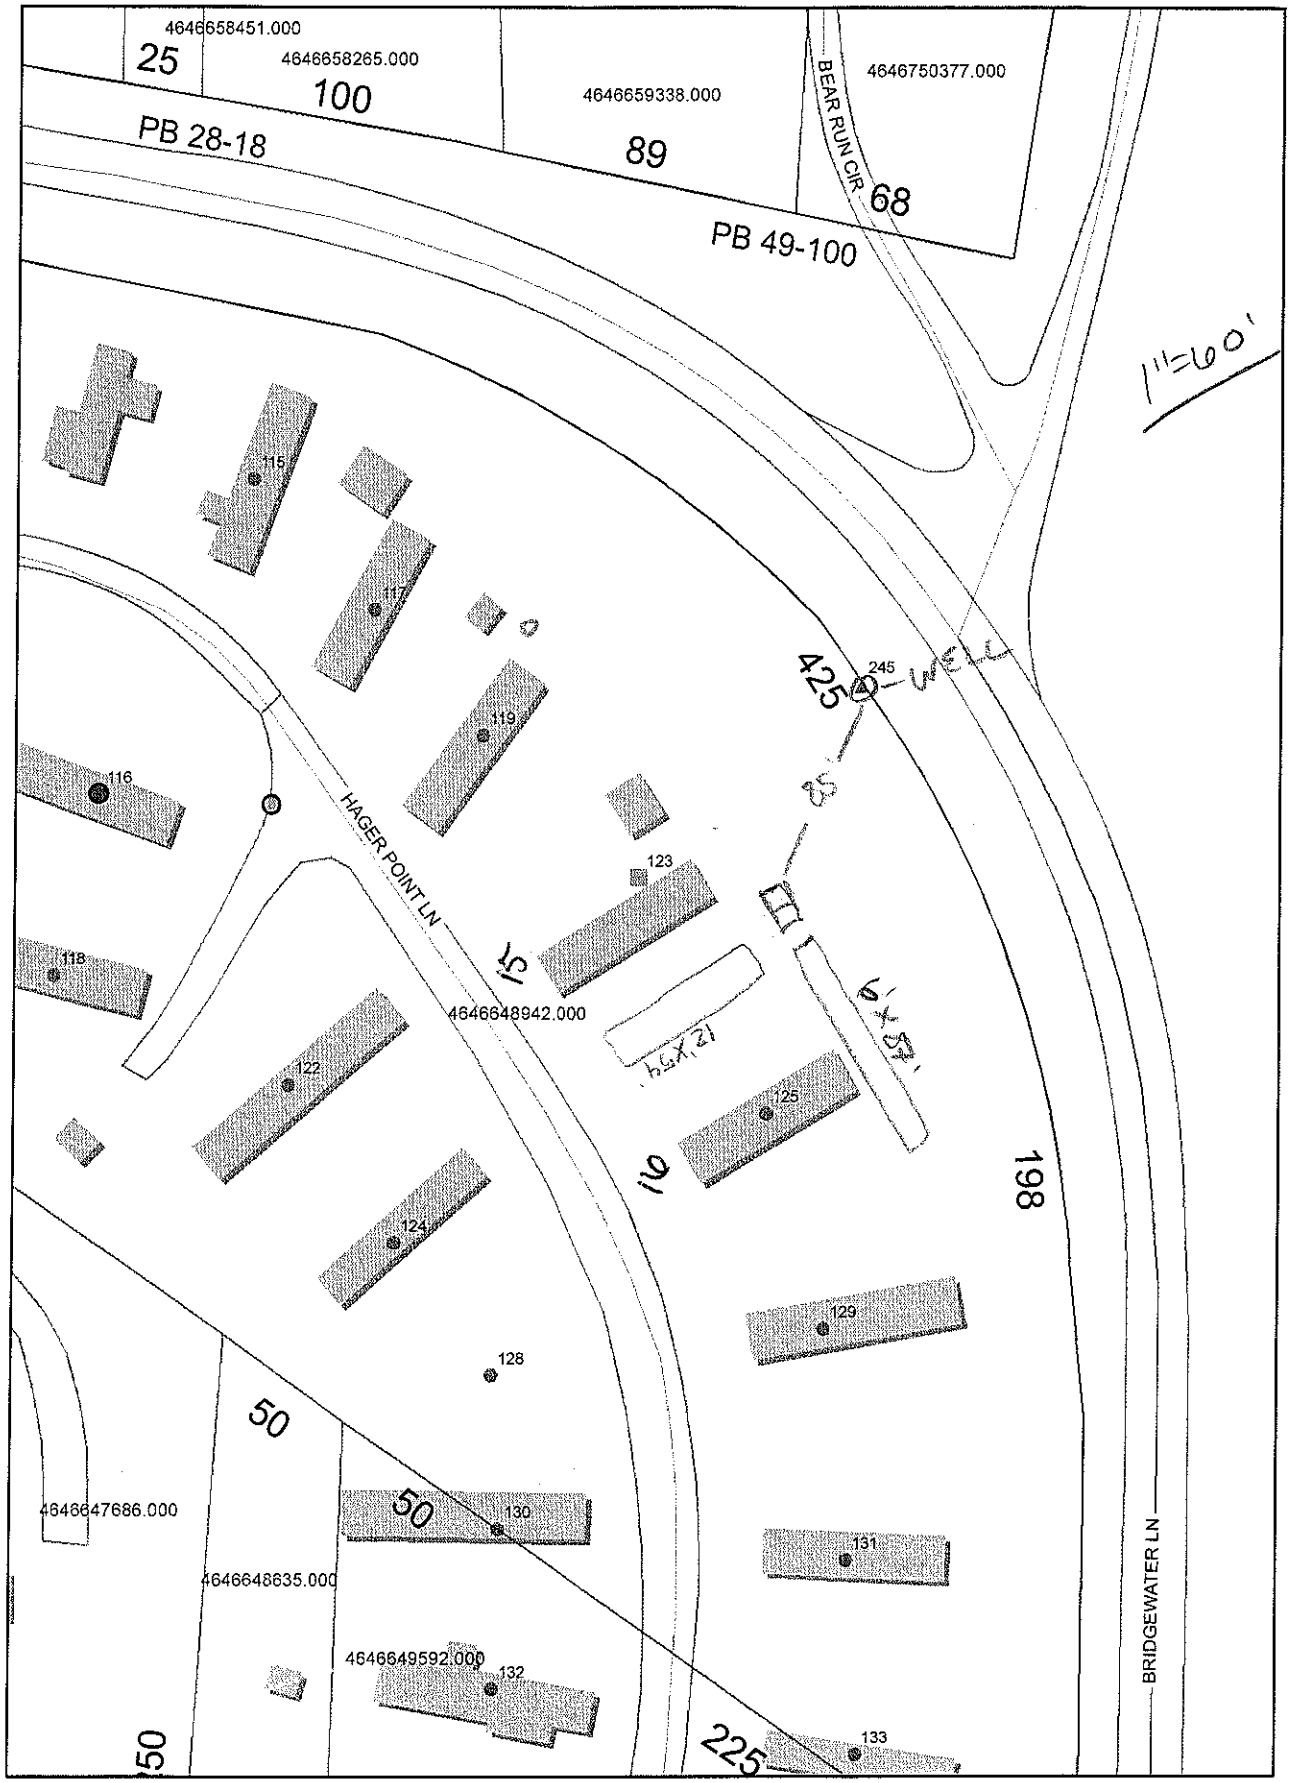
4646658451.000
25
4646658265.000
100
4646659338.000
89
BEAR RUN CIR
4646750377.000
68
PB 28-18
PB 49-100
1"=60'
115
117
119
116
118
123
245
425
WELL
HAGER POINT LN
15
4646648942.000
122
125
124
129
128
50
50
4646647686.000
130
131
4646648635.000
4646649592.000
132
133
225
198
BRIDGEWATER LN