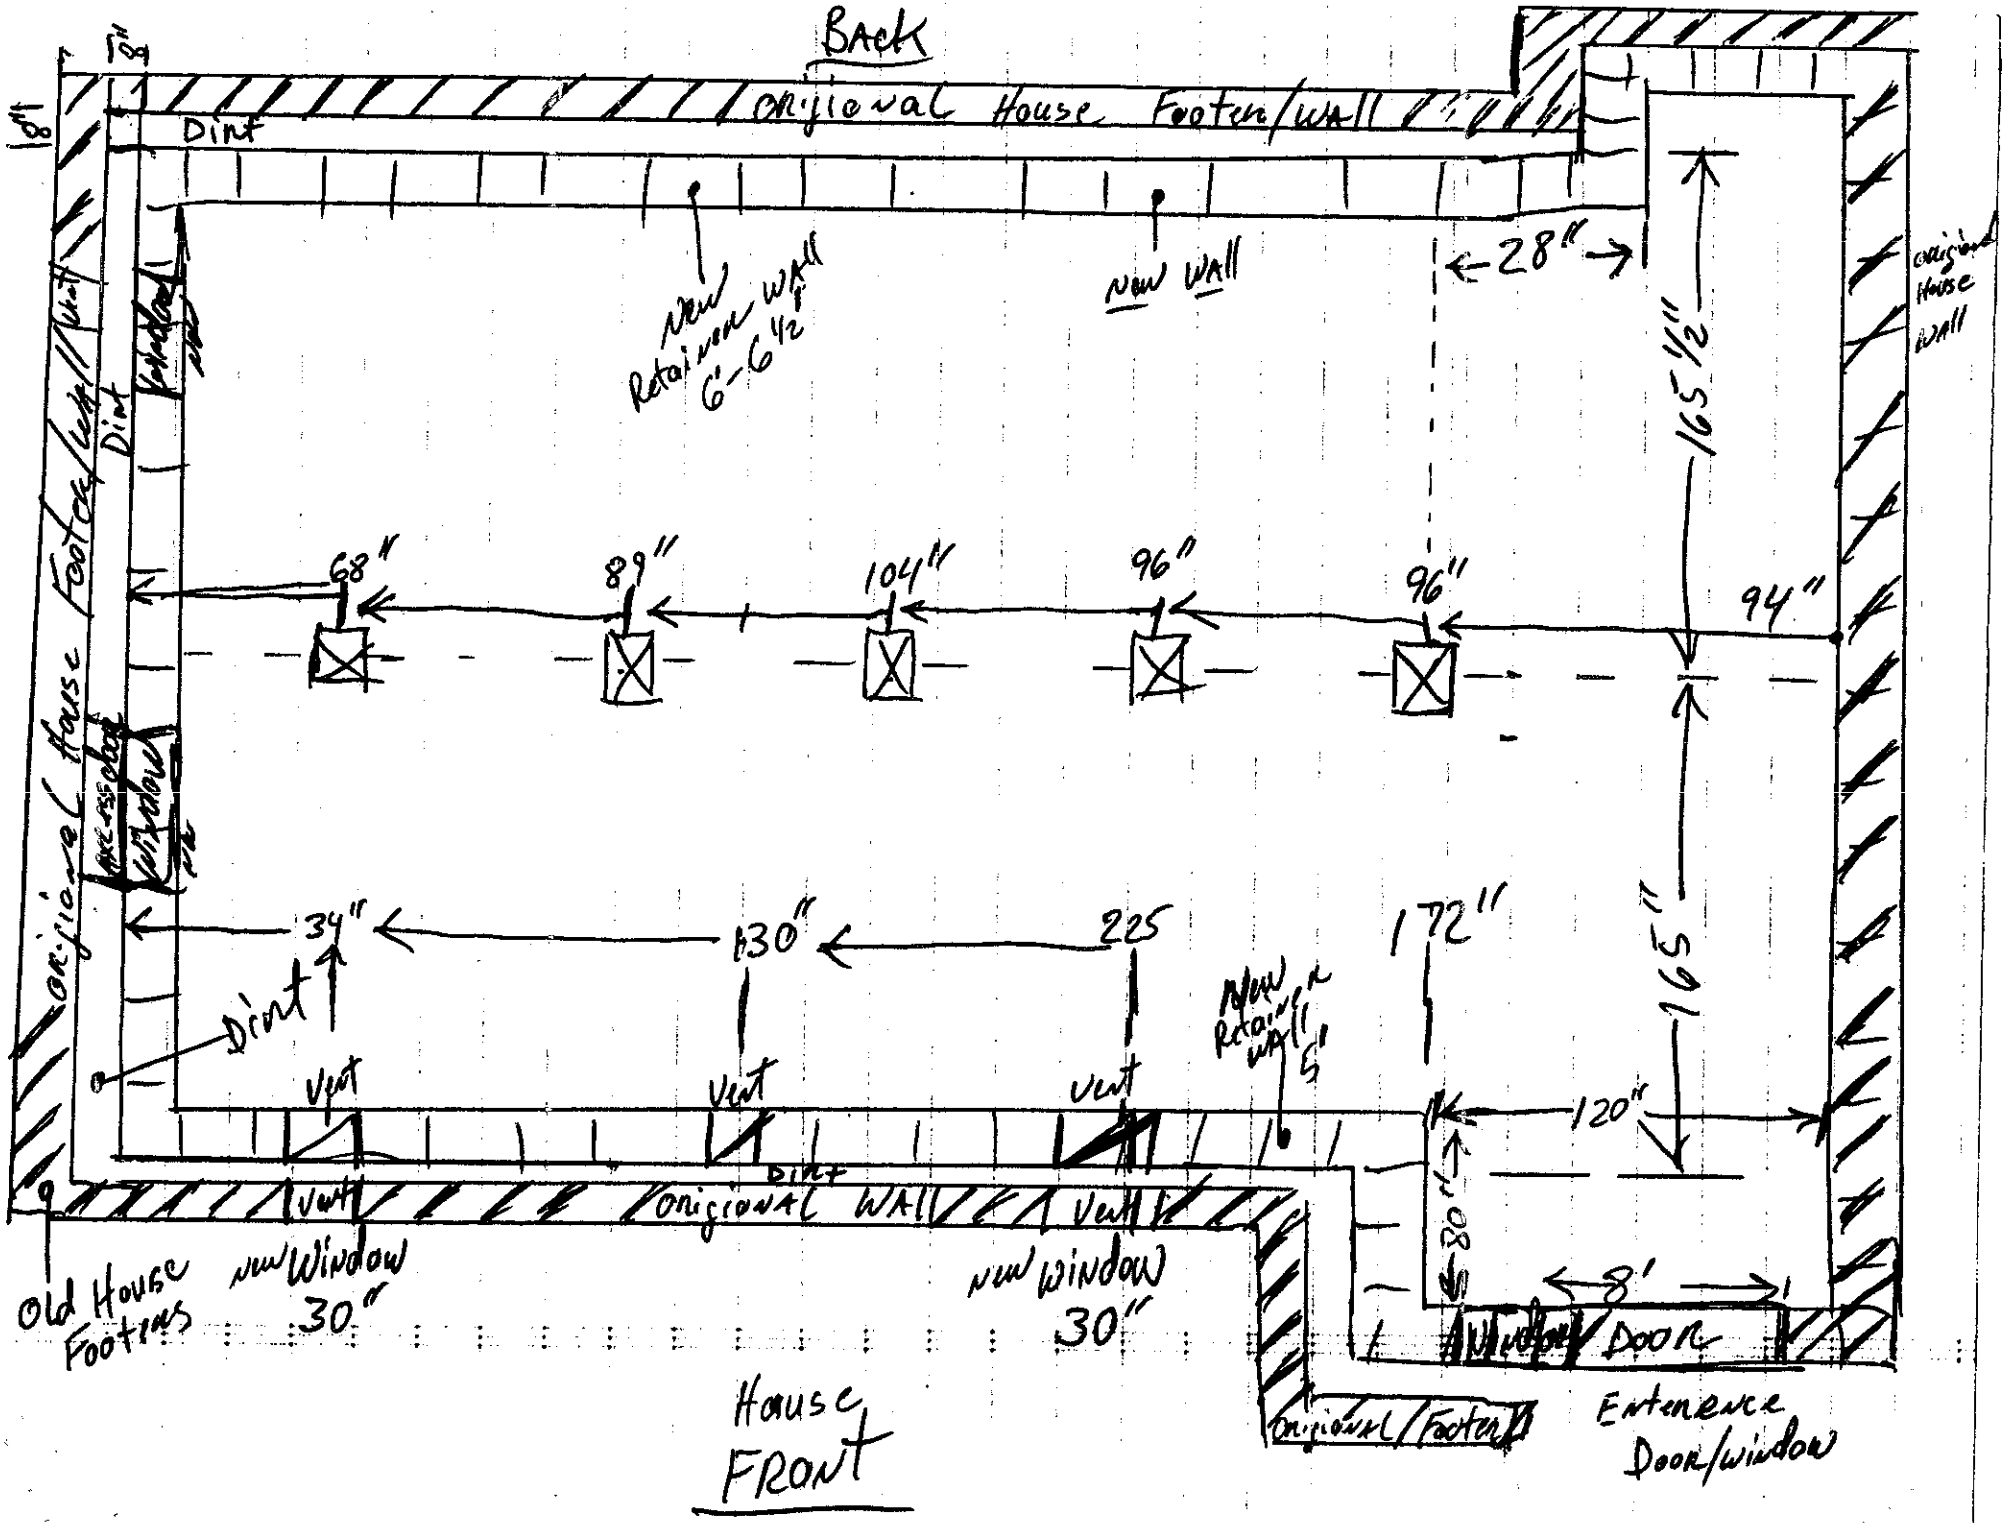

BACK
18"
18"
Dirt
original House Footer/Wall
New Retainer Wall 6'-6 1/2"
New Wall
28"
165-1/2"
original House Wall
original House Footer/Wall
Dirt
Landscape
Excess Soil to Remove
68"
89"
104"
96"
96"
94"
34"
130"
225
172"
165"
Dirt
Vent
Vent
Vent
New Retainer Wall 5'
120"
Dirt
original Wall
Vent
Vent
New Window 30"
New Window 30"
Old House Footings
28"
8'
Window
Door
original Footer
Entrence Door/window
House FRONT