12553

#647-00-7843
134 Charleston Dr.

IREDELL COUNTY HEALTH DEPARTMENT

(SEPTIC TANK) IMPROVEMENTS PERMIT AND CERTIFICATE OF COMPLETION
(Ground Absorption Sewage Disposal System -- G. S. Chapter 130-Article 13C)

OWNER OR CONTRACTOR Nigel J. Richardson DATE 8/28/91 PERMIT NO. 2K-16-A-11

PHONE: Business ______ Home 892-7258

LOCATION Williamsburg Estate, Brawley School, TR before D+G Mart 3rd house from end on the (R) S. R. No. P1137


SUBDIVISION NAME Williamsburg Estate LOT NO. 11 SECTION OR BLOCK NO. ______

House (✓) Mobile Home ( ) Business ( ) Other ______

No. Bedrooms 3 No. Bathrooms 2
Garbage Disposal Unit Yes ( ) No (✓)
Auto. Dishwasher Yes (✓) No ( )
Auto. Wash. Machine Yes (✓) No ( )
Site Suitable Yes (✓) No ( )
Lot Area ______

Character & Porosity of Soil SiCl (sticky-plastic)
Percolation Rate .125-.3
Topography 2-3%
Depth to Water Table >48"
Rock or other impervious formations None found

____ Basement with Plumbing ____ Basement without Plumbing ____ No Basement

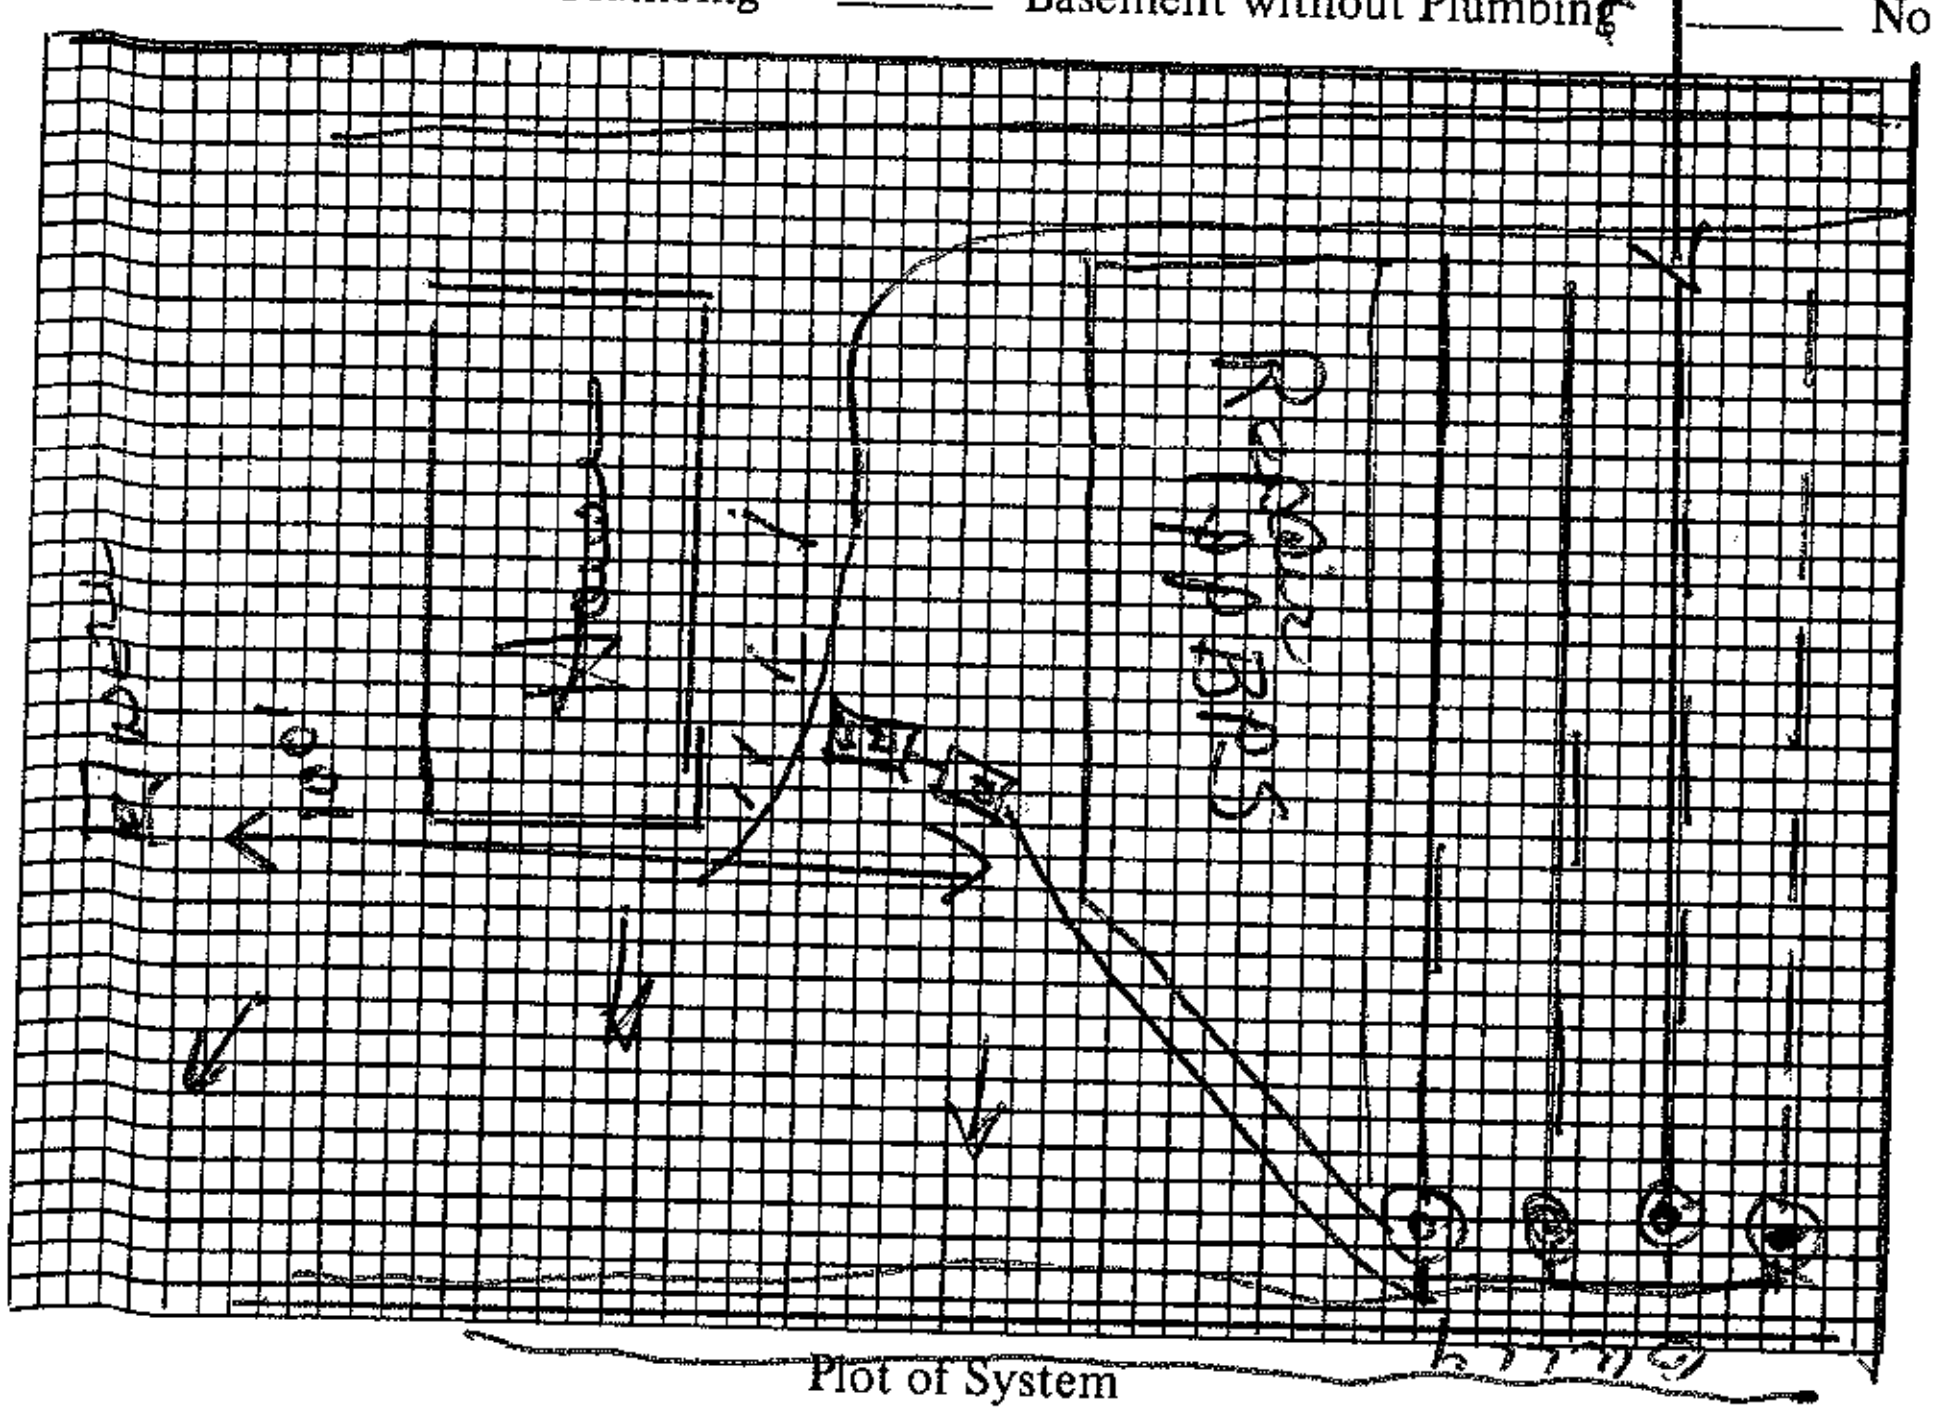

Plot of System

Size of Tank 1000/1000 Gals.
Nitrification Field:
No. of Lines 4 @ 100' x 3'
Sq. Ft. 1200 Linear Ft. 400
Depth of Stone in Lines ______
Water Supply: Individual (✓)
Public ( )

Installed by Richard Abernethy

I understand and agree to install septic tank system as specified on this Improvements Permit.

Signed: ______

IMPROVEMENTS PERMIT BY ______

COMMENTS: Soil plastic sidewalls smeared in several places, then friable in other places. Trench depth average on 30" to trench bottom. 3/16" holes on 5' centers - 1 1/4 PVC drain lines

CERTIFICATE OF COMPLETION BY Wesley Sparks R.S. DATE 8/28/91
EXISTING SYSTEM CHECKED BY: ______ DATE ______

CONSTRUCTION MUST COMPLY WITH ALL OTHER APPLICABLE STATE AND LOCAL REGULATIONS.
Permit is VOID if any unauthorized changes are made in installation of system and/or if any false information is supplied in making Improvements Permit.

Health Dept. Copy: White Inspection Dept. Copy: Yellow Sanitarian's Copy: Pink Owner's Copy: Gold