DEPARTMENT OF ENVIRONMENT, HEALTH, AND NATURAL RESOURCES
DIVISION OF ENVIRONMENTAL HEALTH
ON-SITE WASTEWATER SECTION

Sheet ___ of ___
PROPERTY ID #: _____
COUNTY: _____

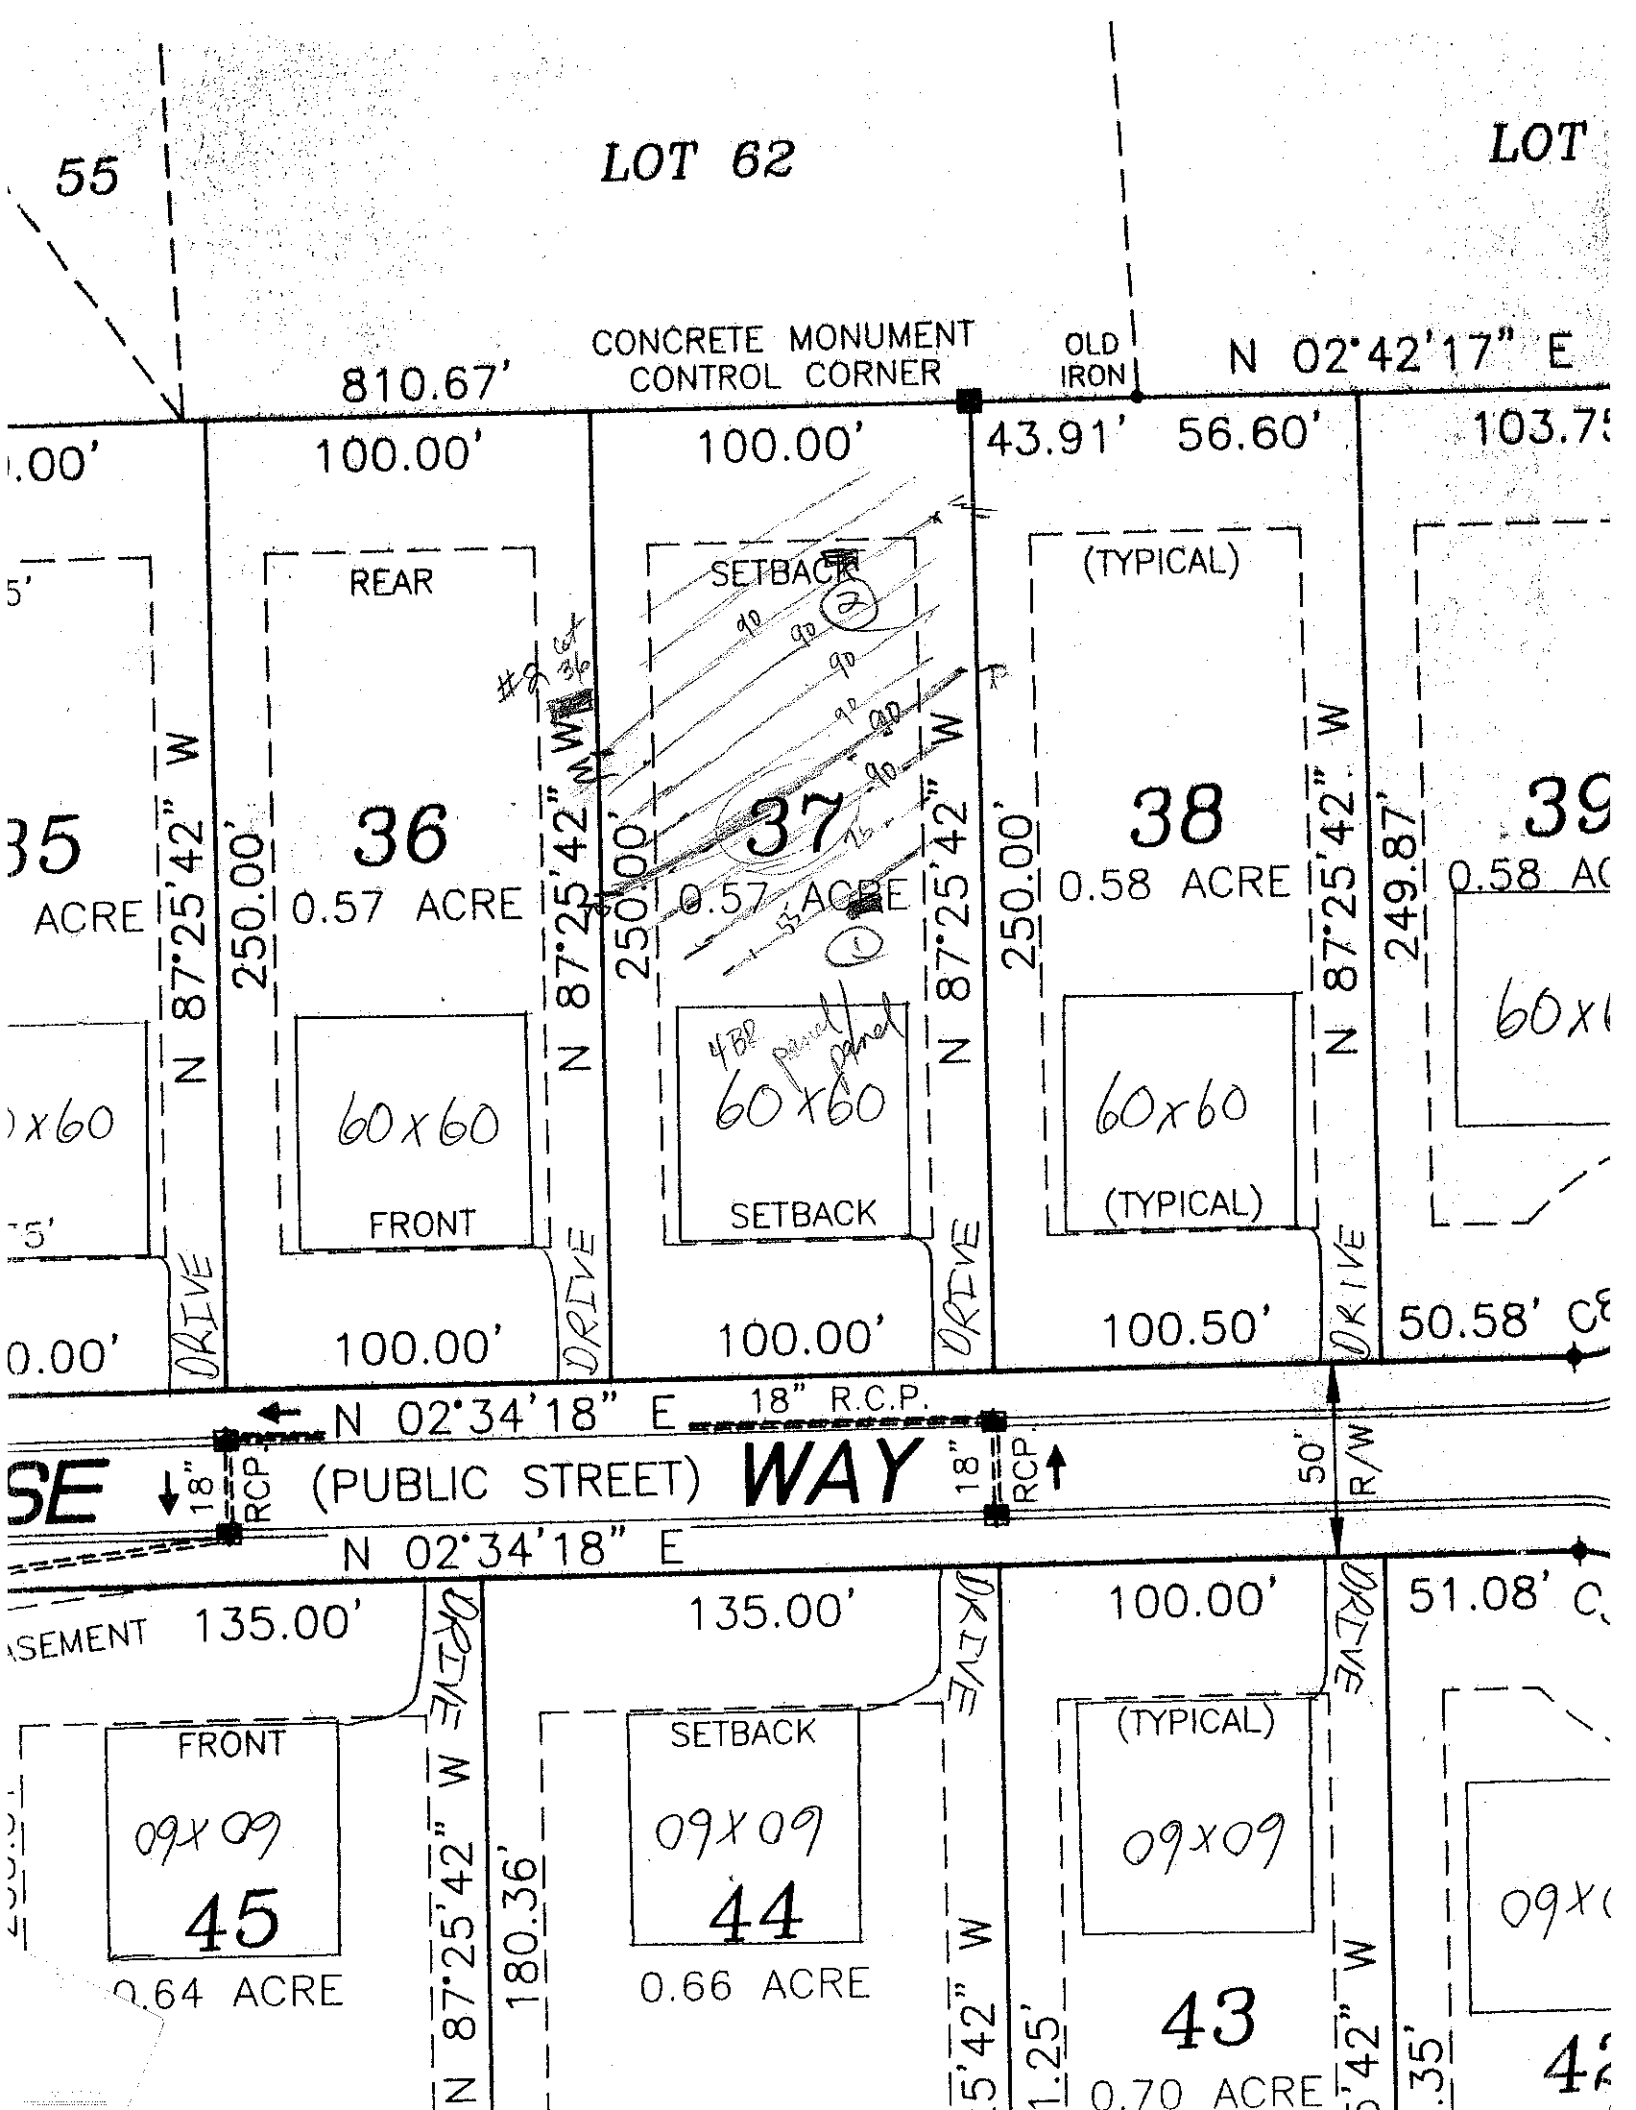
SOIL/SITE EVALUATION *for* ON-SITE WASTEWATER SYSTEM

OWNER: Sundown Cove LLC APPLICANT: _____
ADDRESS: _____ APPLICATION DATE: _____ DATE EVALUATED: 12-3-04
PROPOSED FACILITY: SFR PROPOSED DESIGN FLOW (.1949): 480 gpd PROPERTY SIZE: _____
LOCATION OF SITE: Lot 37 Estates @ Sundown PROPERTY RECORDED: _____
WATER SUPPLY: ☐ Private ☑ Public ☐ Well ☐ Spring ☐ Other _____
EVALUATION METHOD: ☐ Auger Boring ☑ Pit ☐ Cut
TYPE OF WASTEWATER: ☑ Sewage ☐ Industrial Process ☐ Mixed

PROFILE #	.1940 LAND-SCAPE POSITION/ SLOPE %	HORI-ZON DEPTH (IN.)	SOIL MORPHOLOGY (.1941) .1941 STRUCTURE/ TEXTURE	.1941 CONSISTENCE/ MINERALOGY	OTHER PROFILE FACTORS .1942 SOIL WETNESS/ COLOR	.1943 SOIL DEPTH	.1956 SAPRO CLASS	.1944 RESTR HORIZ	PROFILE CLASS & LTAR
1		0-7	WkSBk loam sl	FrSSP					.3
		7-19	mdSBk YBC	FrSSP					
		19-29	mdSBk YBC	FrSSP	Few mf bp common fine fp				
		29-57	WkSBk RyCl	FrSSP					
2	5% ± L	0-7	WkSBk loam sl	FrSSP					.25
		7-30	WkmdSBk YBC	FrFrSP SSP					
		30-55	WkmdSBk RyCl BC	FrSSP	common fine bp				
3									
4									

DESCRIPTION	INITIAL SYSTEM	REPAIR SYSTEM
Available Space (.1945)	PS	PS
System Type(s)	LPPBBS	LPPBBS
Site LTAR	.25	.25

OTHER FACTORS (.1946): _____
SITE CLASSIFICATION (.1948): PS
EVALUATED BY: [signature]
OTHER(S) PRESENT: Brad Rasmussen


55
LOT 62
LOT
CONCRETE MONUMENT
CONTROL CORNER
OLD
IRON
N 02°42'17" E
810.67'
100.00'
100.00'
43.91'
56.60'
103.75
REAR
SETBACK
(TYPICAL)
36
0.57 ACRE
37
0.57 ACRE
38
0.58 ACRE
39
0.58 AC
250.00'
249.87'
N 87°25'42" W
60x60
FRONT
SETBACK
(TYPICAL)
DRIVE
100.00'
100.50'
50.58'
N 02°34'18" E
18" R.C.P.
(PUBLIC STREET) WAY
50' R/W
135.00'
100.00'
51.08'
FRONT
09x09
45
0.64 ACRE
SETBACK
09x09
44
0.66 ACRE
(TYPICAL)
09x09
43
0.70 ACRE
180.36'
1.25'
35'