4648722727

IREDELL COUNTY HEALTH DEPARTMENT

(SEPTIC TANK) IMPROVEMENTS PERMIT AND CERTIFICATE OF COMPLETION
(Ground Absorption Sewage Disposal System – G. S. Chapter 130-Article 13C)

OWNER OR CONTRACTOR Amex Packing (Robert Ebert DATE 5-7-86 PERMIT NO. 253

PHONE: Business ______ Home ______

LOCATION 150 W X I 77 1st left Industrail Park building ON Right

______ S. R. No. ______

SUBDIVISION NAME ______ LOT NO. ______ SECTION OR BLOCK NO. ______


House ( ) Mobile Home ( ) Business (✓) Other adding storeage (not people)

No. Bedrooms ______ No. Bathrooms Existing

Garbage Disposal Unit	Yes ( )	No (✓)	Character & Porosity of Soil		
Auto. Dishwasher	Yes ( )	No (✓)	Percolation Rate	Existing	
Auto. Wash. Machine	Yes ( )	No (✓)	Topography		
Site Suitable	Yes (✓)	No ( )	Depth to Water Table		
			Rock or other impervious formations		

Lot Area ______

______ Basement with Plumbing ______ Basement without Plumbing ______ No Basement (x)

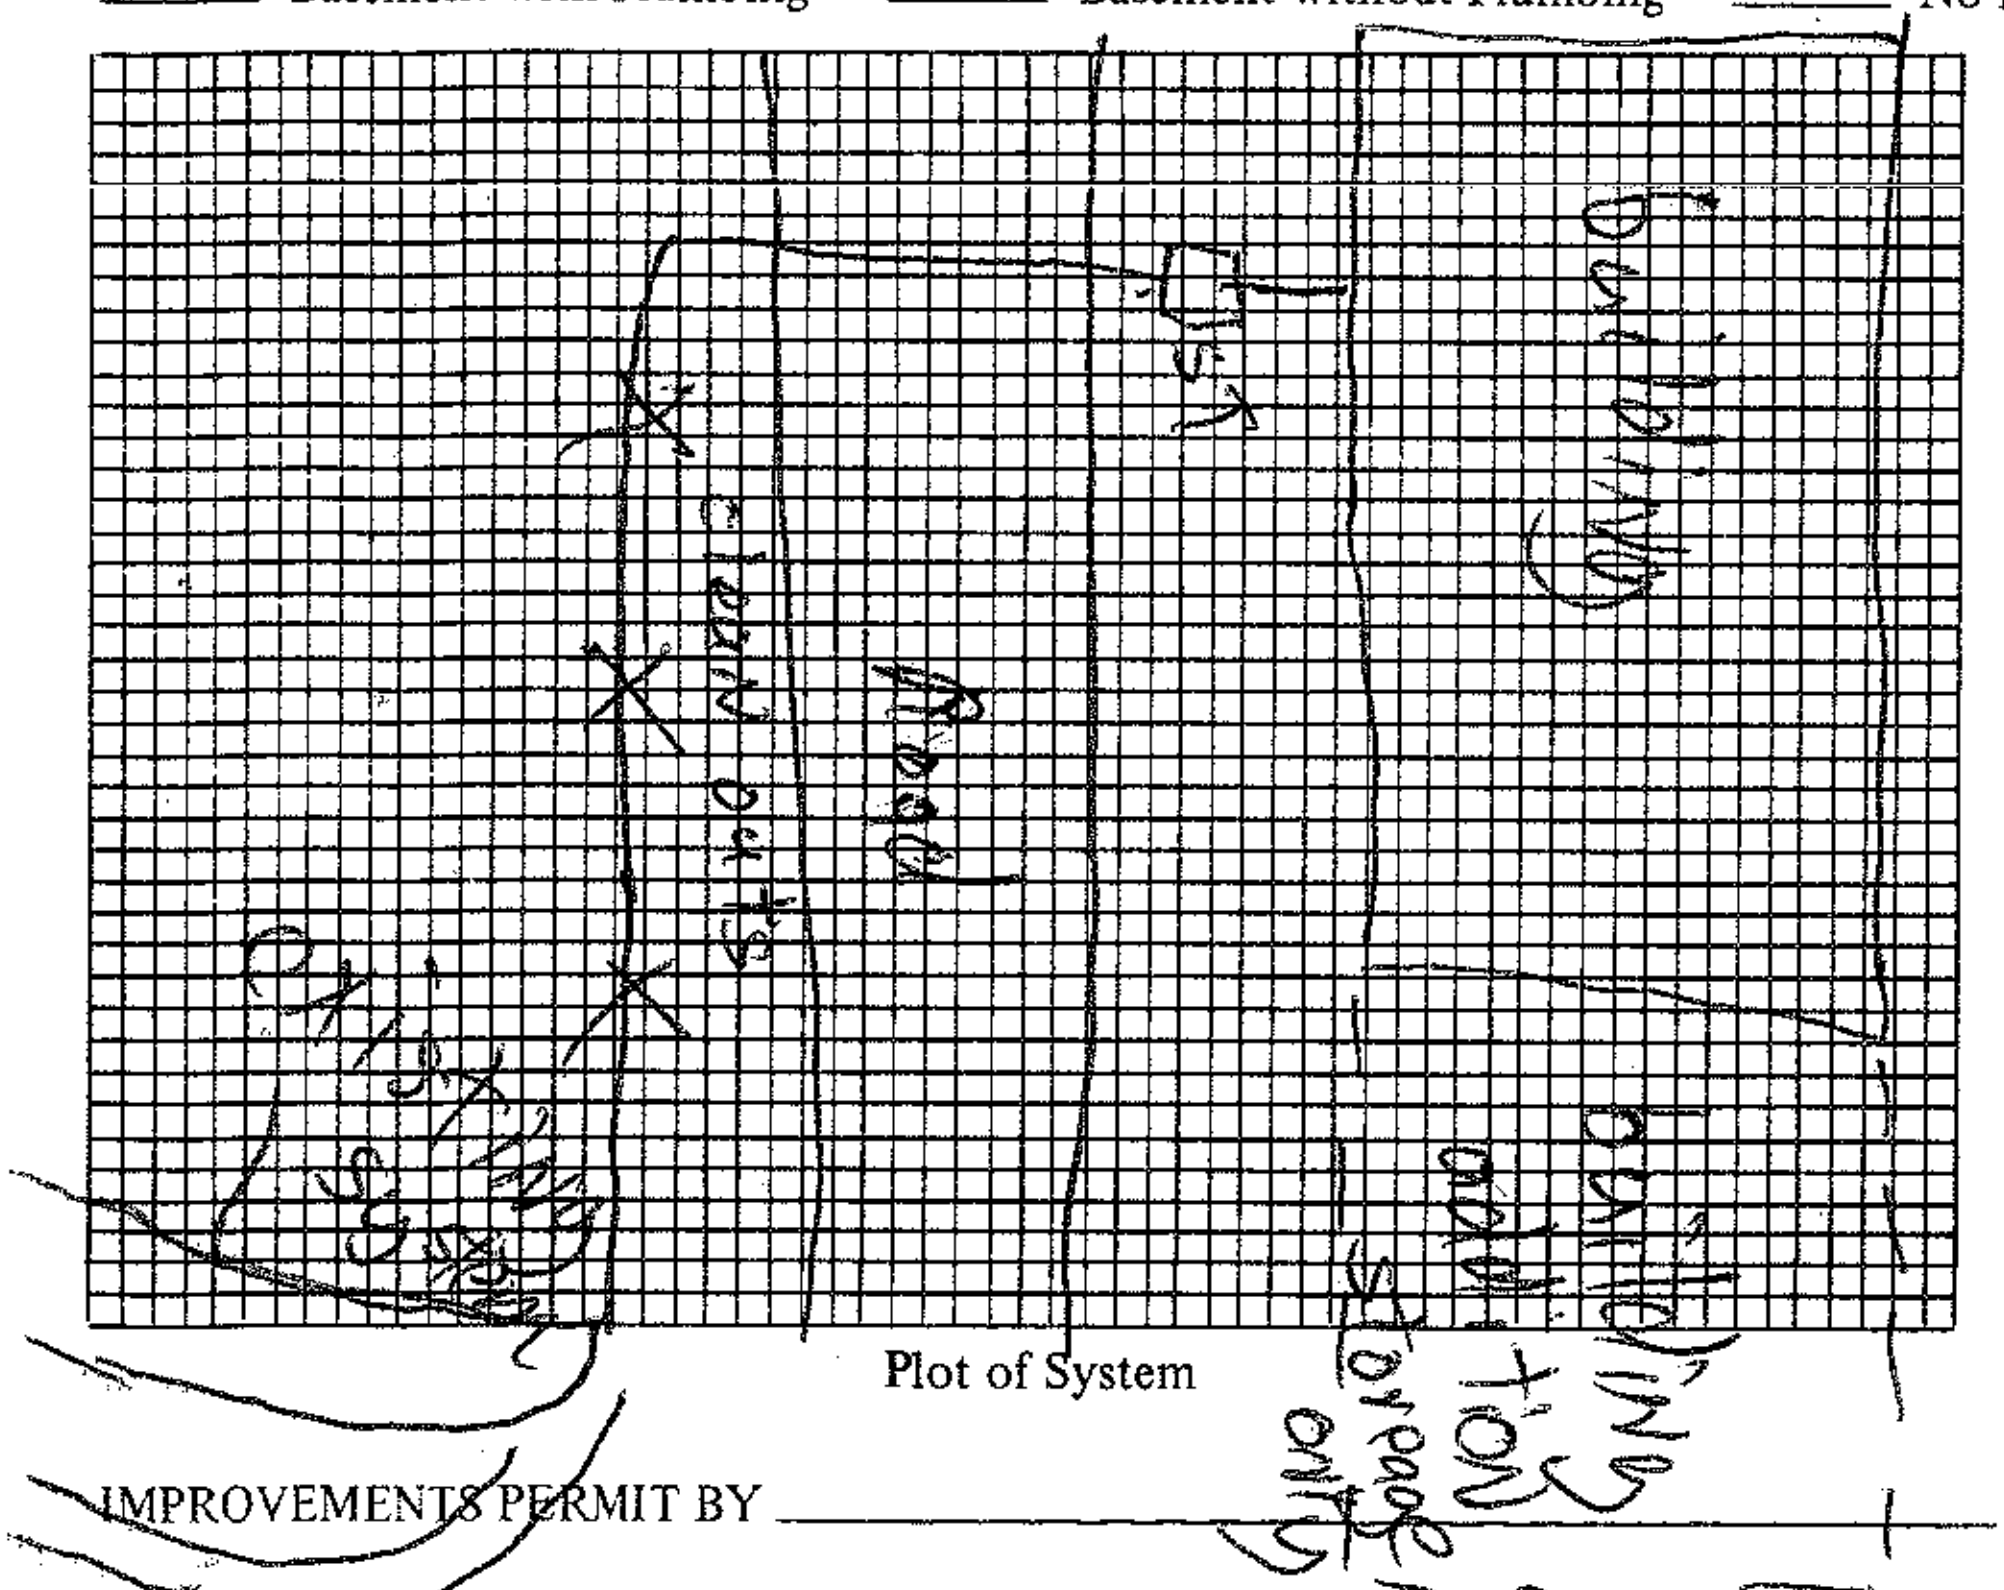

Plot of System

Size of Tank ______ Gals.
Nitrification Field: Existing
No. of Lines ______
Sq. Ft. ______ Linear Ft. ______
Depth of Stone in Lines ______
Water Supply: Individual (✓)
Public ( )

Installed by ______

I understand and agree to install septic tank system as specified on this Improvements Permit.

Signed: ______

IMPROVEMENTS PERMIT BY ______

COMMENTS: existing system working OK at date of inspection OK to add storeage warehouse (no increase in no. of people working)

CERTIFICATE OF COMPLETION BY ______ DATE ______

EXISTING SYSTEM CHECKED BY: Charles K. Barnett DATE 5-7-86

CONSTRUCTION MUST COMPLY WITH ALL OTHER APPLICABLE STATE AND LOCAL REGULATIONS.

Permit is VOID if any unauthorized changes are made in installation of system and/or if any false information is supplied in making Improvements Permit.

Health Dept. Copy: White Inspection Dept. Copy: Yellow Sanitarian's Copy: Pink Owner's Copy: Gold