07710 4648-06-3340

IREDELL COUNTY HEALTH DEPARTMENT

(SEPTIC TANK) IMPROVEMENTS PERMIT AND CERTIFICATE OF COMPLETION

(Ground Absorption Sewage Disposal System — G. S. Chapter 130-Article 13C)

OWNER OR CONTRACTOR Durham Lewis DATE Feb 24 '88 PERMIT NO. ______

PHONE: Business ______ Home ______

LOCATION 21N. R 1302 (Cornelius Rd) R Morgan Lane ~1/8-1/4 mile on Rt.

S. R. No. ______

SUBDIVISION NAME Pirates Cove LOT NO. 26 SECTION OR BLOCK NO. ______

House (✓) Mobile Home ( ) Business ( ) Other ______

No. Bedrooms 4 No. Bathrooms 3 1/2

Garbage Disposal Unit	Yes (✓)	No ( )
Auto. Dishwasher	Yes (✓)	No ( )
Auto. Wash. Machine	Yes (✓)	No ( )
Site ~~Suitable~~ PS	Yes (✓)	No ( )

Lot Area 20000 ft²

Character & Porosity of Soil silty clay


Percolation Rate ~.3

Topography 2-6%

Depth to Water Table 44

Rock or other Impervious formations none obs.

✓ Basement with Plumbing ______ Basement without Plumbing ______ No Basement

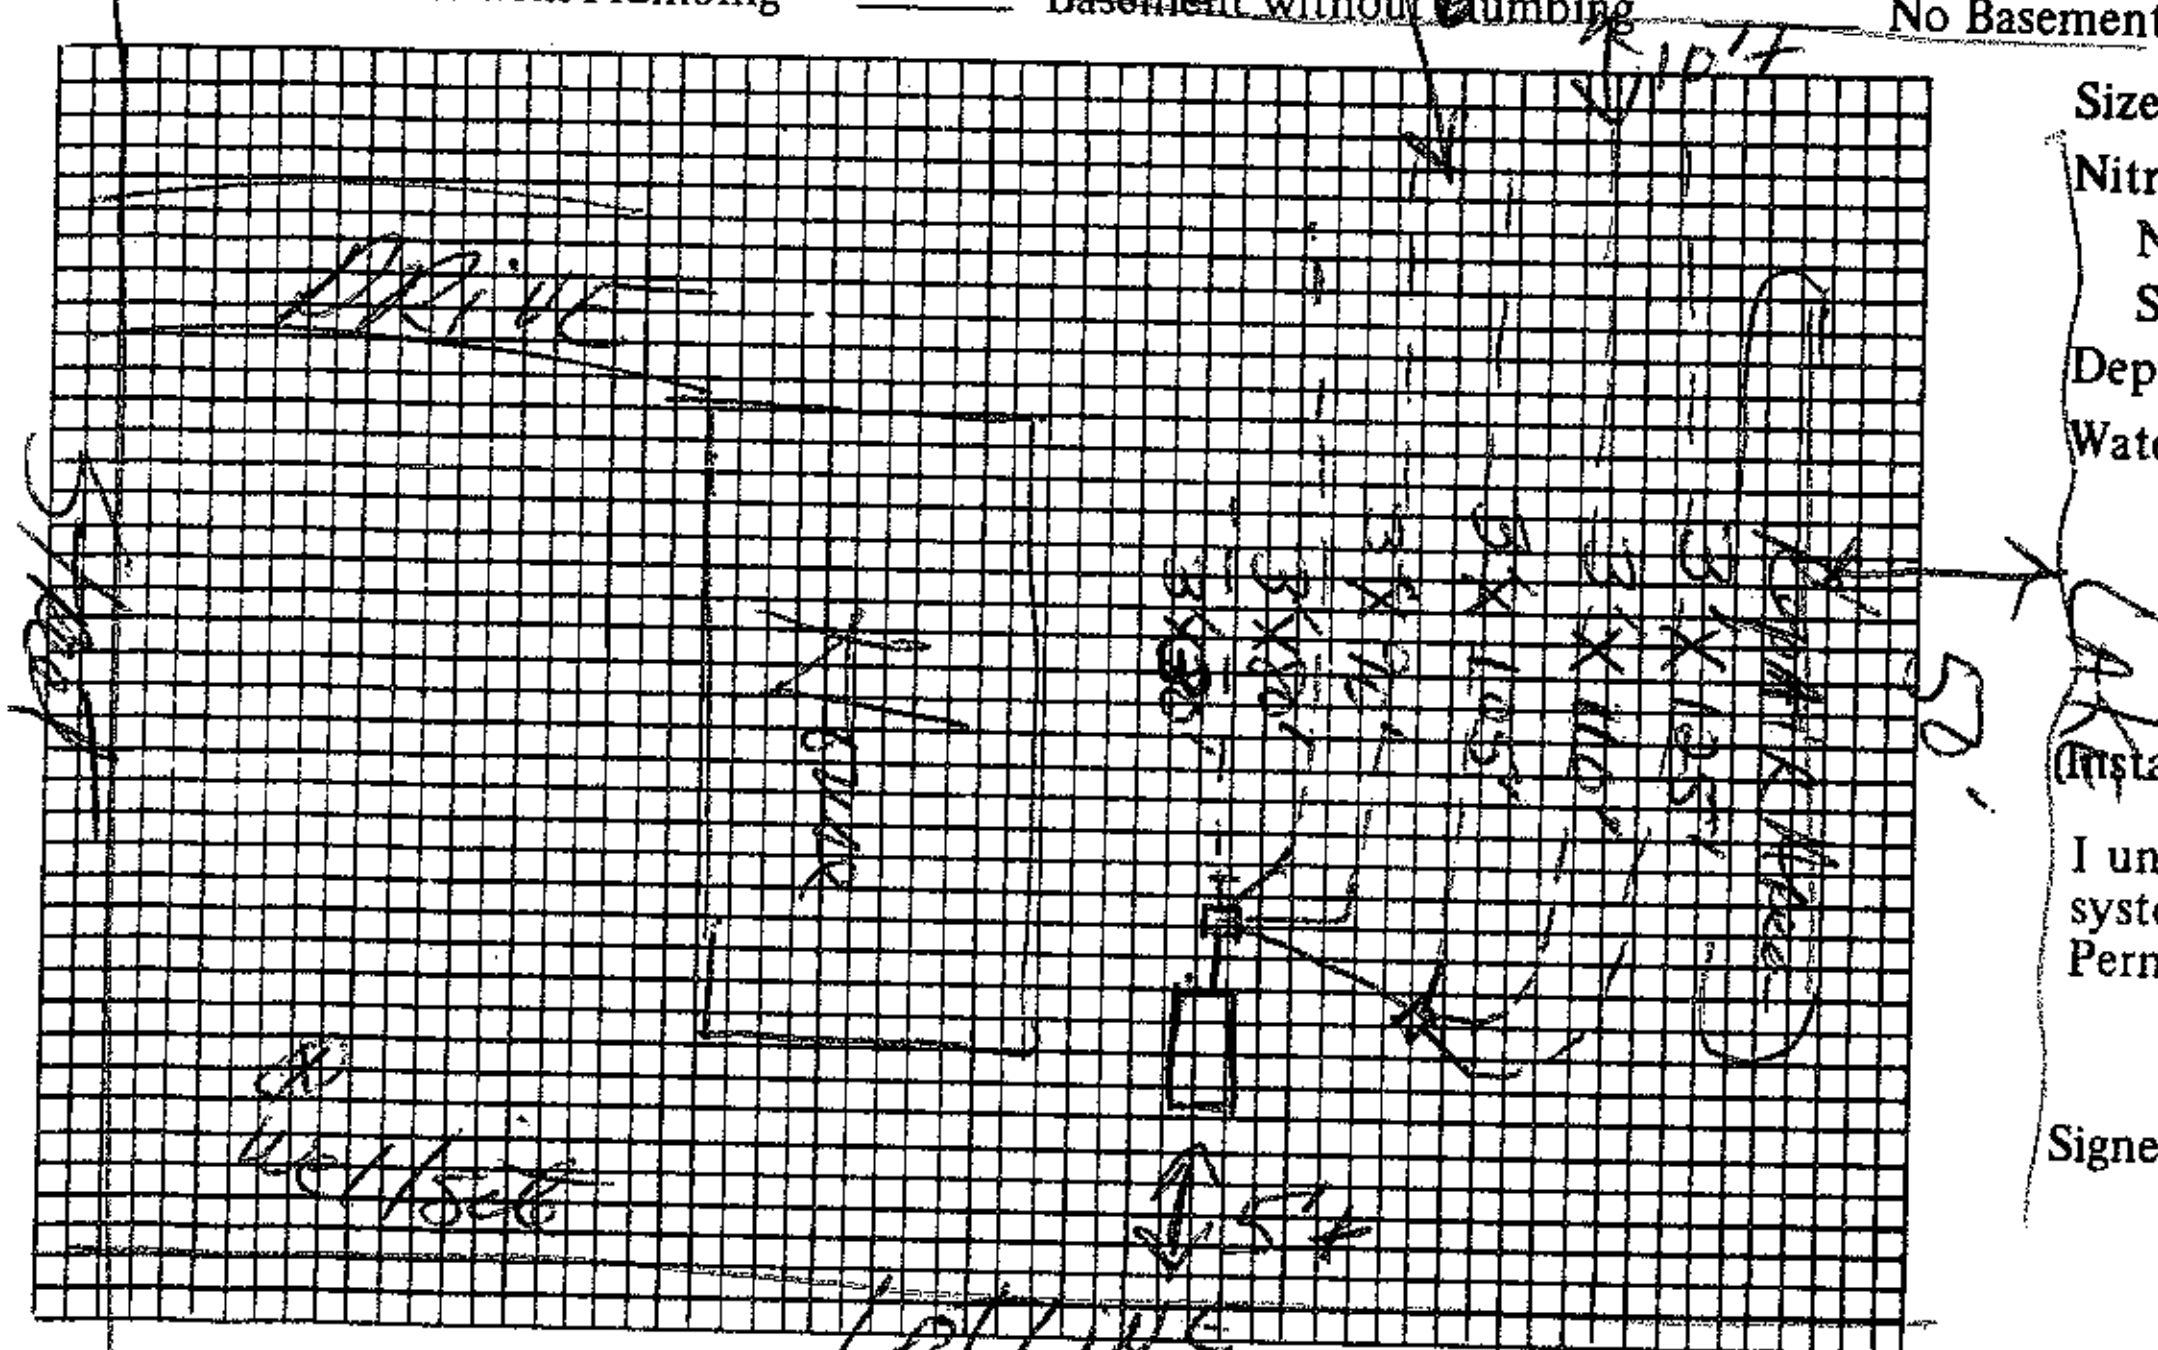

Plot of System

Size of Tank 1500 Gals.

Nitrification Field:

No. of Lines 6

Sq. Ft. 1620 Linear Ft. 540

Depth of Stone in Lines 12"

Water Supply: Individual (✓) Public ( )

Installed by James Hudler

I understand and agree to install septic tank system as specified on this Improvements Permit.

Signed: ______

IMPROVEMENTS PERMIT BY DRH

COMMENTS: Well not down

CERTIFICATE OF COMPLETION BY D R Hinson, R.S. DATE Feb 24 '88

EXISTING SYSTEM CHECKED BY: ______ DATE ______

CONSTRUCTION MUST COMPLY WITH ALL OTHER APPLICABLE STATE AND LOCAL REGULATIONS.

Permit is VOID if any unauthorized changes are made in installation of system and/or if any false information is supplied in making Improvements Permit.

Health Dept. Copy: White Inspection Dept. Copy: Yellow Sanitarian's Copy: Pink Owner's Copy: Gold