IREDELL COUNTY HEALTH DEPARTMENT


ENVIRONMENTAL HEALTH DIVISION

PAGE 2: *SITE PLAN WORKSHEET*

SEE THE "SAMPLE SITE PLAN" BELOW. *INCOMPLETE SITE PLANS WILL BE RETURNED TO YOU FOR COMPLETION AND MAY RESULT IN A DELAY IN THE ISSUANCE OF YOUR SEPTIC SYSTEM PERMIT!!!*

Place an (X) beside each item as you complete the site plan:

( ) Property Line measurements are clearly identified
( ) All proposed structures are indicated
( ) Front and side setbacks from property line
( ) Preferred driveway location and well location
( ) Area you prefer your septic system to be placed
( ) North arrow, or other sufficient indicator of direction

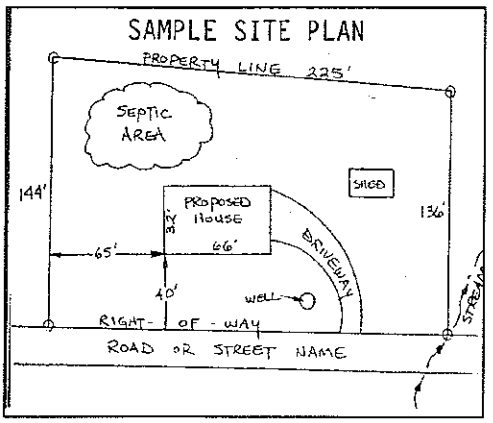

Circle N/A on the following if appropriate:

Location of septic systems and wells within 100' of your property	N/A
Location of easements and rights of ways on your property	N/A
Location of any designated wetlands on the property	N/A


USE THIS SPACE TO DRAW YOUR SITE PLAN

Show: proposed house or business footprint, wells, water lines, patios, pools and decks, and any other item that will occupy space on the site

See Attached Plan

Signature: _____ 5/28/2015

Property owner or owner's legal representative signature (SIGNATURE REQUIRED) — DATE

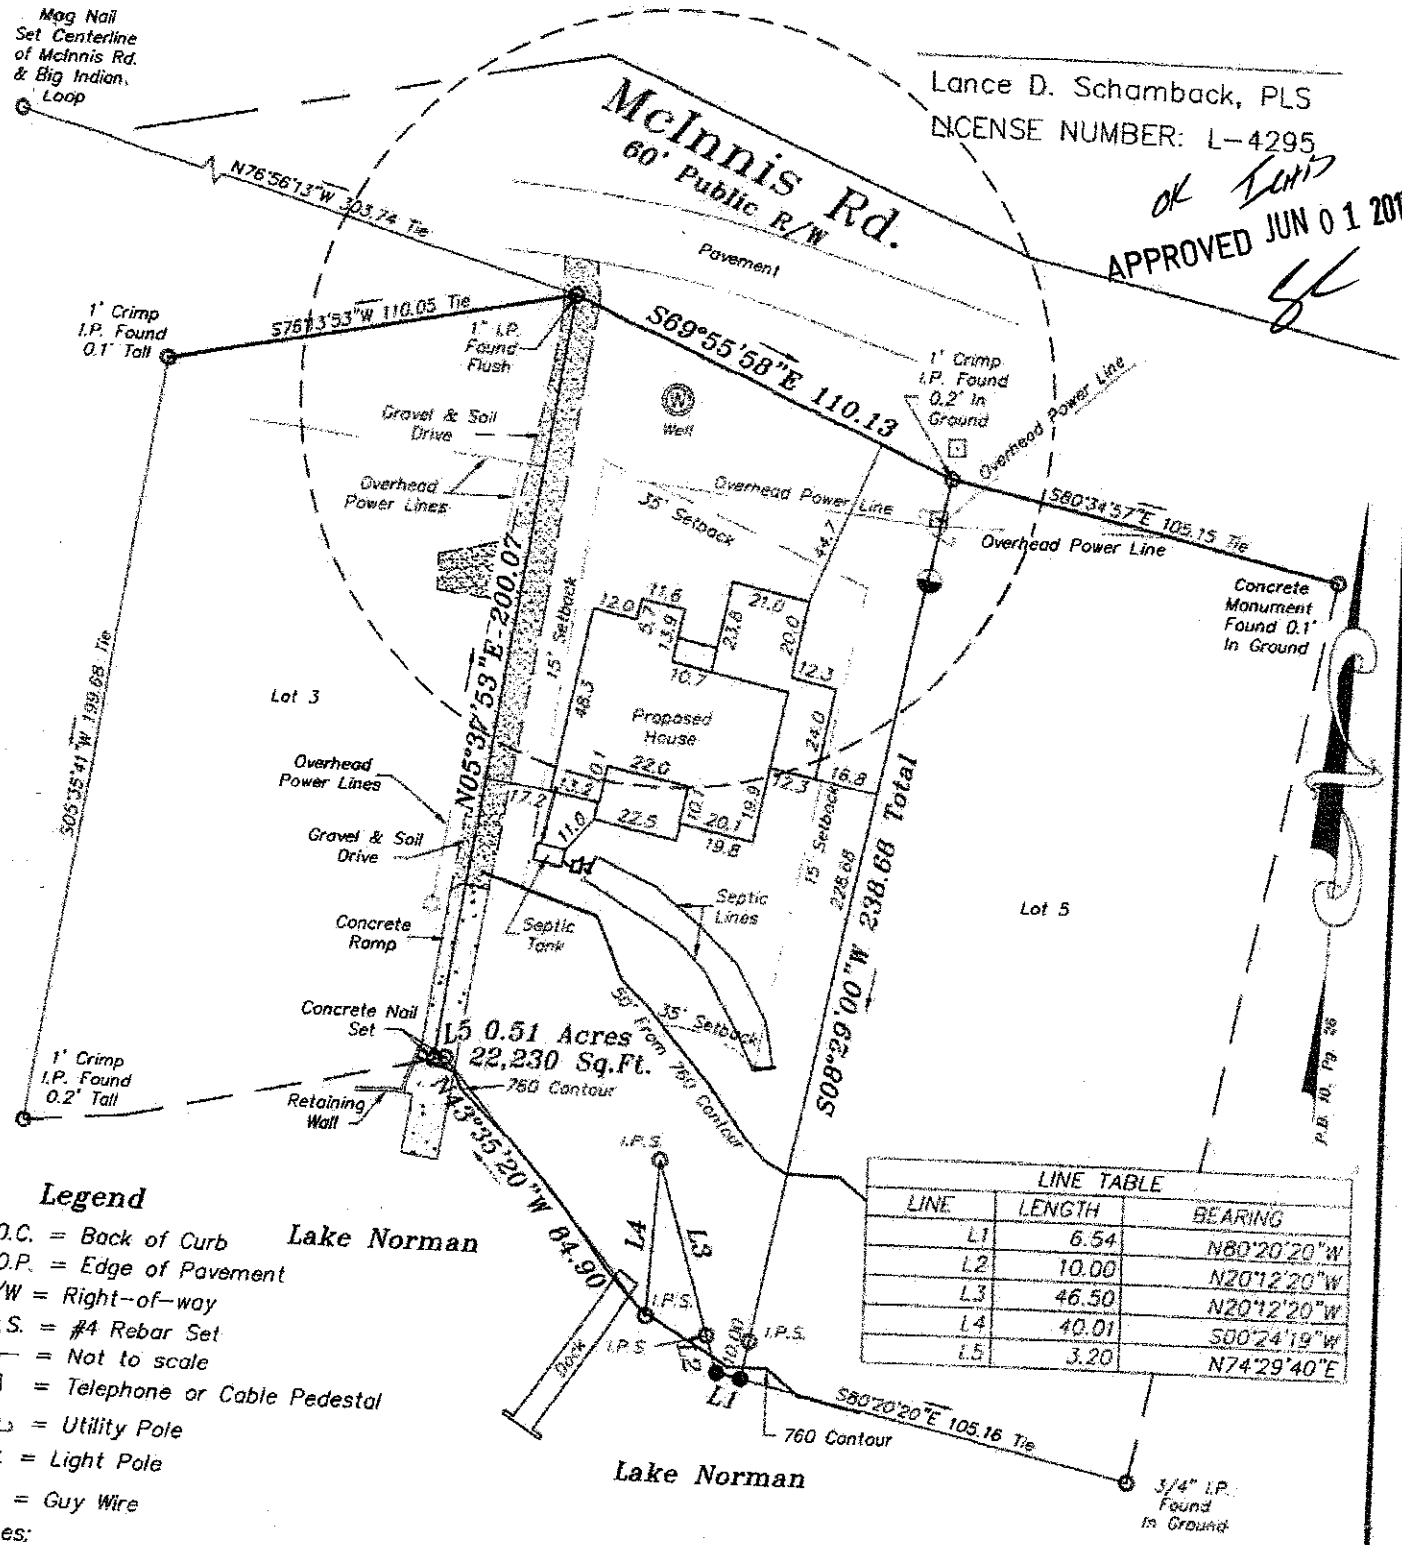

Lance D. Schamback, PLS
LICENSE NUMBER: L-4295

OK LHD

APPROVED JUN 01 2015

SC

LINE TABLE		
LINE	LENGTH	BEARING
L1	6.54	N80°20'20"W
L2	10.00	N20°12'20"W
L3	46.50	N20°12'20"W
L4	40.01	S00°24'19"W
L5	3.20	N74°29'40"E

Legend

B.O.C. = Back of Curb
E.O.P. = Edge of Pavement
R/W = Right-of-way
I.P.S. = #4 Rebar Set
~~~ = Not to scale
⊡ = Telephone or Cable Pedestal
= Utility Pole
☼ = Light Pole
= Guy Wire

Lake Norman

Notes:


1) This property may be subject to any Easements, Rights-of-way, and/or Restrictive Covenants.
2) Boundary information based on Map Book: 10 at Page: 26 as recorded in the Iredell County Register of Deeds.
4) This survey is of an existing parcel or parcels of land.
5) No N.C.G.S. or U.S.G.S. Monuments could be located within 2000'.
6) Area by coordinate method.

GRAPHIC SCALE

50 0 25 50 100

(IN FEET)
1 inch = 50 ft.

Vicinity Map

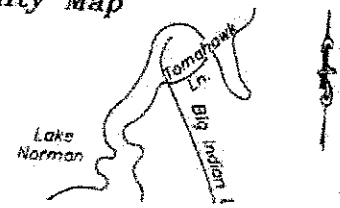

Plot Plan

FOR

Furr Residence

SCALE: 1" = 50

FIELD BOOK:

FILE: 2014-33PLOT
~~~

IREDELL COUNTY HEALTH DEPARTMENT

(SEPTIC TANK) IMPROVEMENTS PERMIT AND CERTIFICATE OF COMPLETION
(Ground Absorption Sewage Disposal System – G. S. Chapter 130-Article 13C)

OWNER OR CONTRACTOR Marvin Overcash DATE 7-29-26 PERMIT NO.

PHONE: Business Home 879-5540

LOCATION 1395 at exit 76 4th lot on right S. R. No.

SUBDIVISION NAME LOT NO. SECTION OR BLOCK NO.

House ( ) Mobile Home (✓) Business ( ) Other

No. BedRooms 3 No. Bathrooms 2

Garbage Disposal Unit	Yes ( )	No (✓)	
Auto. Dishwasher	Yes ( )	No (✓)	
Auto. Wash Machine	Yes (✓)	No ( )	
Site Suitable	Yes (✓)	No ( )	

Lot Area 2 acre


Character & Porosity of Soil

Percolation Rate

Topography Existing system

Depth to Water Table

Rock or other impervious formations

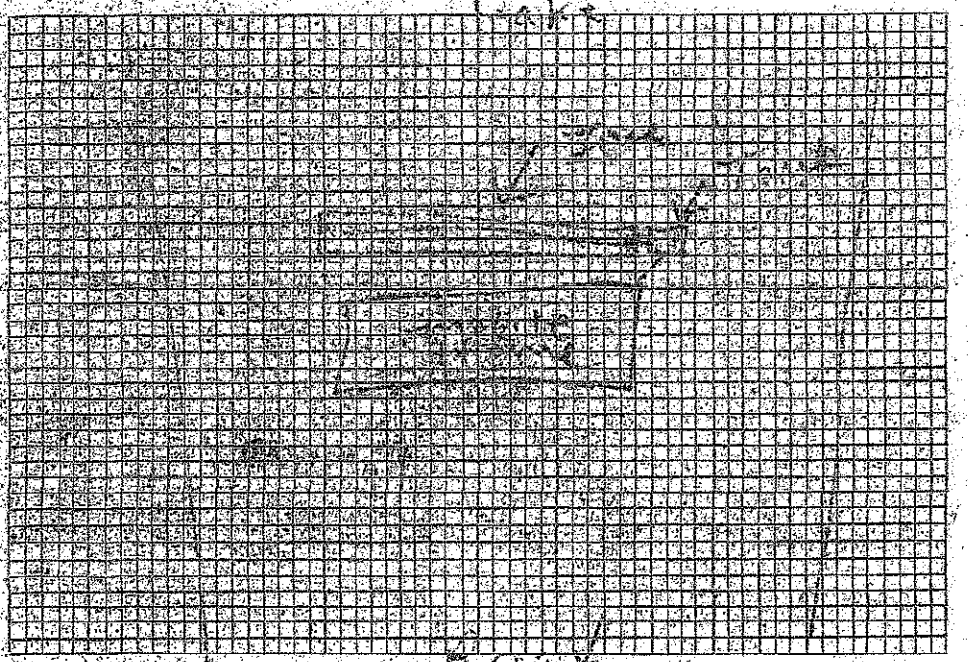

Plot of System

Size of Tank 1000 Gals.

Nitrification Field:
No. of Lines 3
Sq. Ft. 562½ Linear Ft. 225
Depth of Stone in Lines 12

Water Supply: Individual (✓)
Public ( )

Installed by R. H. Williams
1-11-85

IMPROVEMENTS PERMIT BY

COMMENTS: System is adequate for addition

CERTIFICATE OF COMPLETION BY H. C. Moore DATE 2-5-86

CONSTRUCTION MUST COMPLY WITH ALL OTHER APPLICABLE STATE AND LOCAL REGULATIONS.

Health Dept. Copy: White Inspection Dept. Copy: Yellow Sanitarian's Copy: Pink Owner's Copy: Gold