12472

IREDELL COUNTY HEALTH DEPARTMENT

(SEPTIC TANK) IMPROVEMENTS PERMIT AND CERTIFICATE OF COMPLETION

(Ground Absorption Sewage Disposal System – G. S. Chapter 130-Article 13C)

OWNER OR CONTRACTOR John Booker DATE 8/27/91 PERMIT NO. 25-A-71

PHONE: Business 394-9366 Home

LOCATION Cornelius Rd, on (R) from 21N .2 miles past Justus Rd.

S. R. No. 1302

SUBDIVISION NAME N/A LOT NO. N/A SECTION OR BLOCK NO.

House (✓) Mobile Home ( ) Business ( ) Other

No. Bedrooms 3 No. Bathrooms 2

Garbage Disposal Unit Yes ( ) No (✓)

Auto. Dishwasher Yes (✓) No ( )

Auto. Wash. Machine Yes (✓) No ( )

Site Suitable Yes (✓) No ( )

Lot Area 1AC

Character & Porosity of Soil clay - ss - sf


Percolation Rate .35-.4

Topography 2-3%

Depth to Water Table >48"

Rock or other impervious formations None found

____ Basement with Plumbing ____ Basement without Plumbing ✓ No Basement

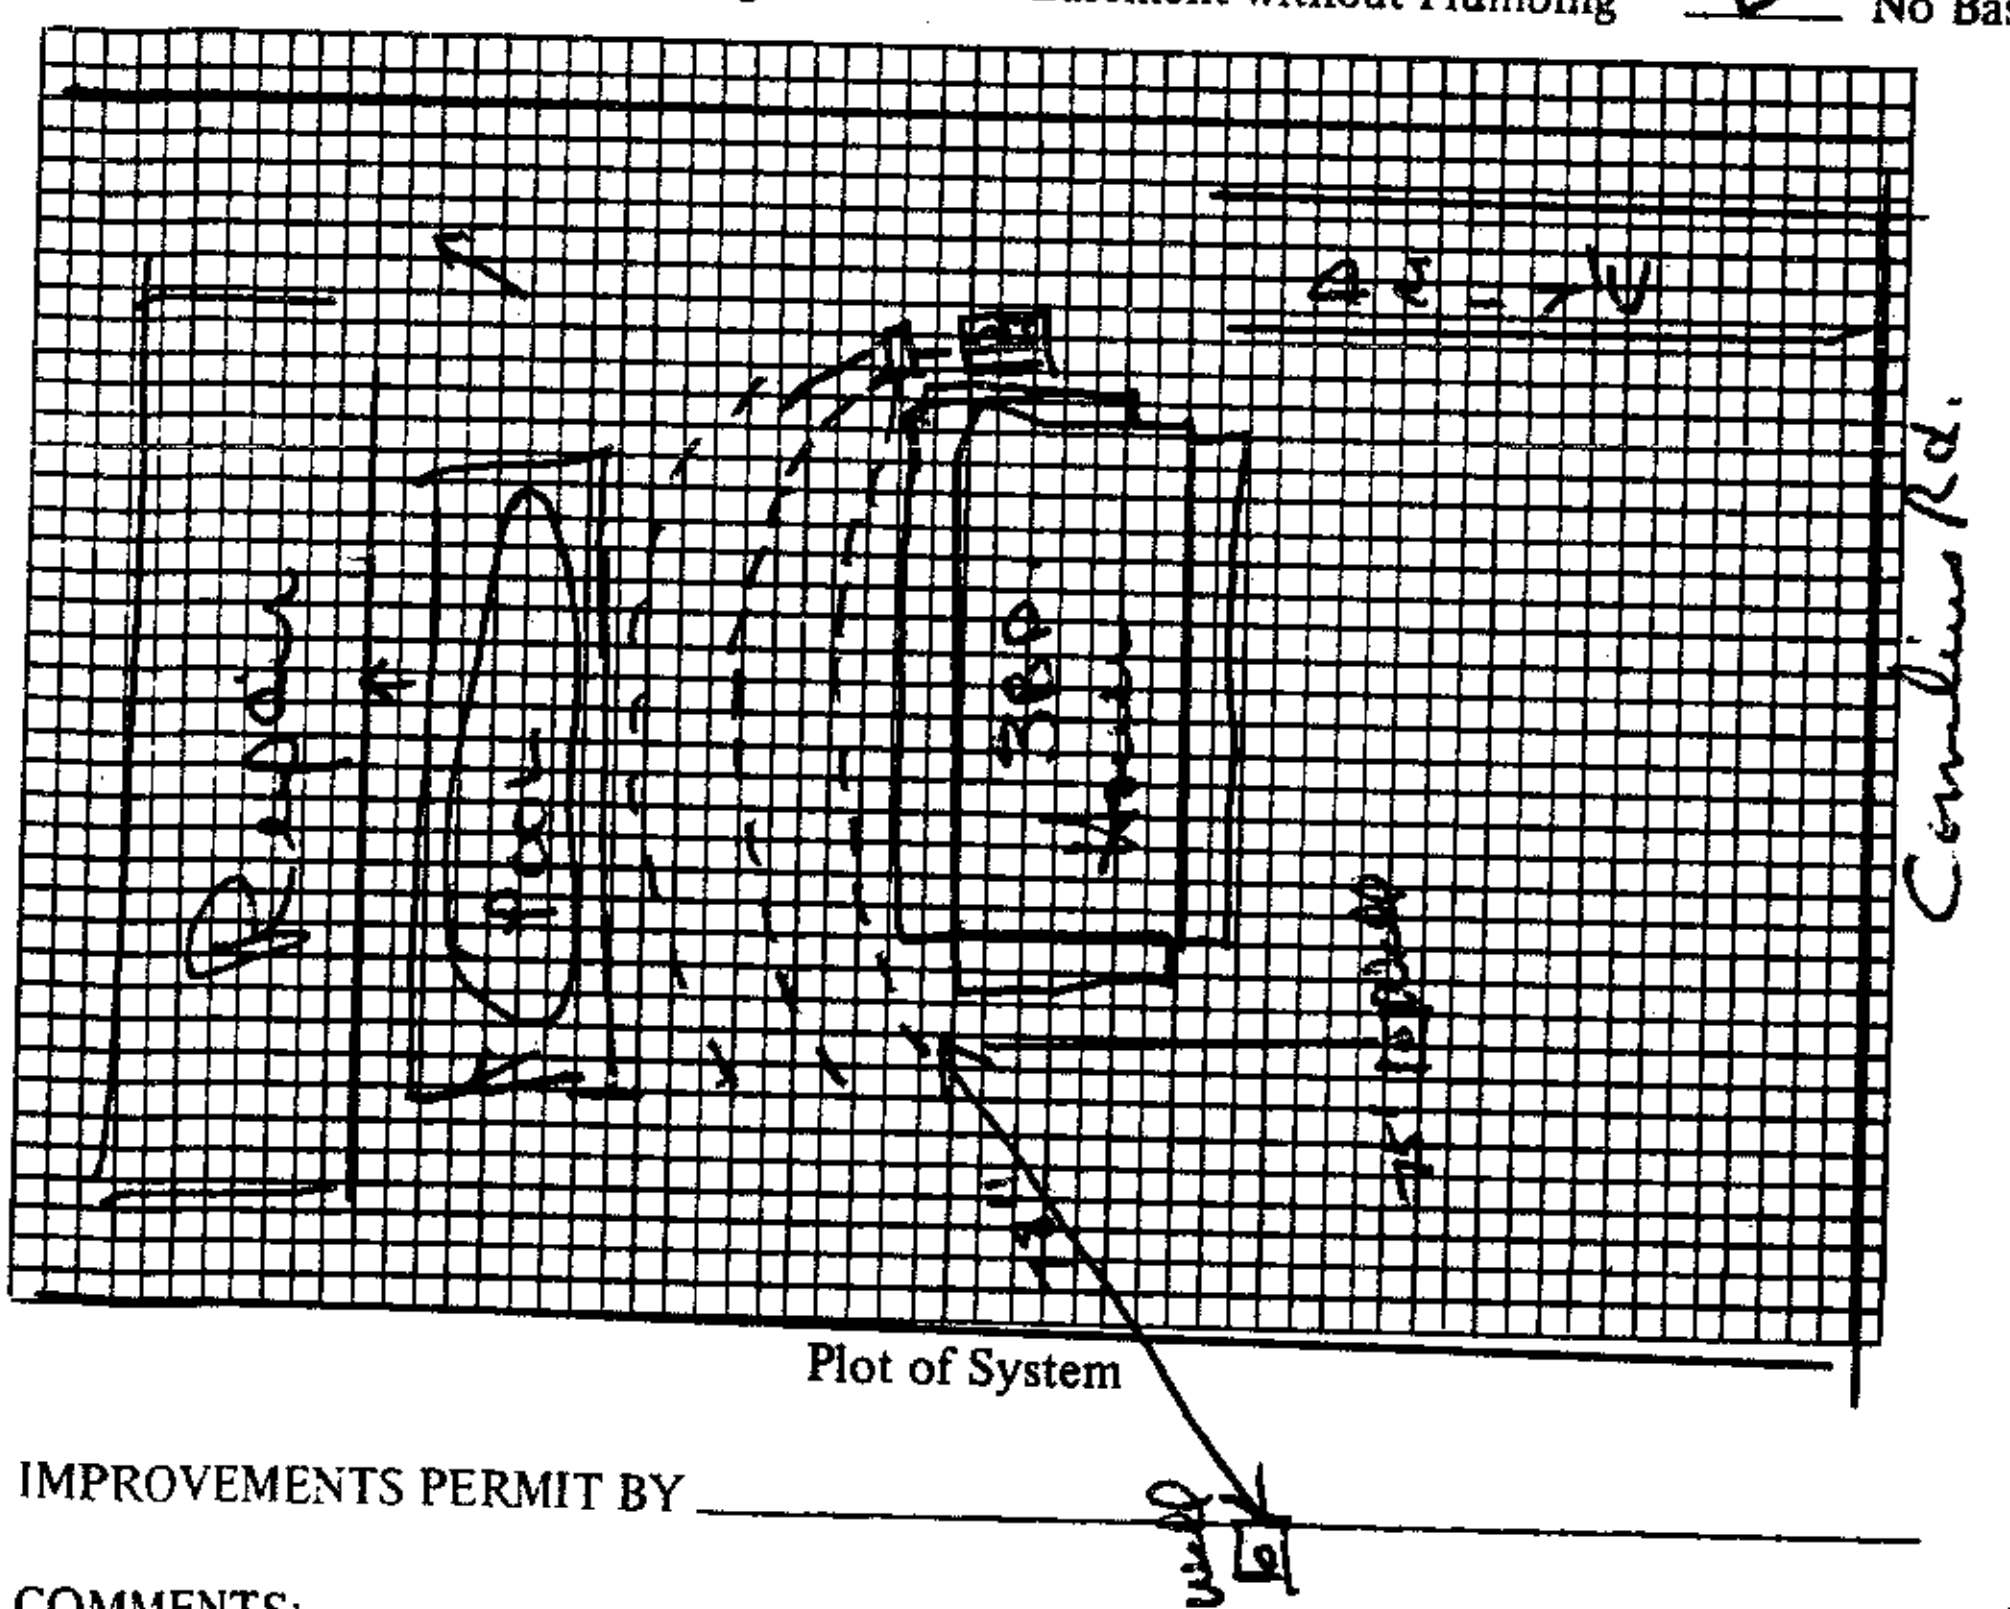

Plot of System

Size of Tank 1000 Gals.

Nitrification Field:

No. of Lines 3 @ 100' x 3'

Sq. Ft. 900 Linear Ft. 300

Depth of Stone in Lines 12"

Water Supply: Individual (✓)

Public ( )

Installed by Wayne Potts

I understand and agree to install septic tank system as specified on this Improvements Permit.

Signed:

IMPROVEMENTS PERMIT BY

COMMENTS:

Trenches no deeper than 30" into natural soil 6"-12" of cut and fill spread on drainfield before this installation - D/B with no speed limiter

CERTIFICATE OF COMPLETION BY Wesley Sparks RS. DATE 8/27/91

EXISTING SYSTEM CHECKED BY: DATE

CONSTRUCTION MUST COMPLY WITH ALL OTHER APPLICABLE STATE AND LOCAL REGULATIONS.

Permit is VOID if any unauthorized changes are made in installation of system and/or if any false information is supplied in making Improvements Permit.

Health Dept. Copy: White Inspection Dept. Copy: Yellow Sanitarian's Copy: Pink Owner's Copy: Gold