12472

IREDELL COUNTY HEALTH DEPARTMENT

(SEPTIC TANK) IMPROVEMENTS PERMIT AND CERTIFICATE OF COMPLETION
(Ground Absorption Sewage Disposal System -- G. S. Chapter 130-Article 13C)

OWNER OR CONTRACTOR John Booker DATE 8/27/91 PERMIT NO. 25-A-71

PHONE: Business 394-9366 Home

LOCATION Cornelius Rd, on (R) from 21N .2 miles past Jud[illegible] Rd.

S. R. No. 1302


SUBDIVISION NAME N/A LOT NO. N/A SECTION OR BLOCK NO.

House (✓) Mobile Home ( ) Business ( ) Other

No. Bedrooms 3	No. Bathrooms 2		Character & Porosity of Soil	clay - ss - sf
Garbage Disposal Unit	Yes ( )	No (✓)	Percolation Rate	.35-.4
Auto. Dishwasher	Yes (✓)	No ( )	Topography	2-3%
Auto. Wash. Machine	Yes (✓)	No ( )	Depth to Water Table	>48"
Site Suitable	Yes (✓)	No ( )	Rock or other impervious formations	None found

Lot Area 1 AC

____ Basement with Plumbing ____ Basement without Plumbing ✓ No Basement

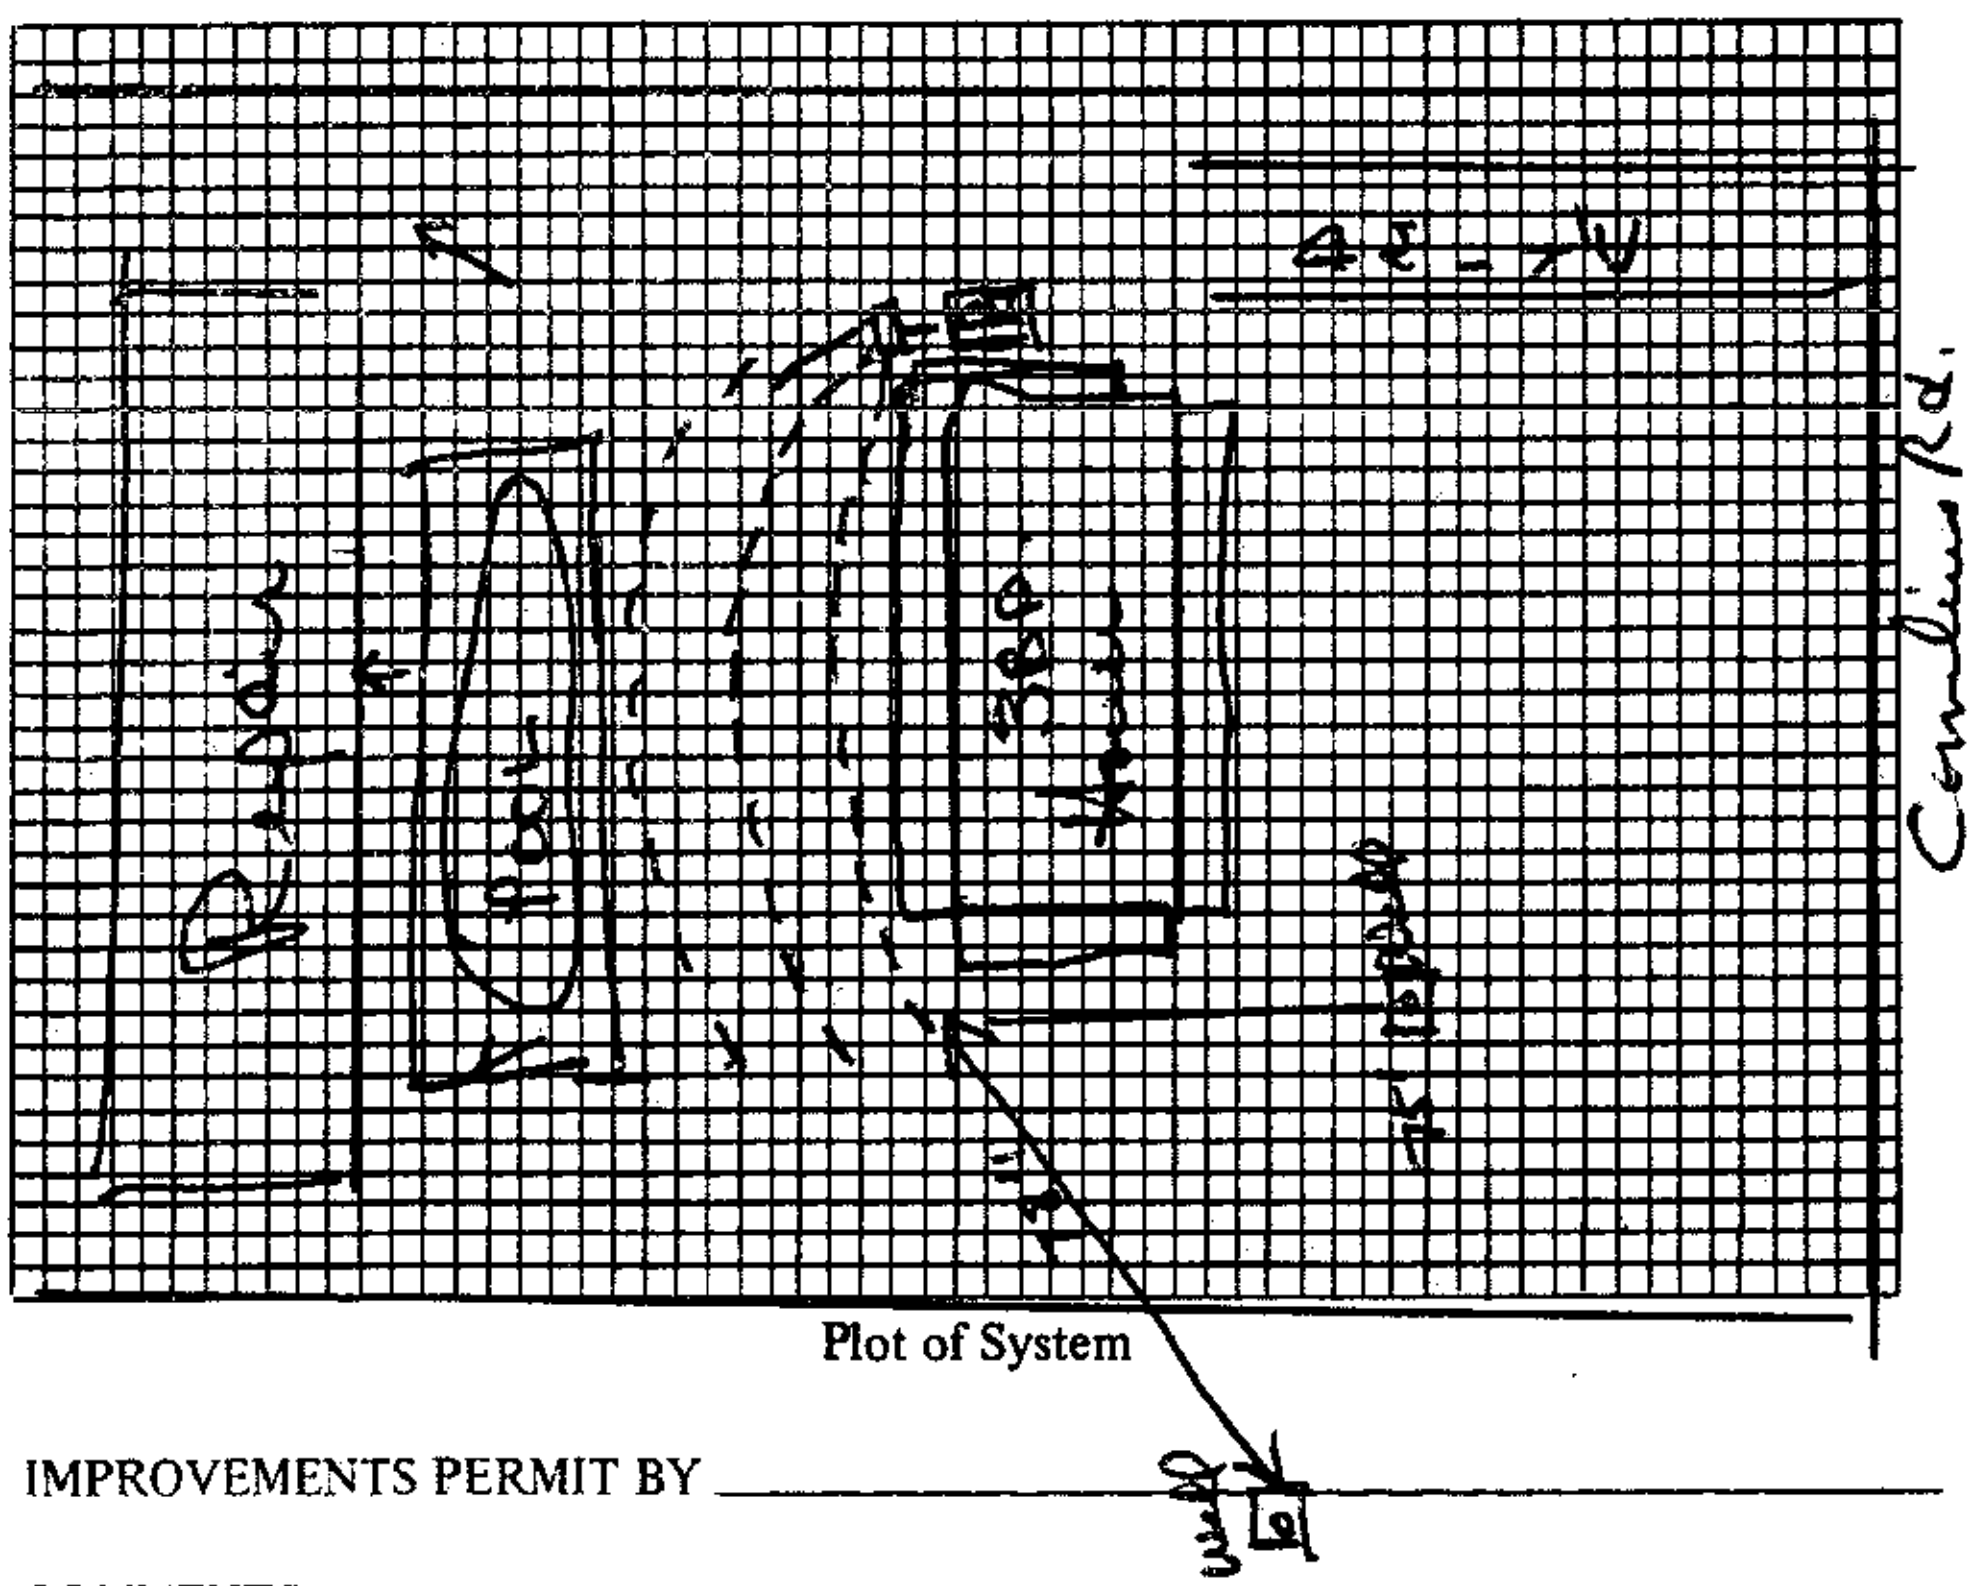

Plot of System

Size of Tank 1000 Gals.

Nitrification Field:
No. of Lines 3 @ 100' x 3'
Sq. Ft. 900 Linear Ft. 300

Depth of Stone in Lines 12"

Water Supply: Individual (✓)
Public ( )

Installed by Wayne Potts

I understand and agree to install septic tank system as specified on this Improvements Permit.

Signed:

IMPROVEMENTS PERMIT BY

COMMENTS: Trenches no deeper than 30" into natural soil 6"-12" of cut and fill spread on drainfield before this installation – D/B with no [illegible]

CERTIFICATE OF COMPLETION BY Wesley Sparks RS. DATE 8/27/91

EXISTING SYSTEM CHECKED BY: DATE

CONSTRUCTION MUST COMPLY WITH ALL OTHER APPLICABLE STATE AND LOCAL REGULATIONS.

Permit is VOID if any unauthorized changes are made in installation of system and/or if any false information is supplied in making Improvements Permit.

Health Dept. Copy: White Inspection Dept. Copy: Yellow Sanitarian's Copy: Pink Owner's Copy: Gold