4648-21-8741 **COPY**

IREDELL COUNTY HEALTH DEPARTMENT

(SEPTIC TANK) IMPROVEMENTS PERMIT AND CERTIFICATE OF COMPLETION
(Ground Absorption Sewage Disposal System -- G. S. Chapter 130-Article 13C)

OWNER OR CONTRACTOR Wm. H Winter DATE Sept 2, '88 PERMIT NO. 18C

PHONE: Business ________ Home ________

LOCATION 150 W XI-77 TR Bluefield TL 1395 (Bearsfoot) TL into Bearsfoot Bay. @ end of Cul-d-Sac On L. S. R. No. ________


SUBDIVISION NAME Bearsfoot Bay LOT NO. 14 SECTION OR BLOCK NO. ________

House (✓) Mobile Home ( ) Business ( ) Other ________

No. Bedrooms 3	No. Bathrooms 2 1/2		Character & Porosity of Soil	Clay
Garbage Disposal Unit	Yes (✓)	No ( )	Percolation Rate	.4
Auto. Dishwasher	Yes (✓)	No ( )	Topography	2-4%
Auto. Wash. Machine	Yes (✓)	No ( )	Depth to Water Table	4'+
Site Suitable	Yes (✓)	No ( )	Rock or other impervious formations	none obs.

Lot Area ~ 3/4 Acre

____ Basement with Plumbing ____ Basement without Plumbing ✓ No Basement

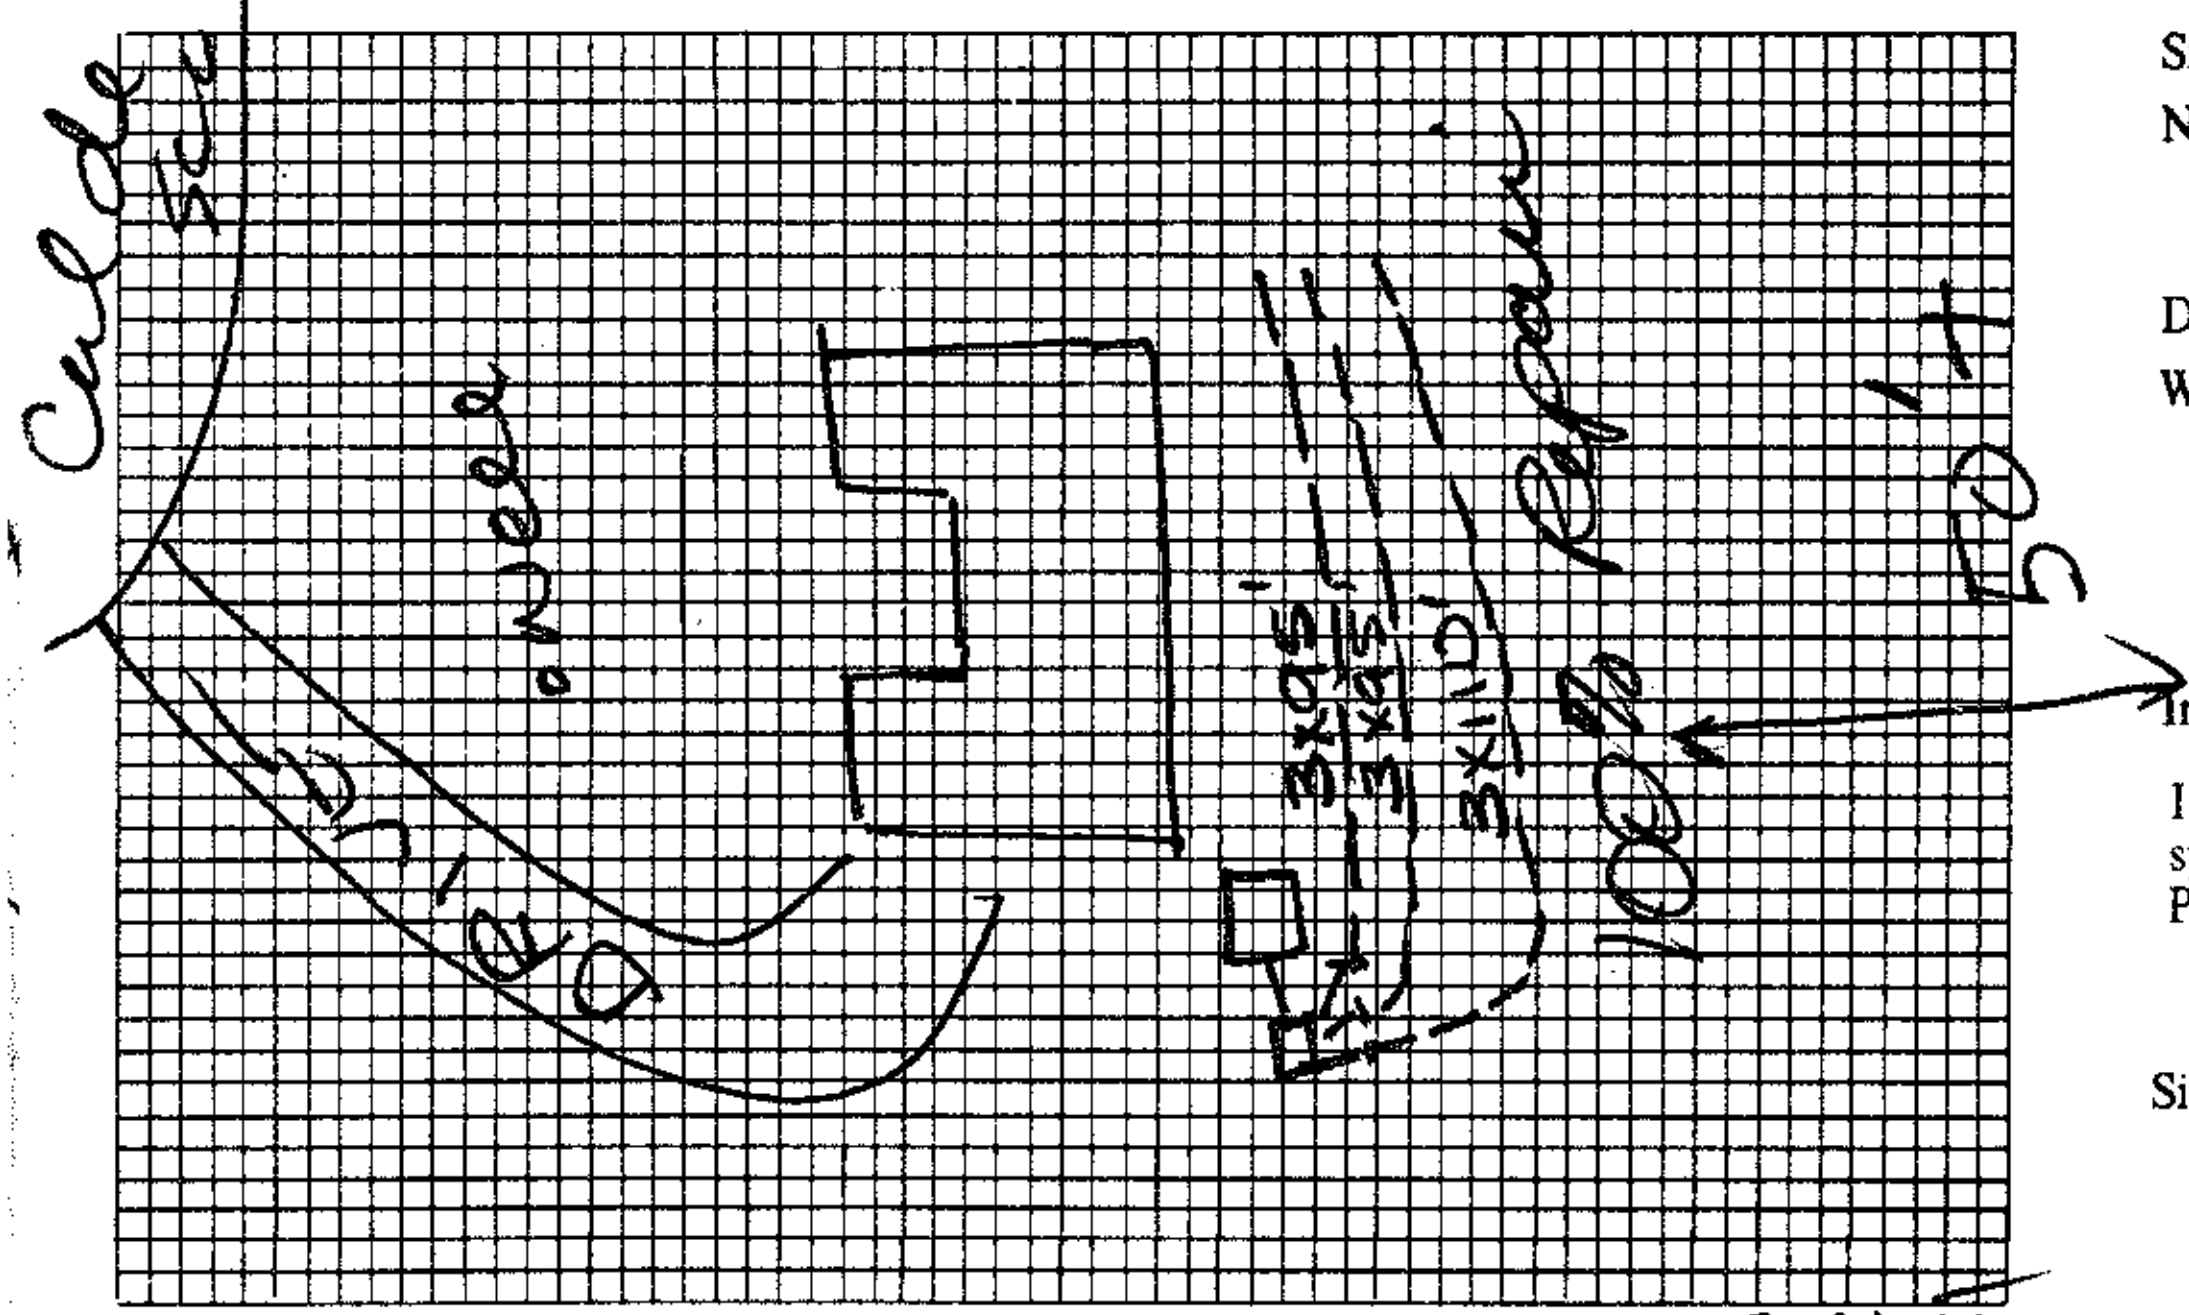

Plot of System NOT TO SCALE

Size of Tank 1250 Gals.

Nitrification Field:
No. of Lines 3
Sq. Ft. 900 Linear Ft. 300
Depth of Stone in Lines 12"
Water Supply: Individual (X) Public ( )

Installed by Sammy Reavis.

I understand and agree to install septic tank system as specified on this Improvements Permit.

Signed: ________

IMPROVEMENTS PERMIT BY DCH

COMMENTS: ________

CERTIFICATE OF COMPLETION BY Andre C. Price DATE Sept 2, 1988

EXISTING SYSTEM CHECKED BY: ________ DATE ________

CONSTRUCTION MUST COMPLY WITH ALL OTHER APPLICABLE STATE AND LOCAL REGULATIONS.

Permit is VOID if any unauthorized changes are made in installation of system and/or if any false information is supplied in making Improvements Permit.

Health Dept. Copy: White Inspection Dept. Copy: Yellow Sanitarian's Copy: Pink Owner's Copy: Gold