DEPARTMENT OF ENVIRONMENT, HEALTH, AND NATURAL RESOURCES
DIVISION OF ENVIRONMENTAL HEALTH
ON-SITE WASTEWATER SECTION

Sheet ___ of ___
PROPERTY ID #: _____
COUNTY: _____

SOIL/SITE EVALUATION
for ON-SITE WASTEWATER SYSTEM

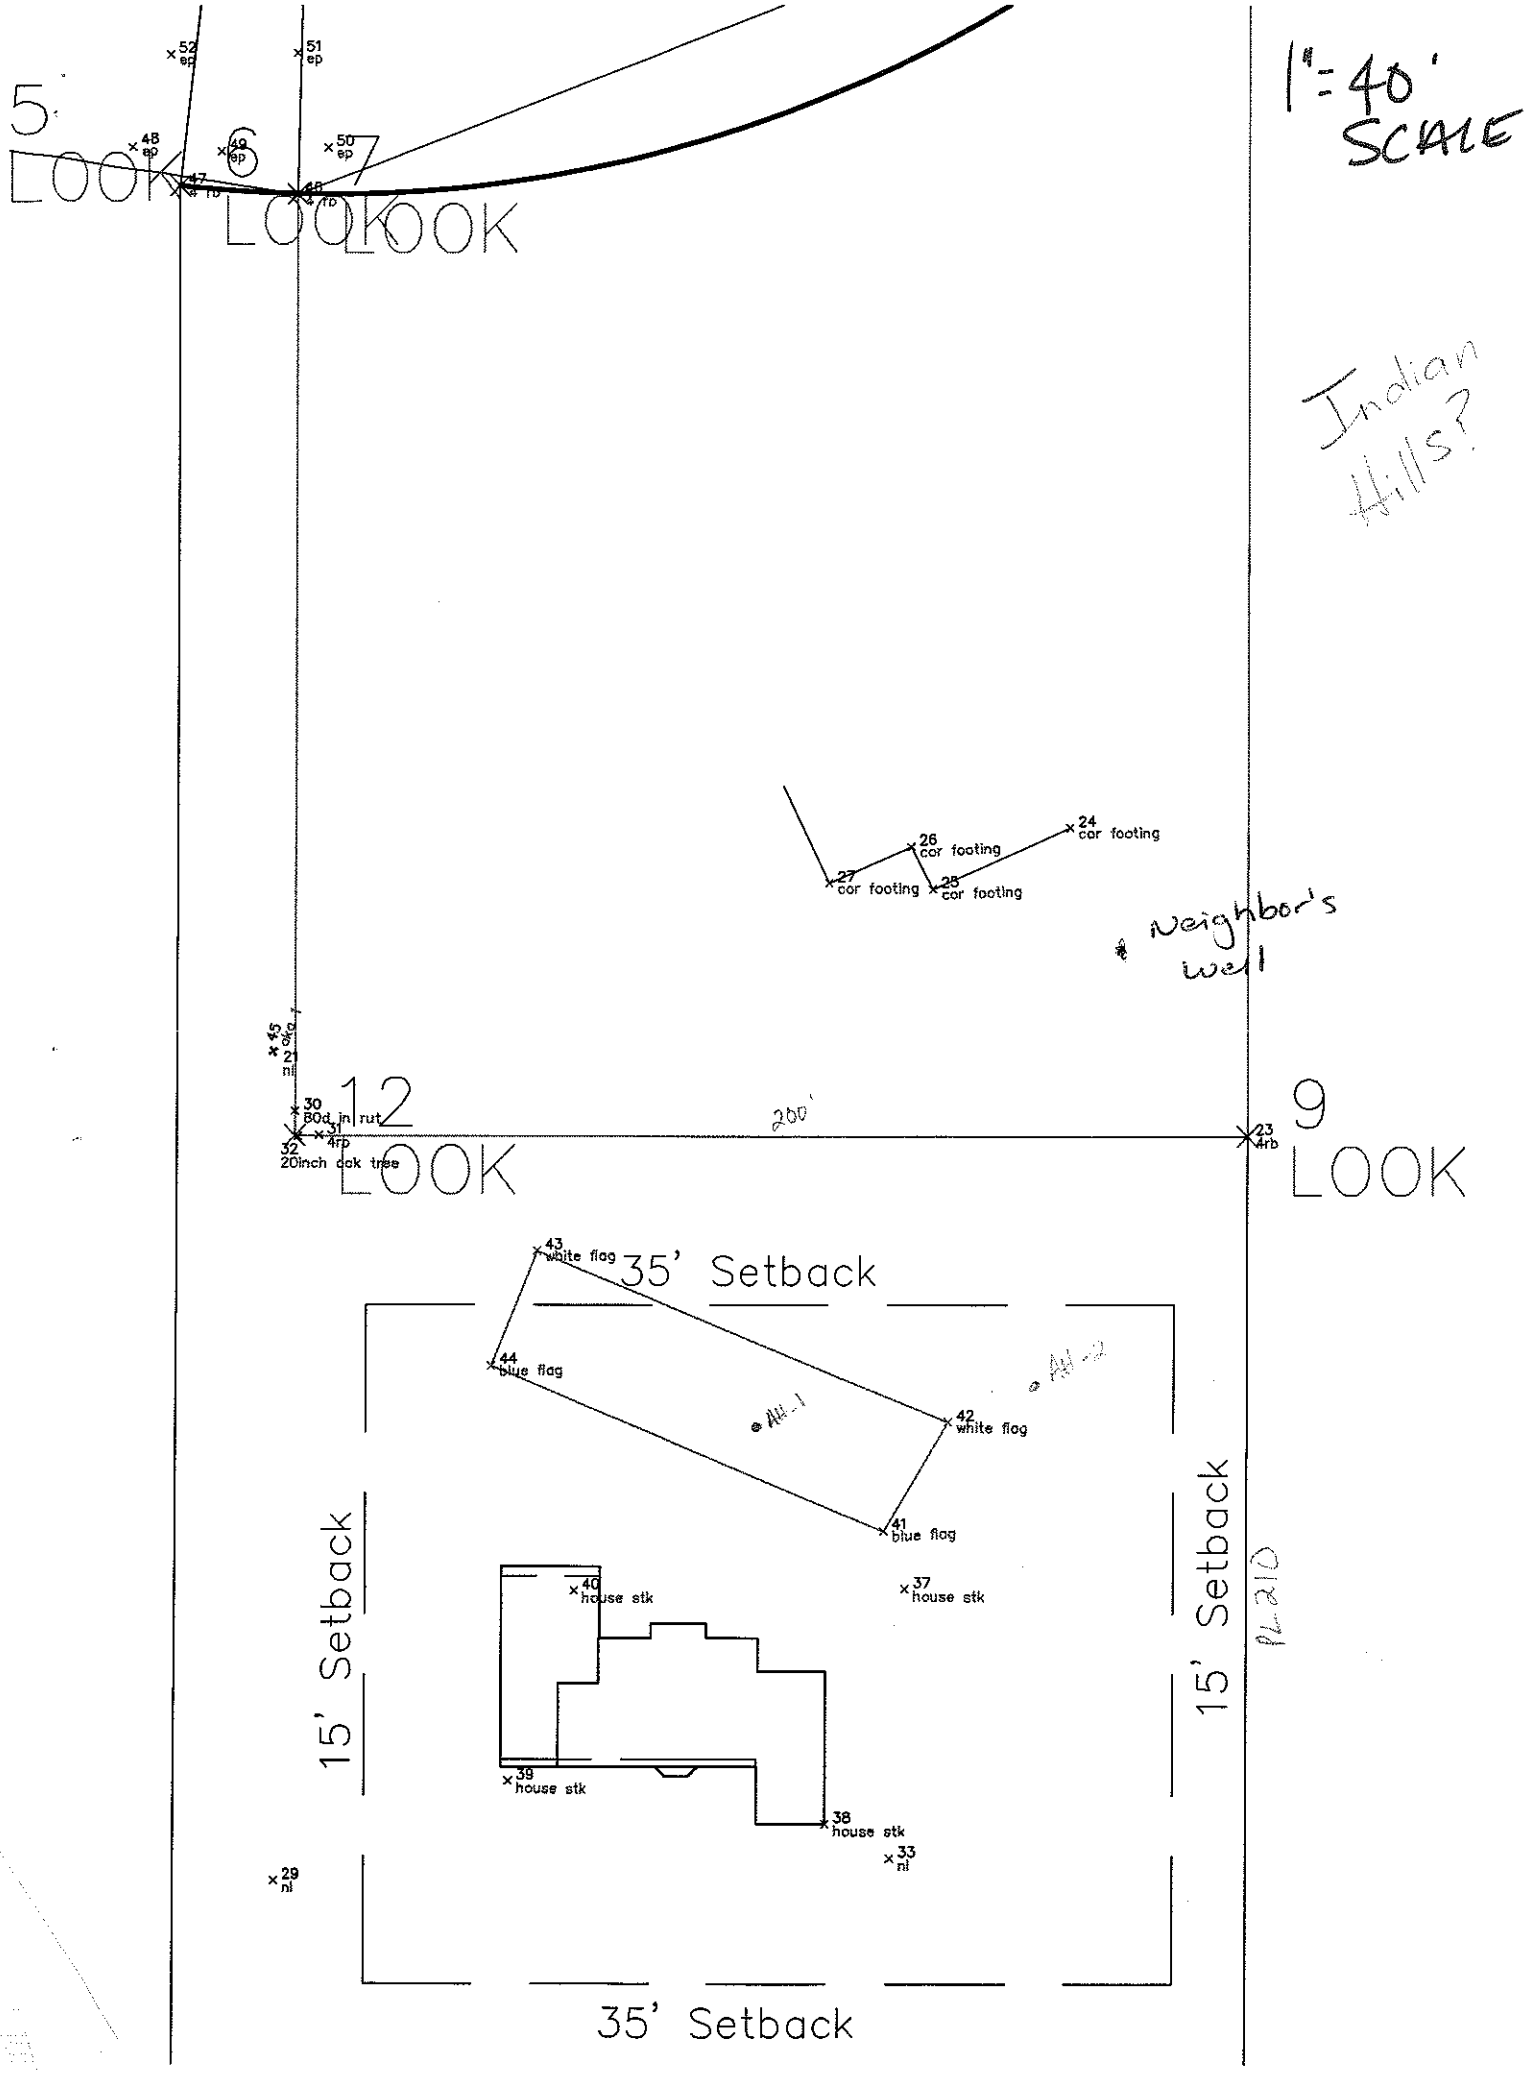
OWNER: Amy Hagar APPLICANT: _____
ADDRESS: _____ APPLICATION DATE: _____ DATE EVALUATED: 5/23/05
PROPOSED FACILITY: _____ PROPOSED DESIGN FLOW (.1949): _____ PROPERTY SIZE: _____
LOCATION OF SITE: _____ PROPERTY RECORDED: _____
WATER SUPPLY: ☐ Private ☐ Public ☐ Well ☐ Spring ☐ Other _____
EVALUATION METHOD: ☐ Auger Boring ☐ Pit ☐ Cut
TYPE OF WASTEWATER: ☐ Sewage ☐ Industrial Process ☐ Mixed

PROFILE #	.1940 LANDSCAPE POSITION/ SLOPE %	HORIZON DEPTH (IN.)	SOIL MORPHOLOGY (.1941) .1941 STRUCTURE/ TEXTURE	SOIL MORPHOLOGY (.1941) .1941 CONSISTENCE/ MINERALOGY	OTHER PROFILE FACTORS .1942 SOIL WETNESS/ COLOR	OTHER PROFILE FACTORS .1943 SOIL DEPTH	OTHER PROFILE FACTORS .1956 SAPRO CLASS	OTHER PROFILE FACTORS .1944 RESTR HORIZ	PROFILE CLASS & LTAR
1		0-24"	Brw SCL GR to	w/SBK	w/SBK	SS, SP, SE	FR		PS .25 to .3
		24-48"	Brw SCL	w/SBK	S-SS, SP	SE, FI-FR			
2		0-24	Brw SCL GR to	w/SBK	w/SBK	SS, SP, SE	FR		PS .3+
		24-48	Brw L/C	w/SB	K SS, SP, SE	FR			
3									
4									

DESCRIPTION	INITIAL SYSTEM	REPAIR SYSTEM
Available Space (.1945)		
System Type(s)		
Site LTAR		

OTHER FACTORS (.1946): _____
SITE CLASSIFICATION (.1949): _____

EVALUATED BY: _____
OTHER(S) PRESENT: _____


1"=40' SCALE
5
LOOK
6
LOOK
7
LOOK
52 ep
51 ep
48 ep
49 ep
50 ep
47 4rb
46 4rb
Indian Hills?
26 cor footing
24 cor footing
27 cor footing
25 cor footing
Neighbor's well
45 oak 4
21 ni
12
LOOK
30 80d in rut
31 4rb
32 20inch oak tree
200'
9
LOOK
23 4rb
43 white flag
35' Setback
44 blue flag
AH-1
AH-2
42 white flag
41 blue flag
15' Setback
40 house stk
37 house stk
39 house stk
38 house stk
33 ni
29 ni
15' Setback
PL 210
35' Setback