
GRAPHIC SCALE

60 0 30 60 120 240

(IN FEET)
1 inch = 60 ft.

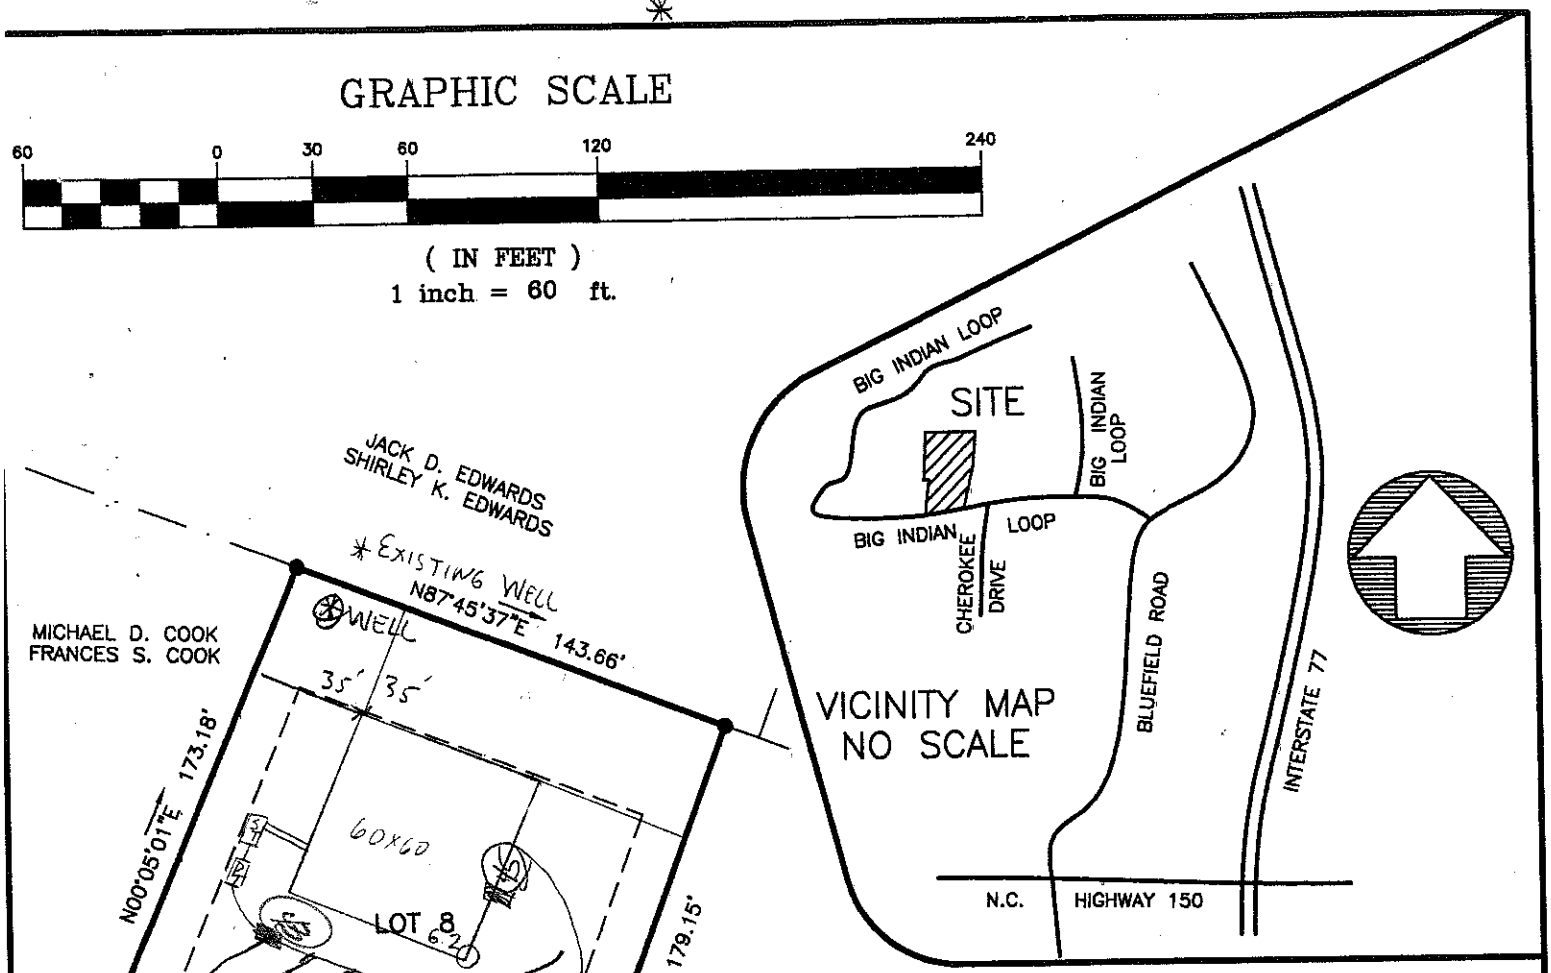

LINE TABLE		
Line	Bearing	Length
1	S00°05'01"W	25.00'
2	N89°54'59"W	17.47'

LICENSED SOIL SCIENTIST
Samuel A. Rollins
1231
STATE OF NORTH CAROLINA

LICENSED SOIL SCIENTIST
MICHAEL ATHANAS
1252
STATE OF NORTH CAROLINA

MINIMUM BUILDING SETBACK LINES:

FRONT — — — — 35 FEET
— — — — 35 FEET
— — — — 15 FEET
REAR — — — 25 FEET

LEGEND

- ○ = 1/2" REBAR SET
- ● = IRON FOUND (TYPE NOTED)
- CP = CALCULATED POINT (CP)
- ⊙ = MAG NAIL SET
- PP = POWER POLE (PP)
- OPL = OVERHEAD POWER LINE
- R/W = RIGHT OF WAY
- CMP = CORRUGATED METAL PIPE
- CM = CONCRETE MARKER SET
- SD = SIGHT DISTANCE EASEMENT