12904

IREDELL COUNTY HEALTH DEPARTMENT

(SEPTIC TANK) IMPROVEMENTS PERMIT AND CERTIFICATE OF COMPLETION
(Ground Absorption Sewage Disposal System -- G. S. Chapter 130-Article 13C)

OWNER OR CONTRACTOR R+L / Deal Homes DATE 6/4/91 PERMIT NO. 2P-10-A-28

PHONE: Business ________ Home 892-9999

LOCATION Big Indian Loop, on (L) just before entrance to Beaufort Bay

S. R. No. ________

SUBDIVISION NAME Beaufort Bay LOT NO. 28 SECTION OR BLOCK NO. ________

House (✓) Mobile Home ( ) Business ( ) Other ________

No. Bedrooms 3 No. Bathrooms 2

Garbage Disposal Unit Yes ( ) No (✓)

Auto. Dishwasher Yes (✓) No ( )

Auto. Wash. Machine Yes (✓) No ( )

Site Suitable Yes (✓) No ( )

Lot Area 20,000 FT²

Character & Porosity of Soil clay - scl (sf)


Percolation Rate .3

Topography 2-4%

Depth to Water Table >48"

Rock or other impervious formations No

____ Basement with Plumbing ____ Basement without Plumbing ✓ No Basement

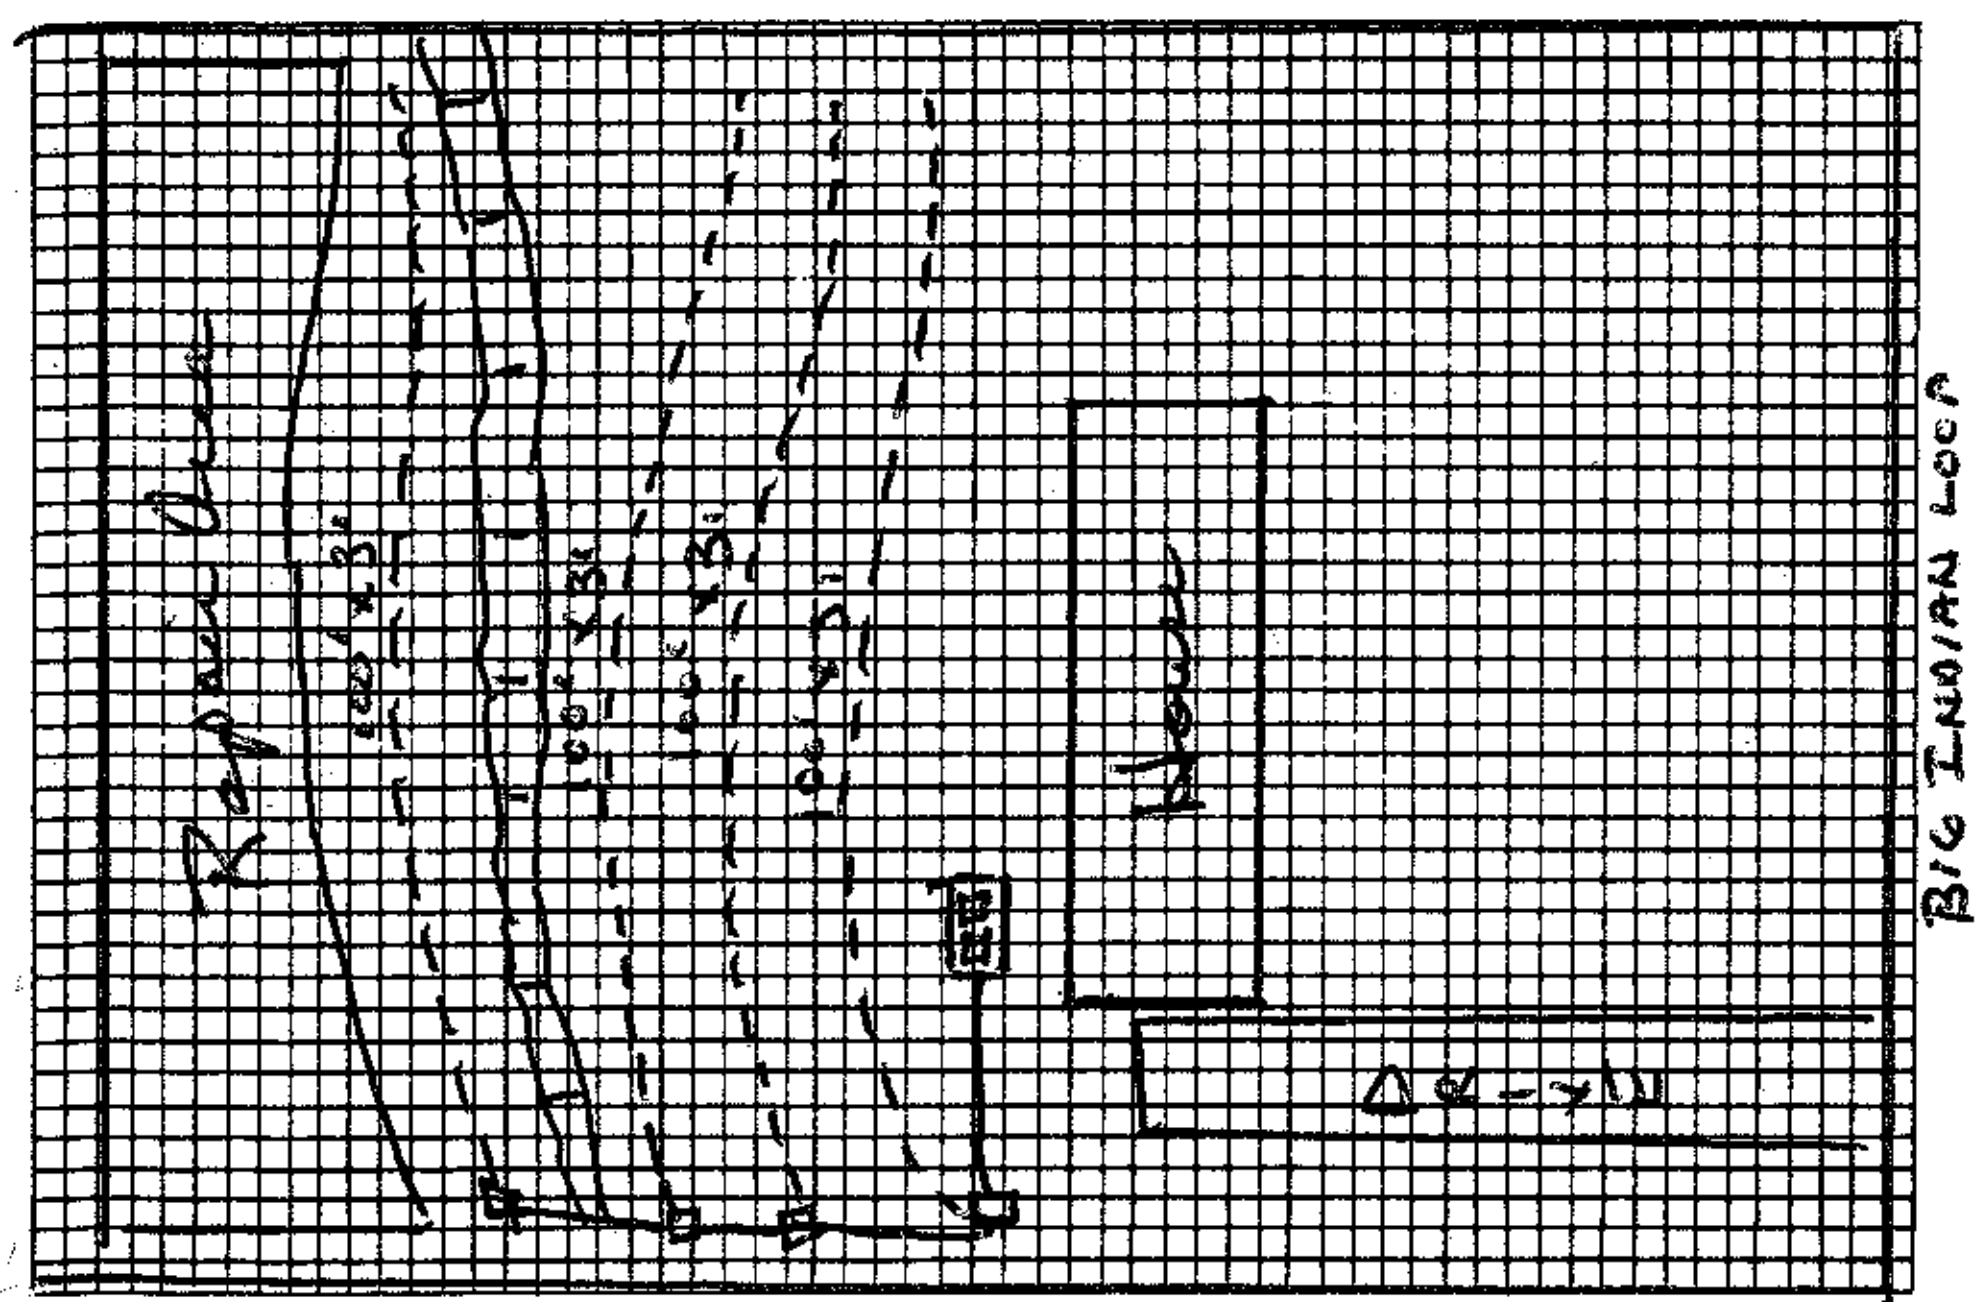

Plot of System

Size of Tank 1000 Gals.

Nitrification Field:

No. of Lines 4 @ 100' x 3'

Sq. Ft. 1200 Linear Ft. 400

Depth of Stone in Lines 12"

Water Supply: Individual (✓) Public ( )

Installed by ________

I understand and agree to install septic tank system as specified on this Improvements Permit.

Signed: ________

IMPROVEMENTS PERMIT BY Wesley Sparks RS.

COMMENTS: Trenches no deeper than 36" to trench bottom. Lines must follow slope in direction shown. Repair area to be below the original system.

CERTIFICATE OF COMPLETION BY ________ DATE ________

EXISTING SYSTEM CHECKED BY: ________ DATE ________

CONSTRUCTION MUST COMPLY WITH ALL OTHER APPLICABLE STATE AND LOCAL REGULATIONS.

Permit is VOID if any unauthorized changes are made in installation of system and/or if any false information is supplied in making Improvements Permit.

Health Dept. Copy: White Inspection Dept. Copy: Yellow Sanitarian's Copy: Pink Owner's Copy: Gold