DEPARTMENT OF ENVIRONMENT, HEALTH, AND NATURAL RESOURCES
DIVISION OF ENVIRONMENTAL HEALTH
ON-SITE WASTEWATER SECTION

Sheet ___ of ___
PROPERTY ID #: _____
COUNTY: _____

SOIL/SITE EVALUATION
for ON-SITE WASTEWATER SYSTEM

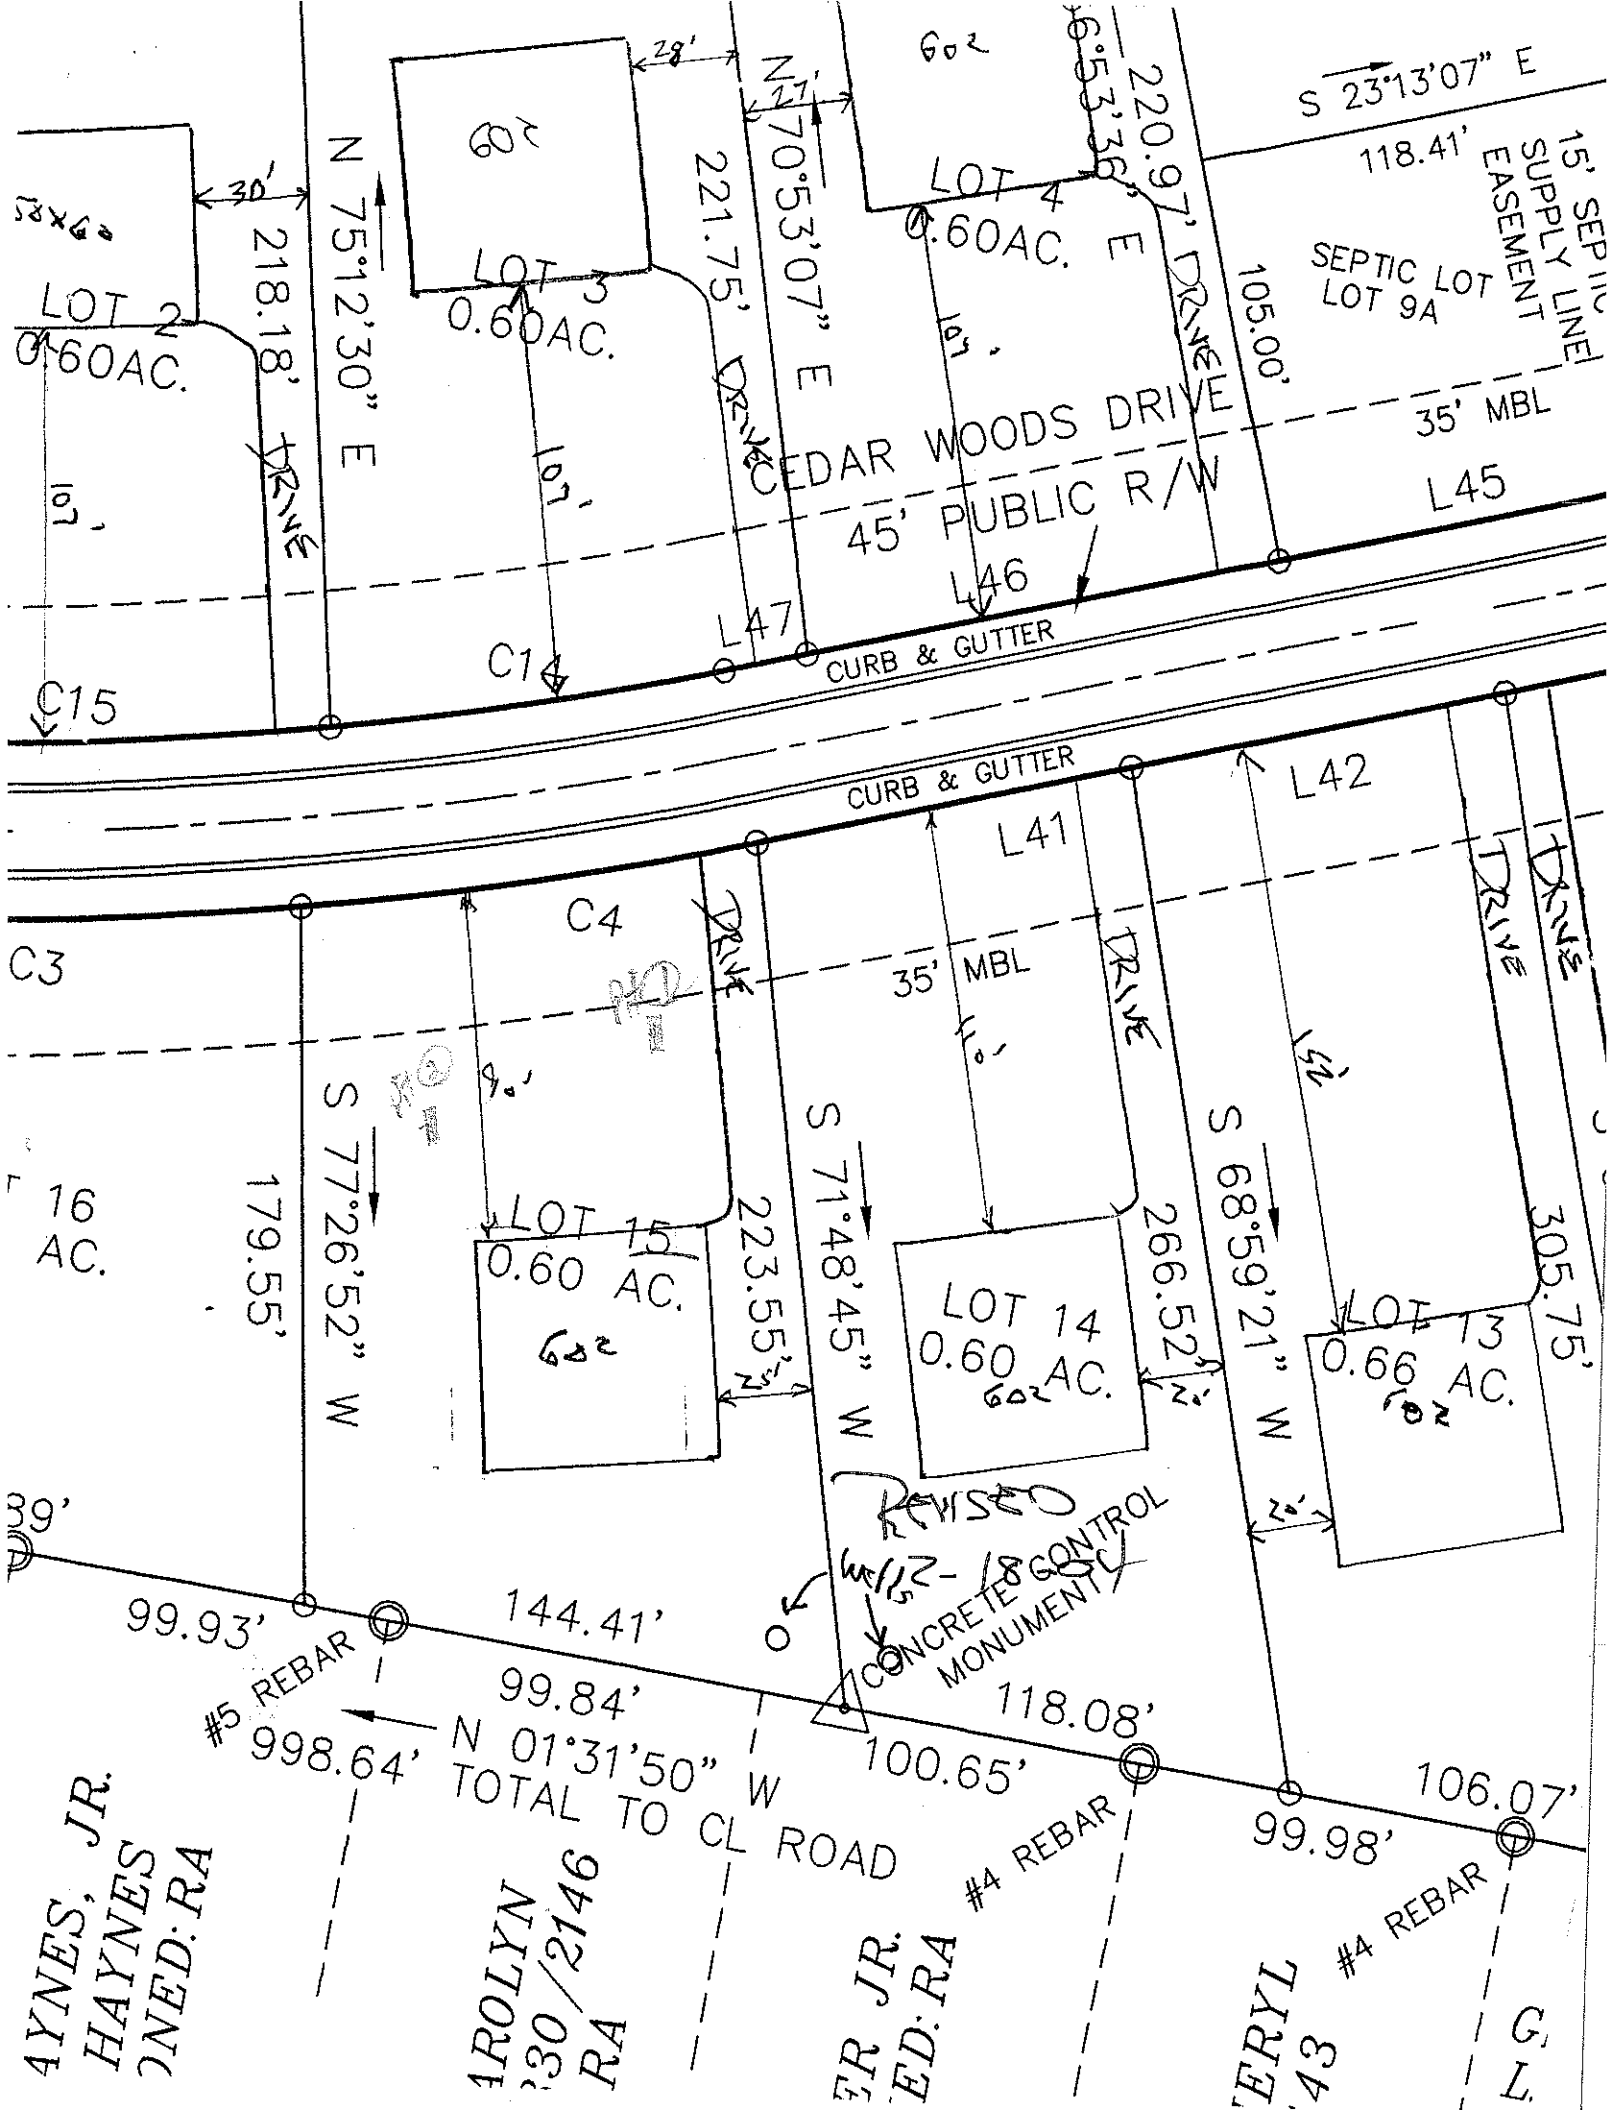
OWNER: _____ APPLICANT: _____
ADDRESS: _____ APPLICATION DATE: _____ DATE EVALUATED: 1-22-04
PROPOSED FACILITY: _____ PROPOSED DESIGN FLOW (.1949): _____ PROPERTY SIZE: _____
LOCATION OF SITE: Lot 15 Cedarwoods PROPERTY RECORDED: _____
WATER SUPPLY: ☑ Private ☐ Public ☑ Well ☐ Spring ☐ Other _____
EVALUATION METHOD: ☐ Auger Boring ☑ Pit ☐ Cut
TYPE OF WASTEWATER: ☐ Sewage ☐ Industrial Process ☐ Mixed

PROFILE #	.1940 LAND-SCAPE POSITION/ SLOPE %	HORI-ZON DEPTH (IN.)	SOIL MORPHOLOGY (.1941) .1941 STRUCTURE/ TEXTURE	SOIL MORPHOLOGY (.1941) .1941 CONSISTENCE/ MINERALOGY	OTHER PROFILE FACTORS .1942 SOIL WETNESS/ COLOR	.1943 SOIL DEPTH	.1956 SAPRO CLASS	.1944 RESTR HORIZ	PROFILE CLASS & LTAR
1	~8%? S	6-8	gr sl mod sbk	fr sss sp					.3
		8-30	m fsbk rc	fr sss sp sp sap					
		30-54	m vfsbk yr cl	fr sss sp common mn fsp					
2		0-9	gr-wk sbk brn sl mod scl	fr sss sp					.25-.3
		9-20	m fsbk rc	fr sss sp sp sap					
		20-53	wk fsbk mottled yr L sap	fr sss sp					
3									
4									

DESCRIPTION	INITIAL SYSTEM	REPAIR SYSTEM
Available Space (.1945)	* PS	* PS
System Type(s)	LPPPBGS	LPPPBGS
Site LTAR	.25-.3	.25-.3

OTHER FACTORS (.1946): _____
SITE CLASSIFICATION (.1948): PS
EVALUATED BY: DRLawson
OTHER(S) PRESENT: Paul Hemmings

Application Revised to 3BR due to available space problems


28'
N 27'
70°53'07" E
220.97' DRIVE
S 23°13'07" E
118.41'
15' SEPTIC SUPPLY LINE EASEMENT
SEPTIC LOT
LOT 9A
105.00'
LOT 4
0.60AC.
LOT 3
0.60AC.
LOT 2
0.60AC.
30'
N 75°12'30" E
218.18'
221.75' DRIVE
CEDAR WOODS DRIVE
45' PUBLIC R/W
35' MBL
L45
L46
L47
C14
C15
CURB & GUTTER
CURB & GUTTER
L42
L41
C4
C3
35' MBL
DRIVE
DRIVE
DRIVE
DRIVE
S 77°26'52" W
179.55'
S 71°48'45" W
223.55'
S 68°59'21" W
266.52'
305.75'
LOT 15
0.60 AC.
LOT 14
0.60 AC.
LOT 13
0.66 AC.
16 AC.
99.93'
144.41'
99.84'
118.08'
100.65'
106.07'
99.98'
#5 REBAR
CONCRETE MONUMENT
N 01°31'50" W
998.64' TOTAL TO CL ROAD
#4 REBAR
#4 REBAR