IREDELL COUNTY HEALTH DEPARTMENT
ENVIRONMENTAL HEALTH DIVISION
Application For Improvement Permit

ALL items on this application form must be completed before Health Department can begin work. One application must be completed by the property owner or agent for each (proposed) site.

PERSONAL INFORMATION: 679-9229

Applicant	Phone #	Mailing Address	City	State	Zip Code
Iredell Thom LLC		6000 Old Pineville Rd	Char.	NC	28217
Current Property Owner		Mailing Address	City	State	Zip Code
[signature]					

PROPERTY INFORMATION:

(Proposed) Subdivision Name	(Proposed) Lot #	(Proposed) Block/Section #	State Road #
CEDAR WOODS	9		

(Proposed) Water Supply: Public, Private Well	**Preliminary Plat Approval Date** (DEVELOPERS ONLY)	Tax Map #

Specific Directions to Property _____

TYPE OF FACILITY: (use check (X) or number as appropriate)

House X Mobile Home _____ Commercial _____ No. Bedrooms 4 No. Baths 4

No. Persons or Employees (commercial only) _____ Basement _____ Basement with Plumbing _____

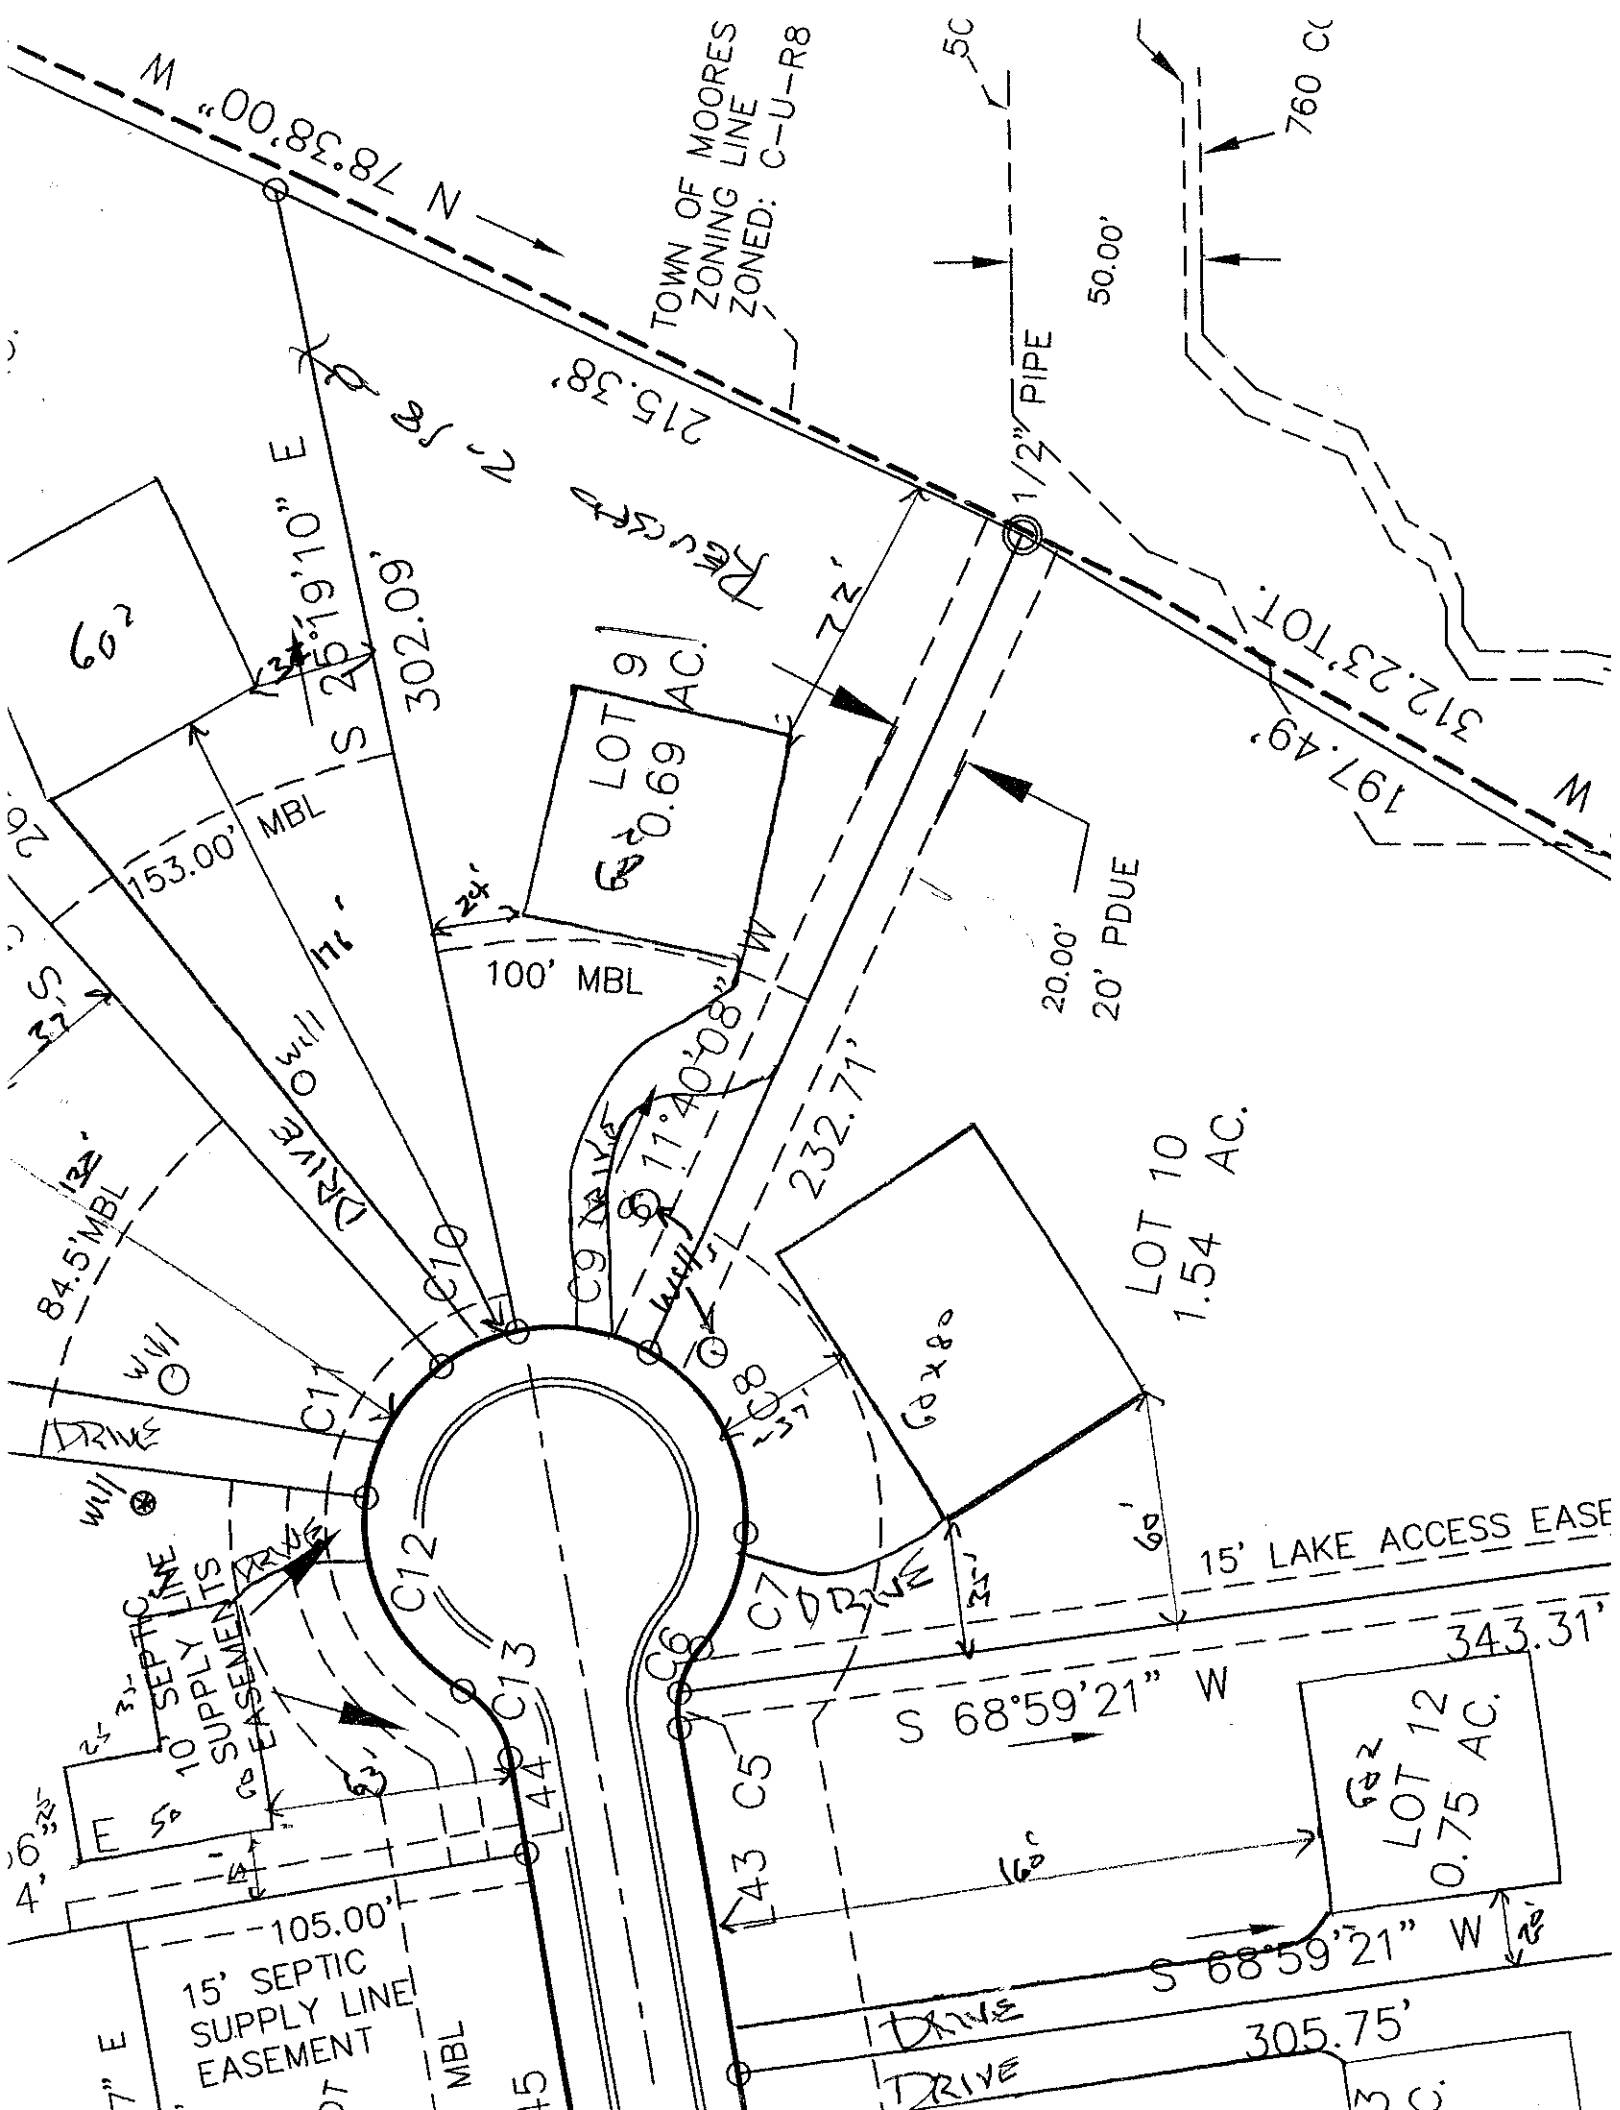
Crawl Space X Concrete Slab _____ Garbage Disposal _____ Jaccuzi or spa _____

COVENANT AND SIGNATURE:

I hereby make application to the Iredell County Health Department for a soils/site evaluation of the property described above. This evaluation is to be conducted for the sole purpose of obtaining a septic system Improvement Permit. I hereby authorize Iredell County Health Department representatives to go onto the above property for purposes of conducting this evaluation. I understand that, by state law, any Improvement Permit issued on the above property may be voided if substantial changes are made to the designated sewage system site. The issuance of an Improvement Permit by the Iredell County Health Department does not relieve me from compliance with all other relevant state/local laws or regulations. As owner or authorized agent, I covenant that the contents of this application are true and represent the maximum facilities intended to be placed on this property to my knowledge to date.

I understand that any Improvement Permit issued on the above property is valid for five (5) years from the issuance date and is subject to revocation if the above described site plans or intended use changes.

12-27-05 DATE [signature] SIGNATURE OF OWNER/AUTHORIZED AGENT


N 78°38'00" W
TOWN OF MOORES
ZONING LINE
ZONED: C-U-R8
215.38'
1/2" PIPE
50.00'
760 C
312.23' TOT.
197.49'
S 26°19'10" E
302.09'
60'
153.00' MBL
LOT 9
0.69 AC.
100' MBL
24'
72'
20.00'
20' PDUE
11°40'08" W
232.71'
LOT 10
1.54 AC.
60'x80'
84.5' MBL
DRIVE
WELL
C1
C2
C3
C4
C5
C6
C7
C8
C9
C10
C11
C12
C13
10' SUPPLY LINE EASEMENT
SEPTIC LINE
E 50'
44'
105.00'
15' SEPTIC
SUPPLY LINE
EASEMENT
15' LAKE ACCESS EASE
S 68°59'21" W
343.31'
LOT 12
0.75 AC.
43'
16'
305.75'
DRIVE