DEPARTMENT OF ENVIRONMENT, HEALTH, AND NATURAL RESOURCES
DIVISION OF ENVIRONMENTAL HEALTH
ON-SITE WASTEWATER SECTION

Sheet ___ of ___
PROPERTY ID #: _____
COUNTY: _____

SOIL/SITE EVALUATION
for ON-SITE WASTEWATER SYSTEM

OWNER: _____ APPLICANT: _____
ADDRESS: _____ APPLICATION DATE: _____ DATE EVALUATED: 1-22-08
PROPOSED FACILITY: _____ PROPOSED DESIGN FLOW (.1949): _____ PROPERTY SIZE: _____
LOCATION OF SITE: lot 5 Cedarwoods PROPERTY RECORDED: _____
WATER SUPPLY: ☐ Private ☐ Public ☐ Well ☐ Spring ☐ Other _____
EVALUATION METHOD: ☐ Auger Boring ☐ Pit ☐ Cut
TYPE OF WASTEWATER: ☐ Sewage ☐ Industrial Process ☐ Mixed

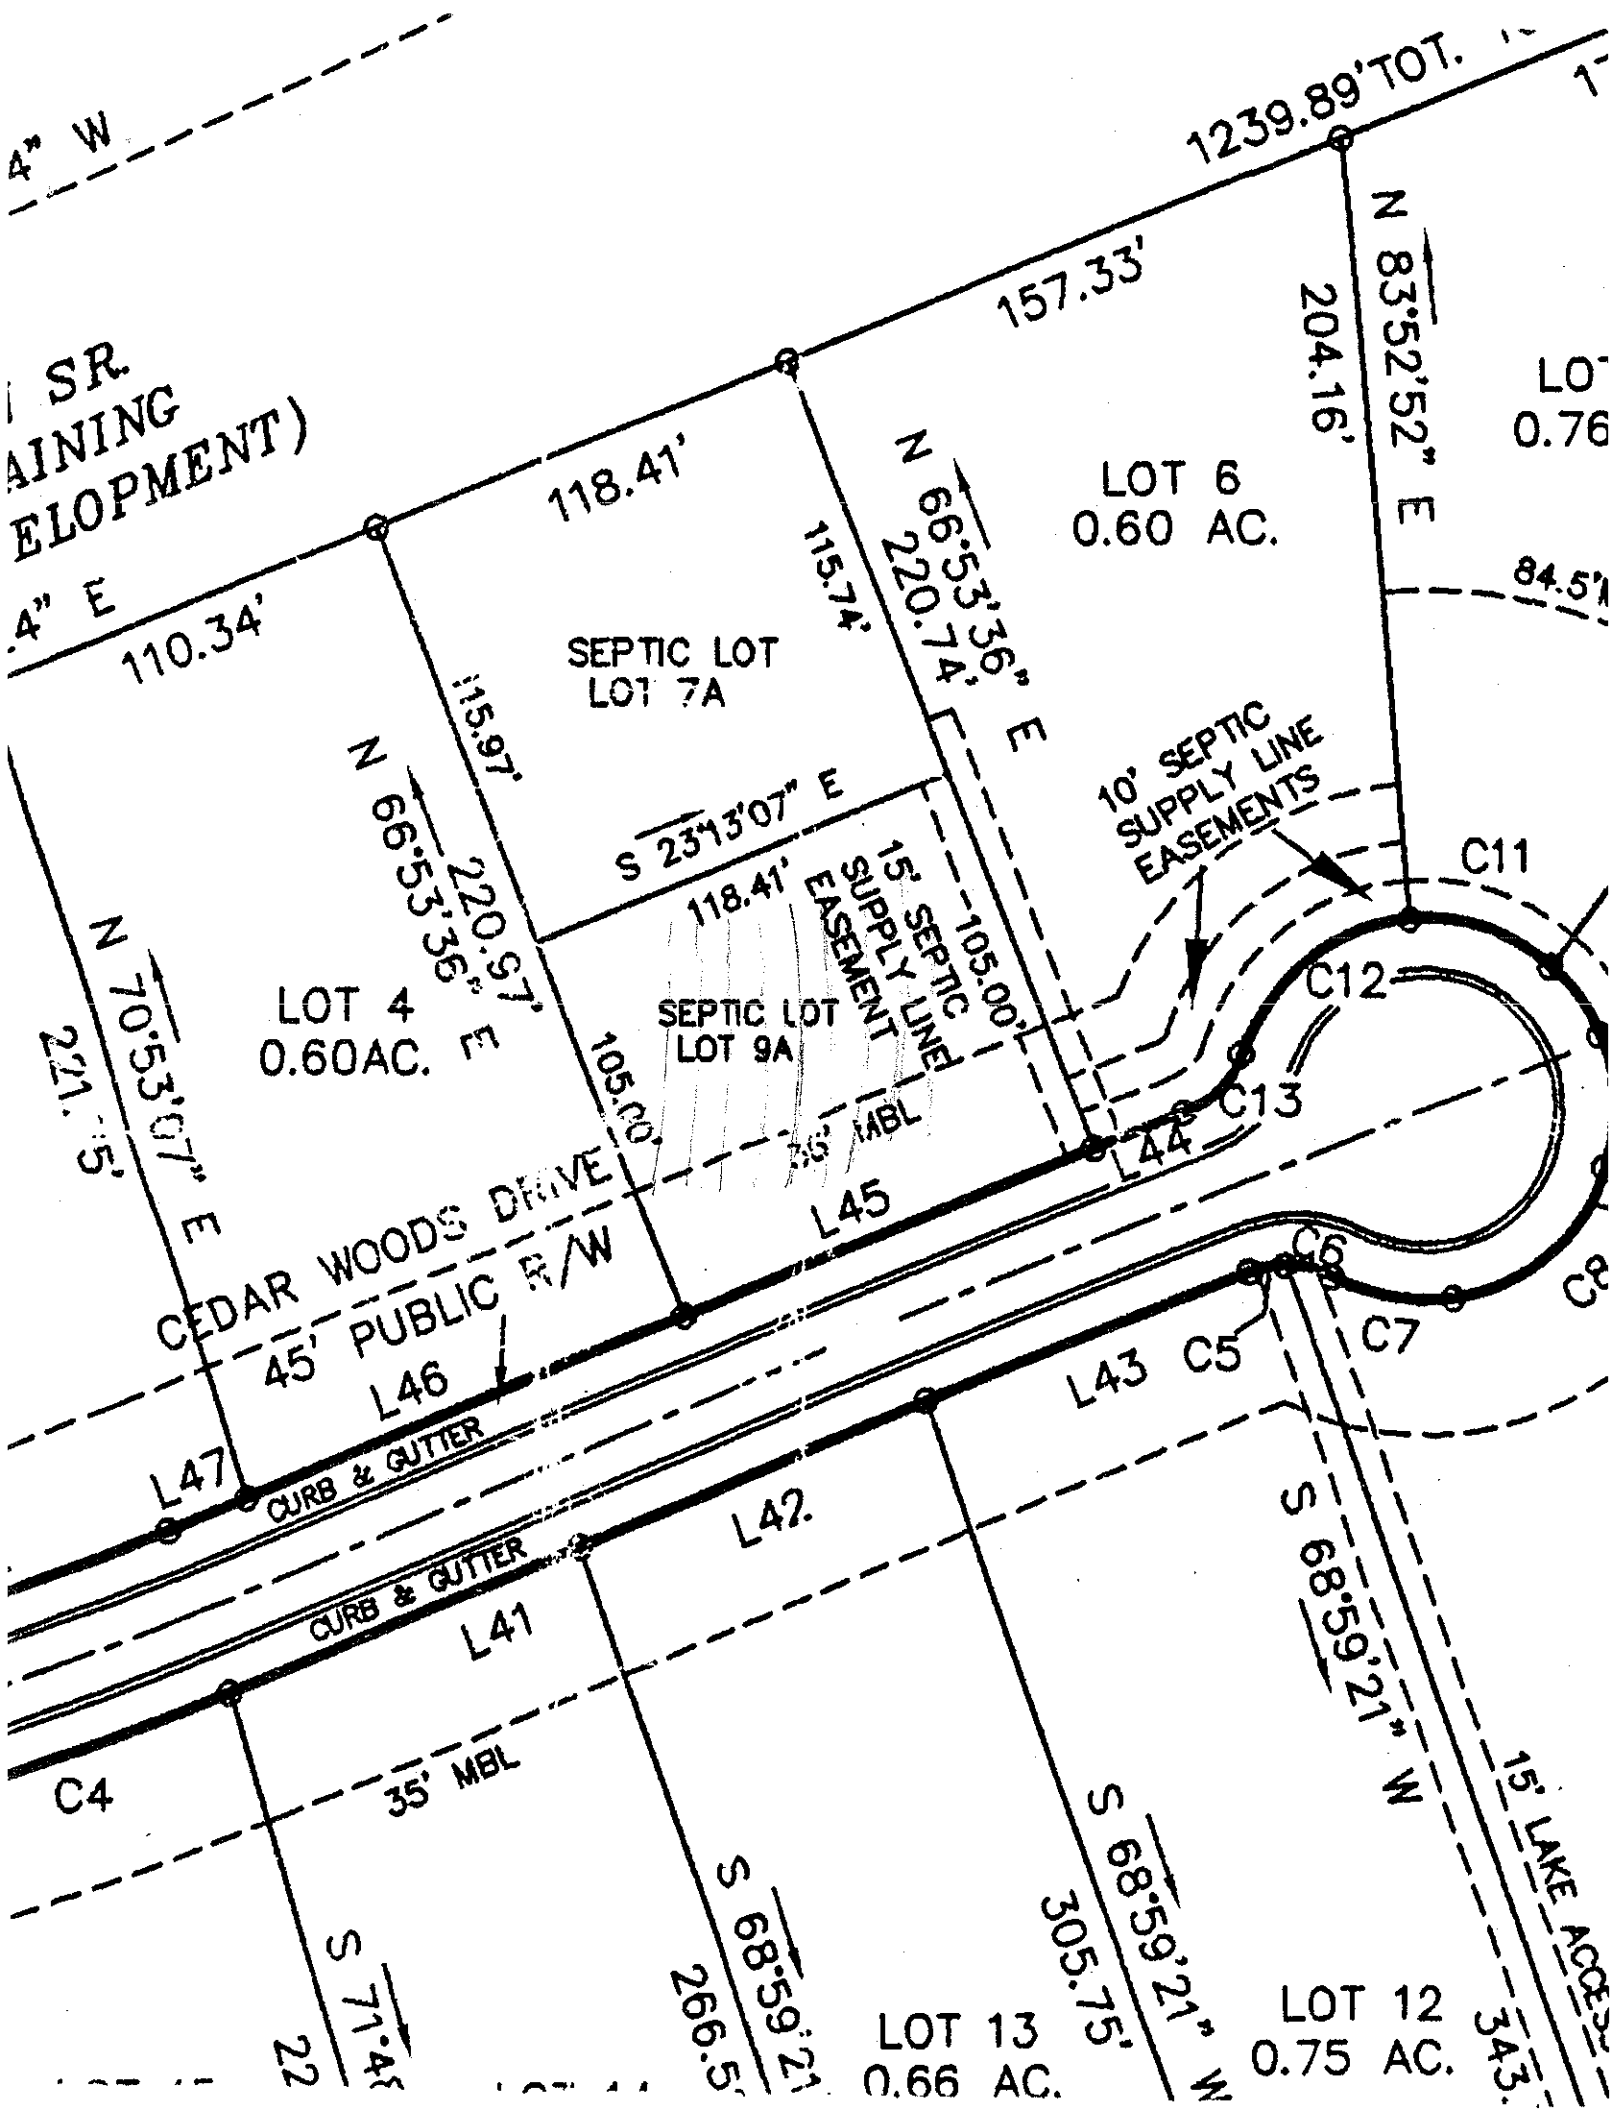
#5 0-10 gr brsl fr sssp
10-19 wk fsbk brsl fr sss sp stp
19-30 mfsbk RC fr sssp stp
30-50 wk mbk pl cl fr sssp

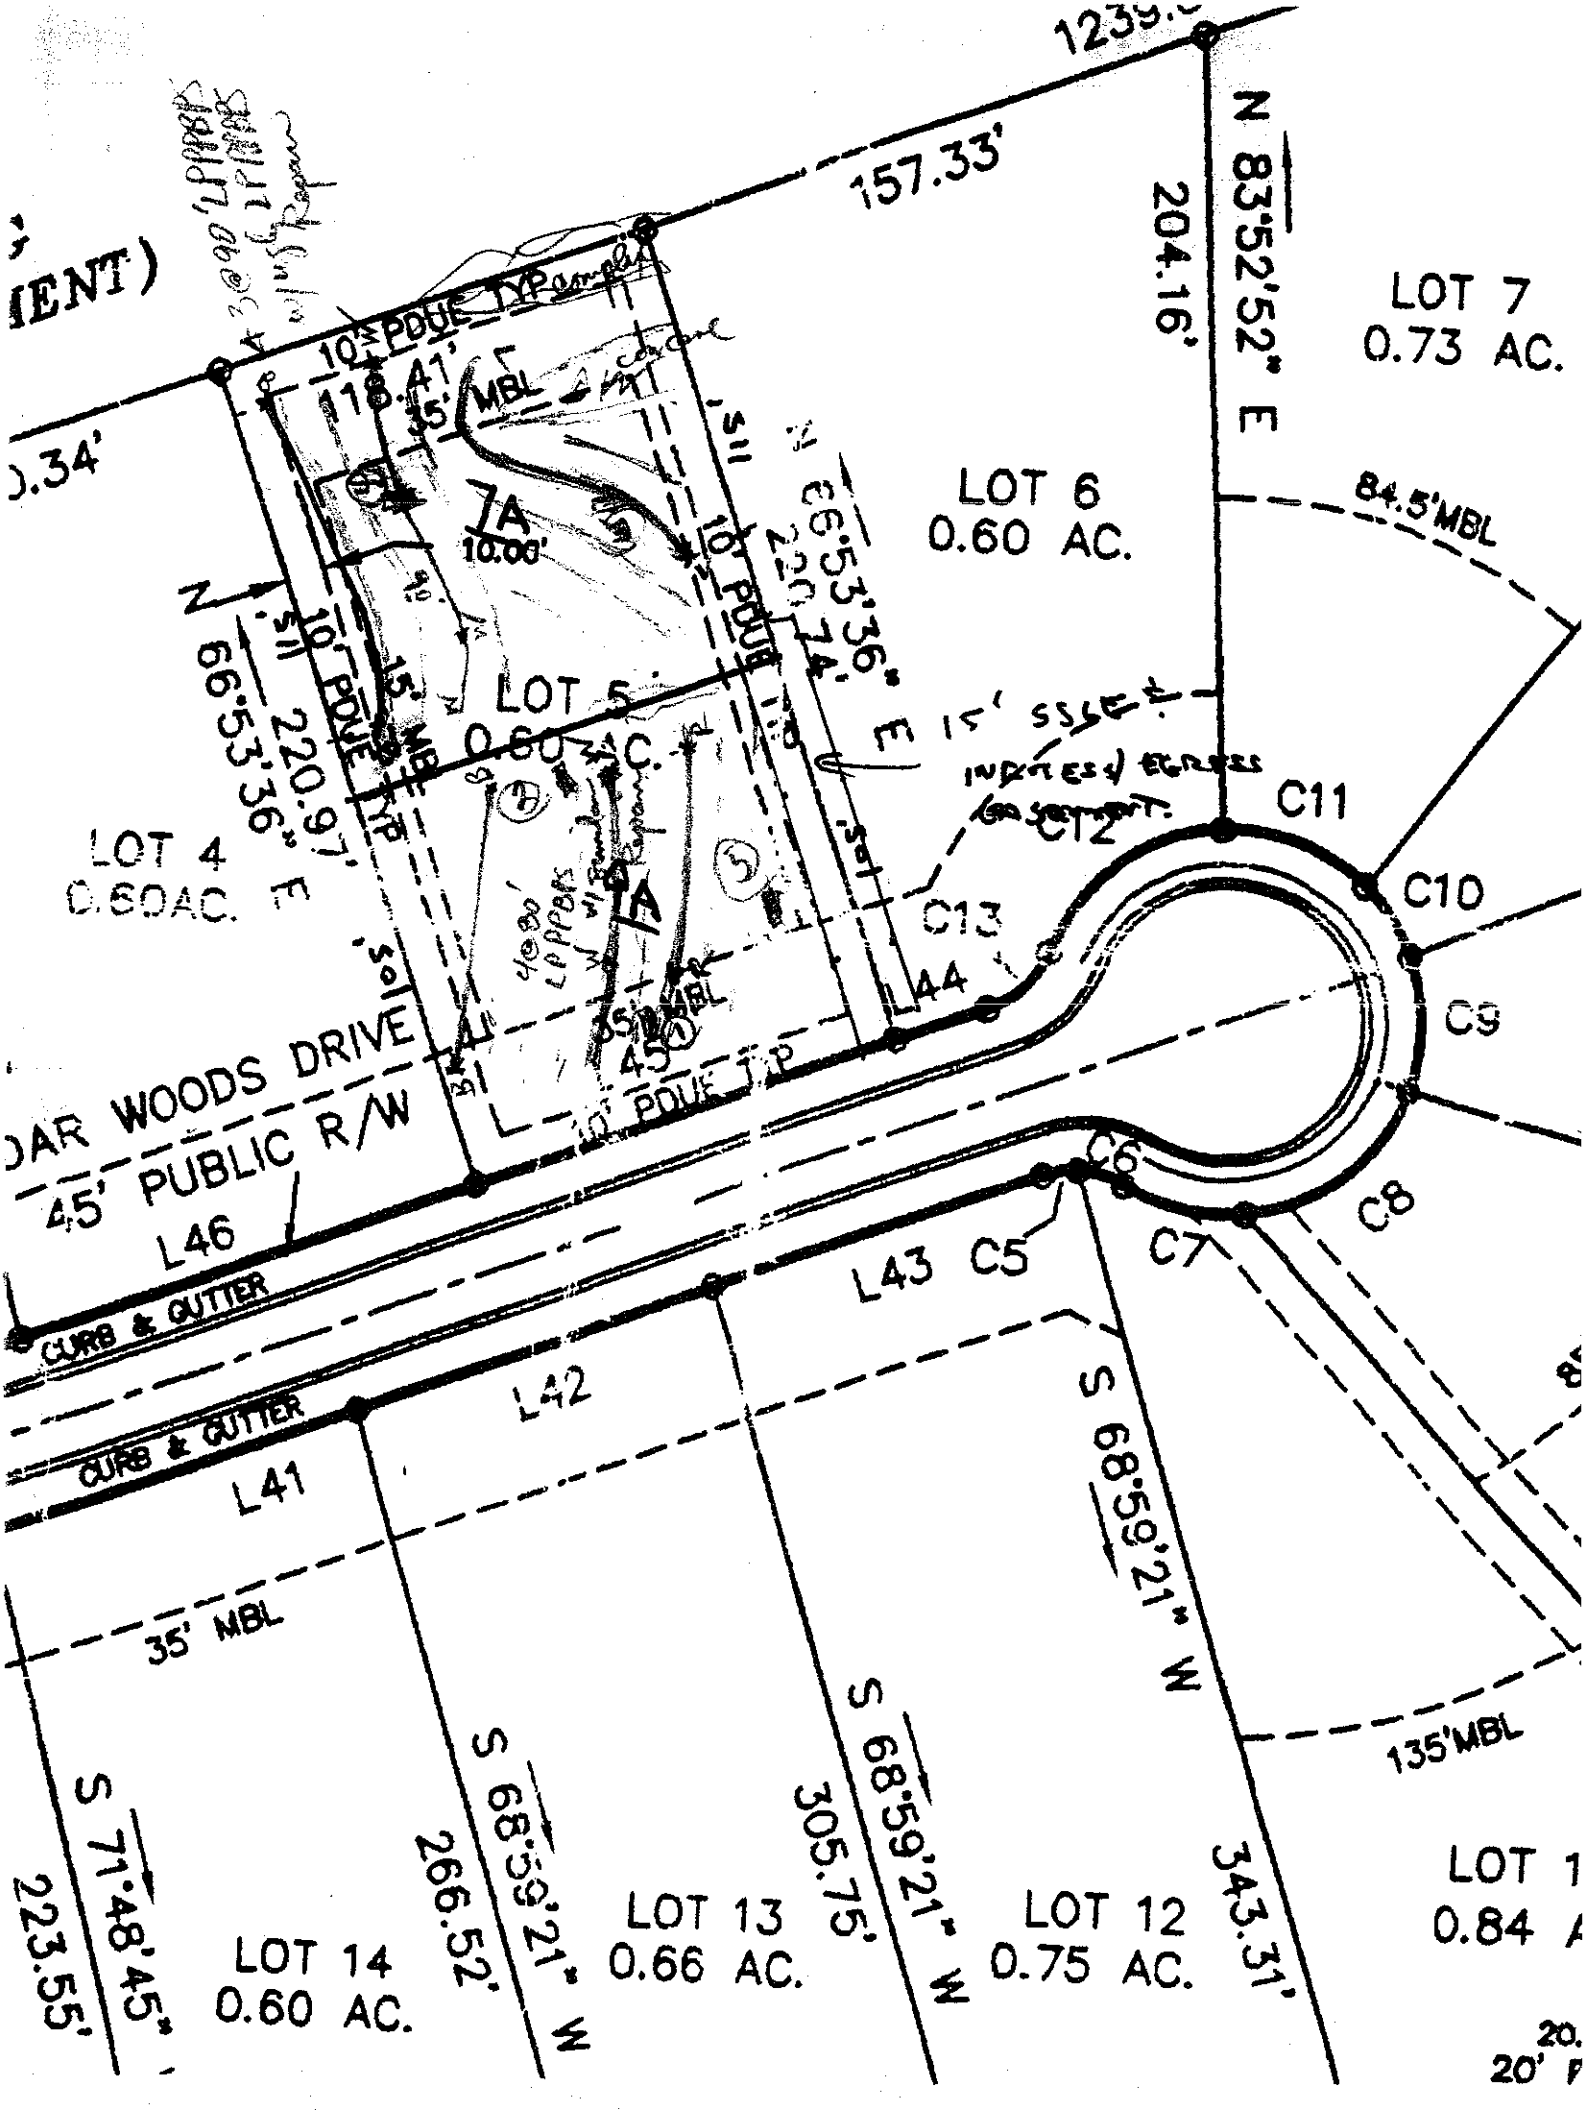
PROFILE #	.1940 LANDSCAPE POSITION/ SLOPE %	HORIZON DEPTH (IN.)	SOIL MORPHOLOGY (.1941) STRUCTURE/ TEXTURE	SOIL MORPHOLOGY (.1941) CONSISTENCE/ MINERALOGY	OTHER PROFILE FACTORS .1942 SOIL WETNESS/ COLOR	.1943 SOIL DEPTH	.1956 SAPRO CLASS	.1944 RESTR HORIZ	PROFILE CLASS & LTAR
1	9A	0-5	gr brsl	fr sssp					
		5-27	mfsbk RC	fr ss sssp stp	fav mot stp				.3
		27-54	vk sbk mmm RY l stp	fr sssp	fav mot				
2	L 5-6% 9A	0-5	wk sbk brsl	fr sssp					
		5-25	wk fsbk RCL	fr sssp stp	md stp 10YR				.3+
		25-55	Marine	l/s l stp	fr sssp				
3	7A	0-9/12	mfmsbk/sbk RC	fr sp sssp					
		9/12-46	(9A) fsbk	vpr cl fr sssp	Common mot stp				.3
4	7A	0-18	mfsbk RSCL	fr sssp					
		18-53	mfsbk RSCL	fr sssp	fav com mot stp fav gley mot				.3

DESCRIPTION	INITIAL SYSTEM	REPAIR SYSTEM
Available Space (.1945)		
System Type(s)		
Site LTAR	.3	.3

OTHER FACTORS (.1946): _____
SITE CLASSIFICATION (.1948): _____
EVALUATED BY: DWH mark
OTHER(S) PRESENT: Paul Flemmings

This site split into two septic field envelopes


1239.89' TOT.
157.33'
204.16'
N 83°52'52" E
118.41'
115.74'
N 66°53'36" E
220.74'
LOT 6
0.60 AC.
110.34'
SEPTIC LOT
LOT 7A
115.97'
N 66°53'36" E
220.97'
S 23°13'07" E
118.41'
10' SEPTIC SUPPLY LINE EASEMENTS
15' SEPTIC SUPPLY LINE EASEMENT
105.00'
C11
C12
C13
LOT 4
0.60AC.
N 70°53'07" E
221.15'
105.00'
SEPTIC LOT
LOT 9A
35' MBL
L44
L45
CEDAR WOODS DRIVE
45' PUBLIC R/W
L46
C6
C7
C8
L43
C5
L47
CURB & GUTTER
L42
CURB & GUTTER
L41
S 68°59'21" W
C4
35' MBL
15' LAKE ACCESS
S 71°45'
22
S 68°59'21" W
266.5'
LOT 13
0.66 AC.
S 68°59'21" W
305.75'
LOT 12
0.75 AC.
343.


157.33'
N 83°52'52" E
204.16'
LOT 7
0.73 AC.
LOT 6
0.60 AC.
84.5'MBL
LOT 5
0.60 AC.
10' PDUE TYP
15' SSLE & INGRESS/EGRESS EASEMENT
C11
C12
C10
C9
C8
C7
C6
C5
C13
L44
L43
L42
L41
L46
OAR WOODS DRIVE
45' PUBLIC R/W
CURB & GUTTER
CURB & GUTTER
35' MBL
LOT 4
0.60AC.
S 71°48'45" W
223.55'
LOT 14
0.60 AC.
S 68°59'21" W
266.52'
LOT 13
0.66 AC.
S 68°59'21" W
305.75'
LOT 12
0.75 AC.
S 68°59'21" W
343.31'
135'MBL
LOT 1
0.84 A
20'