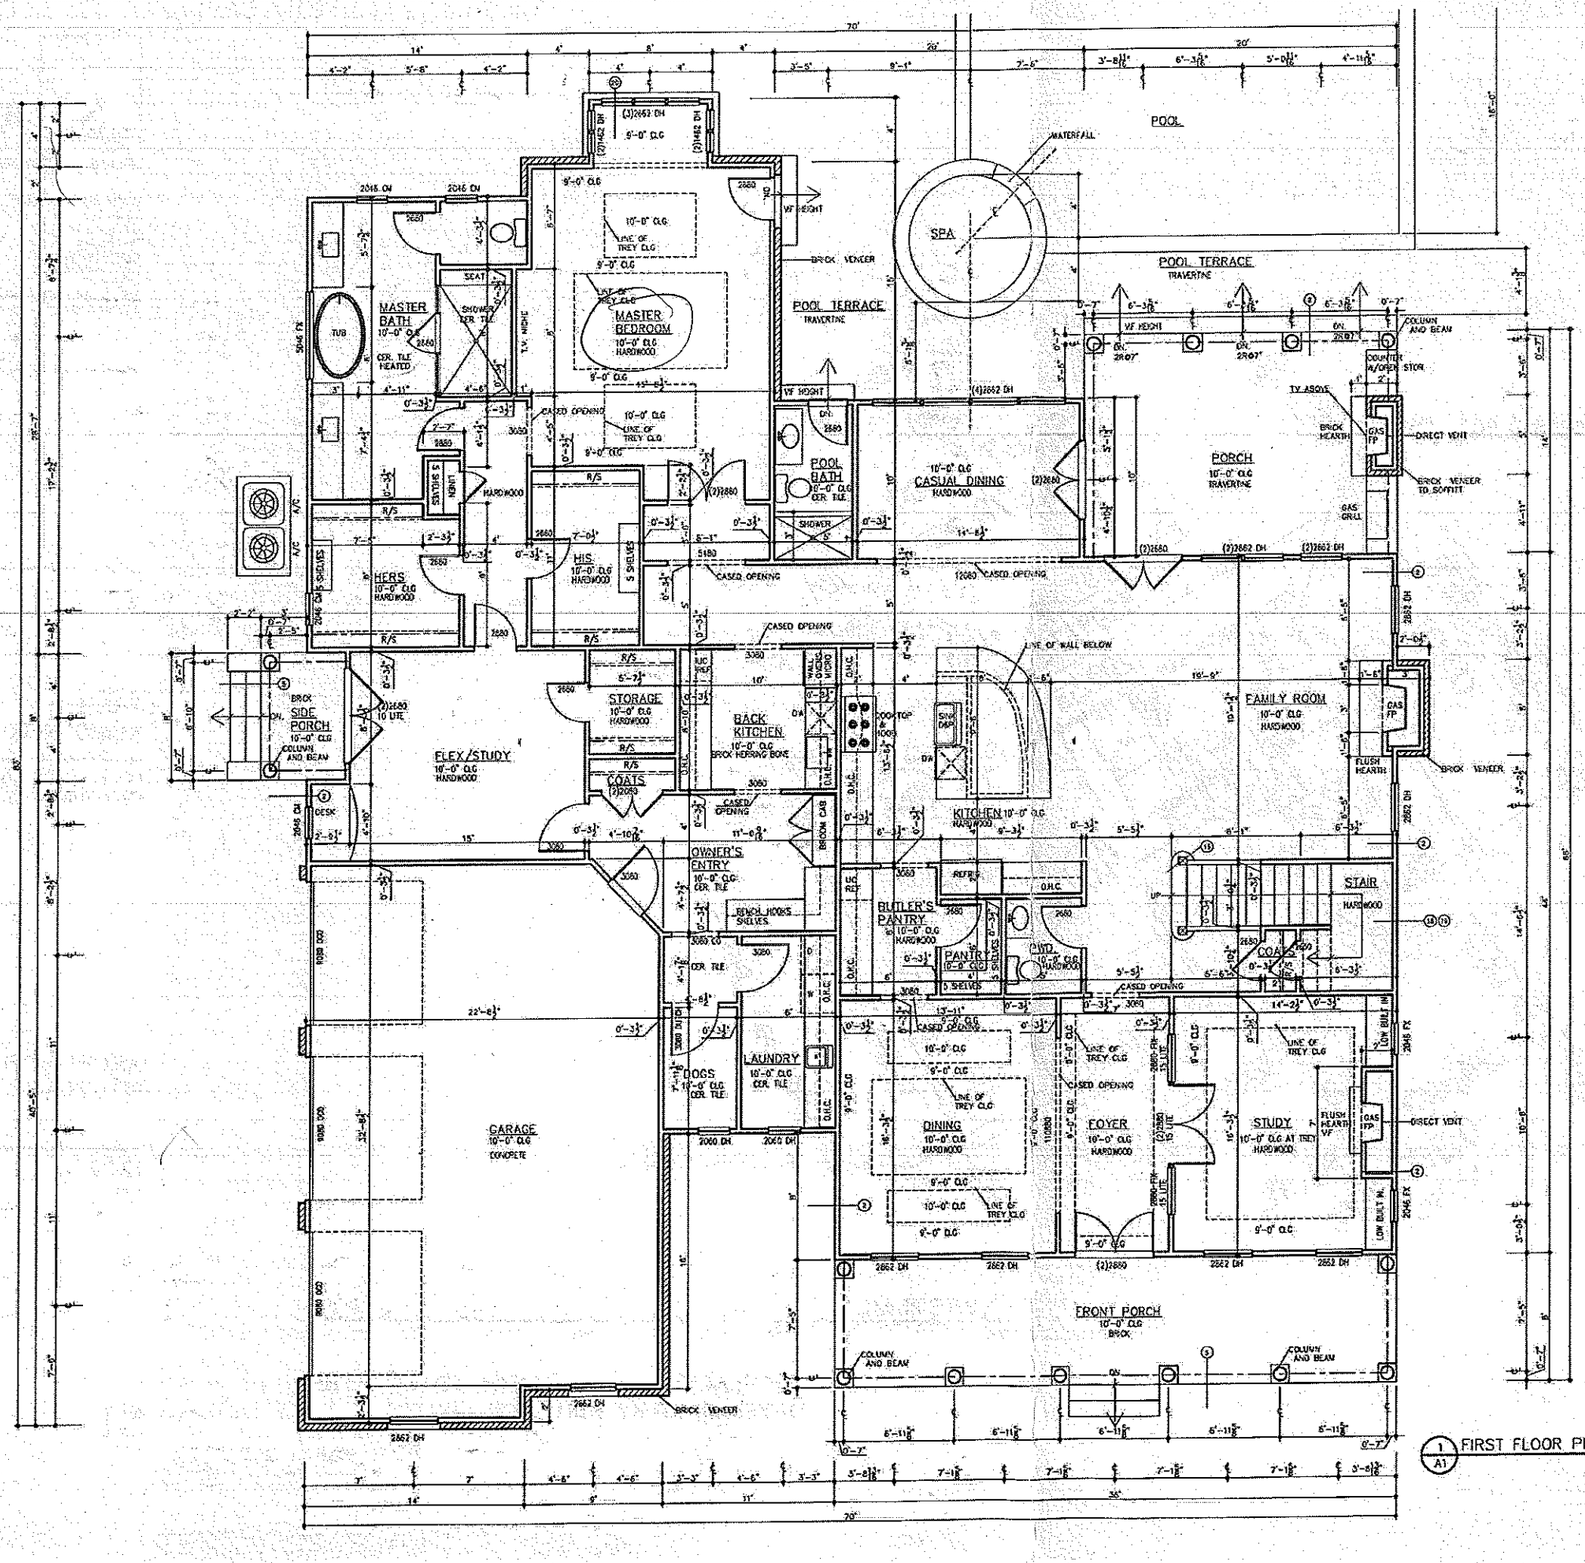


1 / A1 FIRST FLOOR PLAN 1/4"=1'-0"

A1

S2.A
stoutstudio.architecture

Gray Stout AIA Architect
5 acorn lane
salisbury, nc 28144
704.640.7544
www.stoutstudio2.com
gray@stoutstudio.com
member:
American Institute of Architects
& Congress of the New Urbanism

Acknowledgement Of
Plans Submittal ONLY!
Tim Cain Date 2-3-15
Maria Date 2/3/15


WOOD
RESIDENCE

LOT 57 SISTERS COVE
LAKE NORMAN, NC

FIRST FLOOR
PLAN

12/29/14
1/7/14

Acknowledgement Of
Plans Submittal ONLY!
Tim Carr Date 2-3-15
Marie Dotson Date 2/3/15

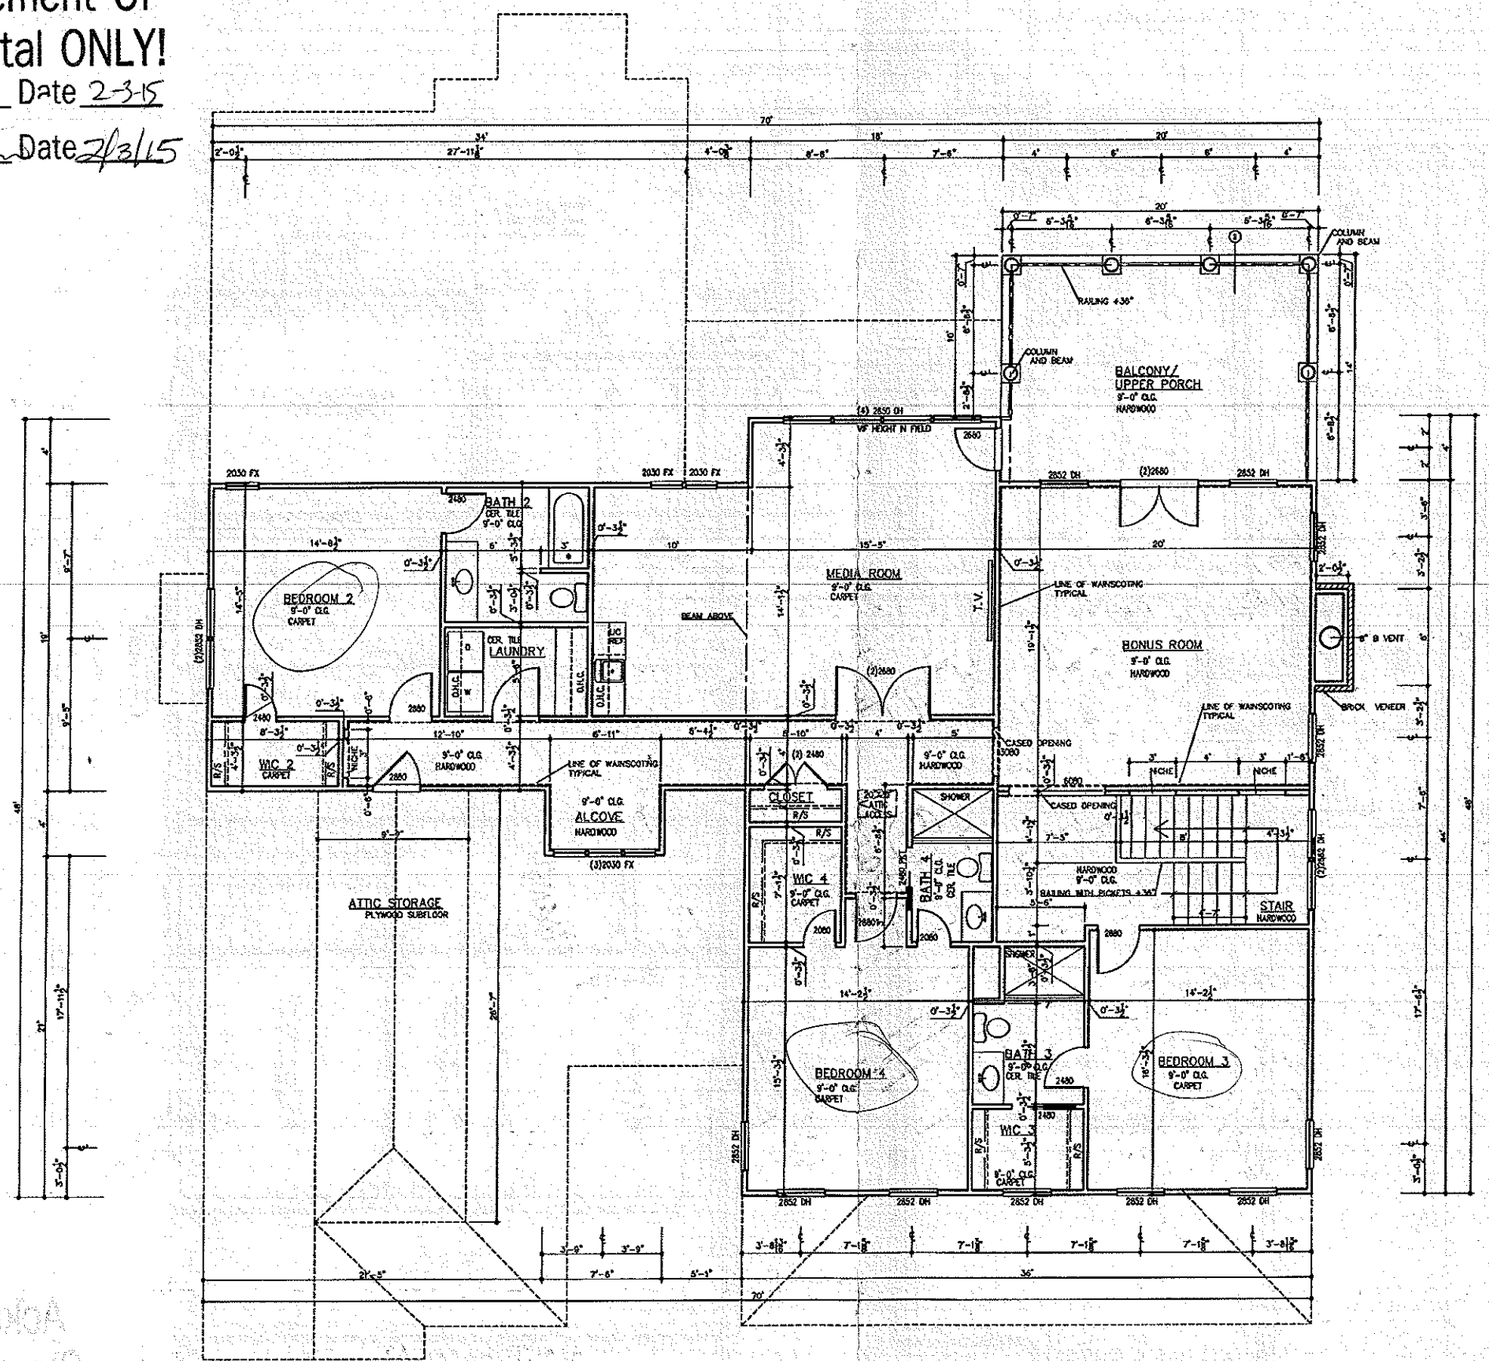

1/A1 SECOND FLOOR PLAN 1/4"=1'-0"

Acknowledgement Of
Plans Submittal ONLY!
Date
Date

S2.A

stoutstudio.architecture

Gray Stout AIA Architect
5 acorn lane
salisbury, nc 28144
704.640.7544
www.stoutstudio2.com
gray@stoutstudio.com
member:
American Institute of Architects
& Congress of the New Urbanism

WOOD
RESIDENCE

LOT 57 SISTERS COVE
LAKE NORMAN, NC

SECOND
FLOOR PLAN

12/29/14
1/7/15

A2