IREDELL COUNTY HEALTH DEPARTMENT *ENVIRONMENTAL HEALTH DIVISION:*

SITE PLAN WORKSHEET

SEE THE "SAMPLE SITE PLAN" BELOW. ***INCOMPLETE SITE PLANS WILL BE RETURNED TO YOU FOR COMPLETION AND MAY RESULT IN A DELAY IN THE ISSUANCE OF YOUR SEPTIC SYSTEM PERMIT!!!***

Place an (X) beside each item as you complete the site plan:

_____ Property Line measurements are clearly identified... **_____ All proposed structures are indicated...**

SHOW: proposed house or business footprint, wells, water lines, patios, pools and decks, and any other item that will occupy space on the site


_____ Front and side setbacks from property line... **_____ Preferred driveway location and configuration, preferred well location...**

_____ Area you prefer your septic system to be placed... **_____ North arrow, or other sufficient indicator of direction...**

Circle N/A on the following if appropriate:

_____ Location of septic systems and wells within 100' of your property... N/A

_____ Location of easements and rights of ways on your property... N/A **_____ Location of any designated wetlands on the property... N/A**

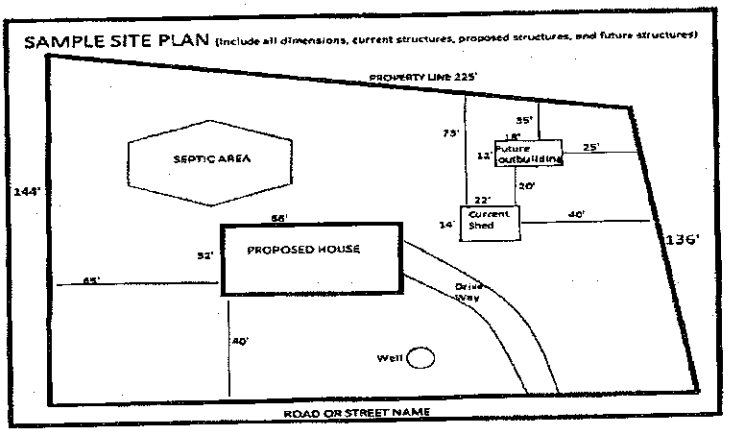

USE THIS SPACE TO DRAW YOUR SITE PLAN

SEE ATTACHED

Signature: Tim Carr


REQUIRED **property owner or owner's legal representative signature.**

2-2-2015

DATE

Acknowledgement
Plans Submittal ONLY!
Tim Carr Date 2-2-2015
Date
Date

Plans are attached in this email

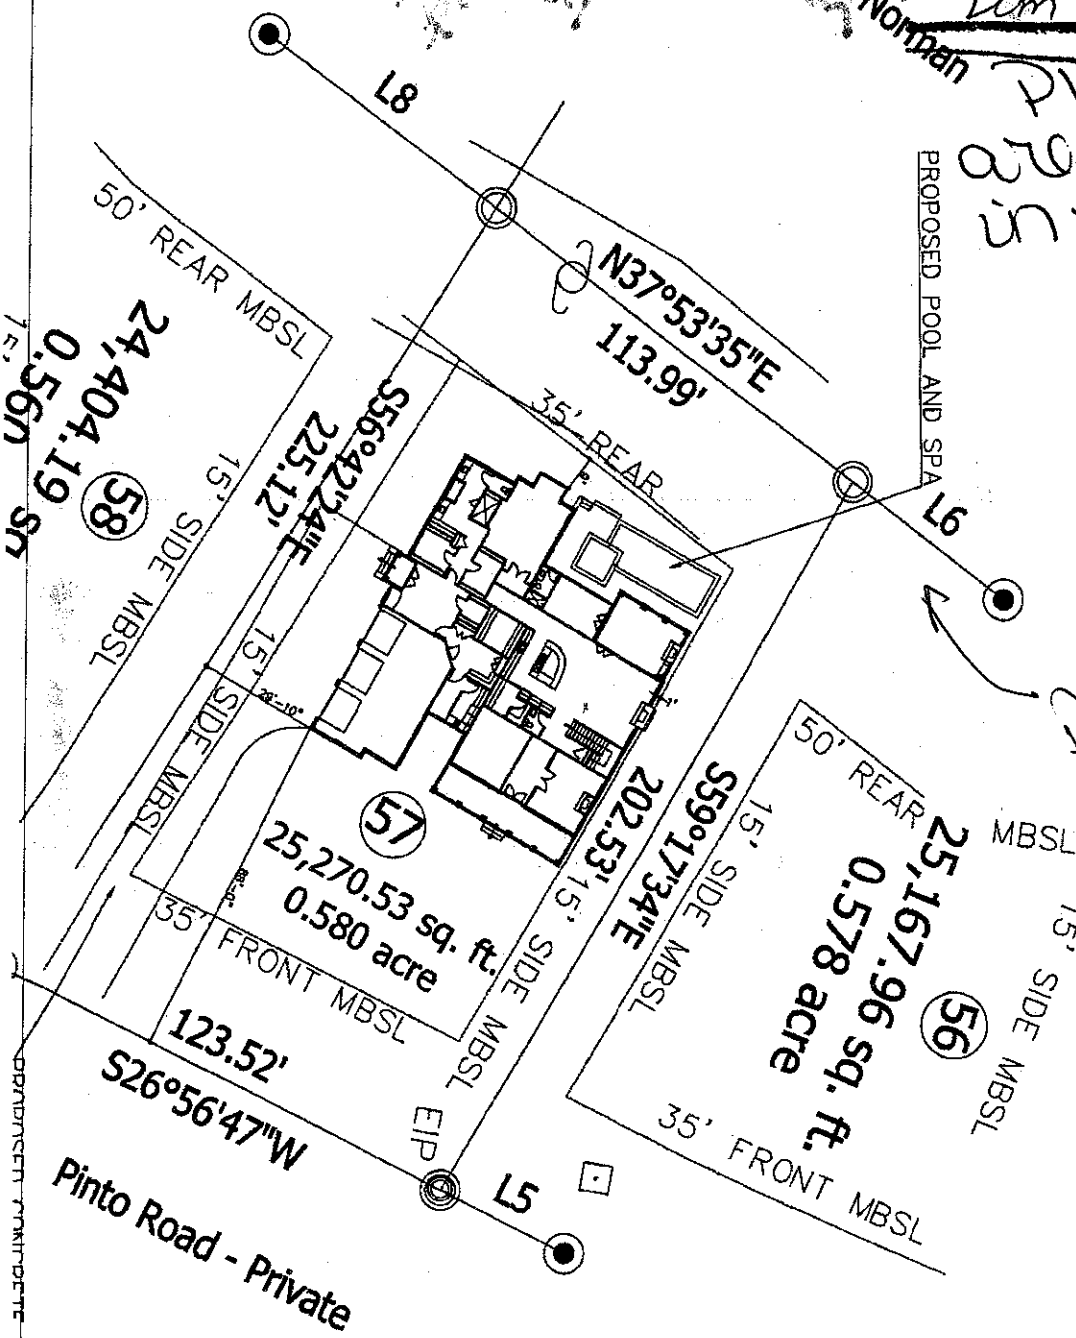

Per Elaine
S/B
50' off water

IREDELL COUNTY HEALTH DEPARTMENT *ENVIRONMENTAL HEALTH DIVISION*: 21-2490

SITE PLAN WORKSHEET

SEE THE "SAMPLE SITE PLAN" BELOW. ***INCOMPLETE SITE PLANS WILL BE RETURNED TO YOU FOR COMPLETION AND MAY RESULT IN A DELAY IN THE ISSUANCE OF YOUR SEPTIC SYSTEM PERMIT!!!***

Place an (X) beside each item as you complete the site plan:


- X Property Line measurements are clearly identified...
- X All proposed structures are indicated...

SHOW: proposed house or business footprint, wells, water lines, patios, pools and decks, and any other item that will occupy space on the site

- X Front and side setbacks from property line...
- X Area you prefer your septic system to be placed...
- X Preferred driveway location and configuration, preferred well location...
- X North arrow, or other sufficient indicator of direction...

Circle N/A on the following if appropriate:

- X Location of septic systems and wells within 100' of your property... N/A
- ____ Location of easements and rights of ways on your property... N/A
- ____ Location of any designated wetlands on the property... N/A

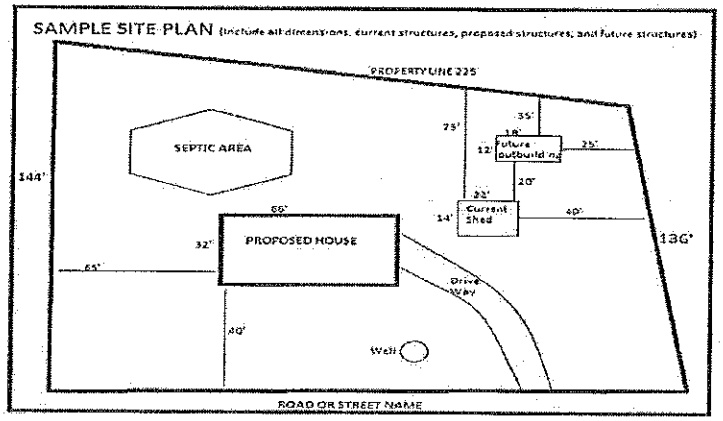

USE THIS SPACE TO DRAW YOUR SITE PLAN


SEE SITE PLAN ATTACHED -

Signature: J Michael Watts

REQUIRED property owner or owner's legal representative signature.

7/30/15

DATE

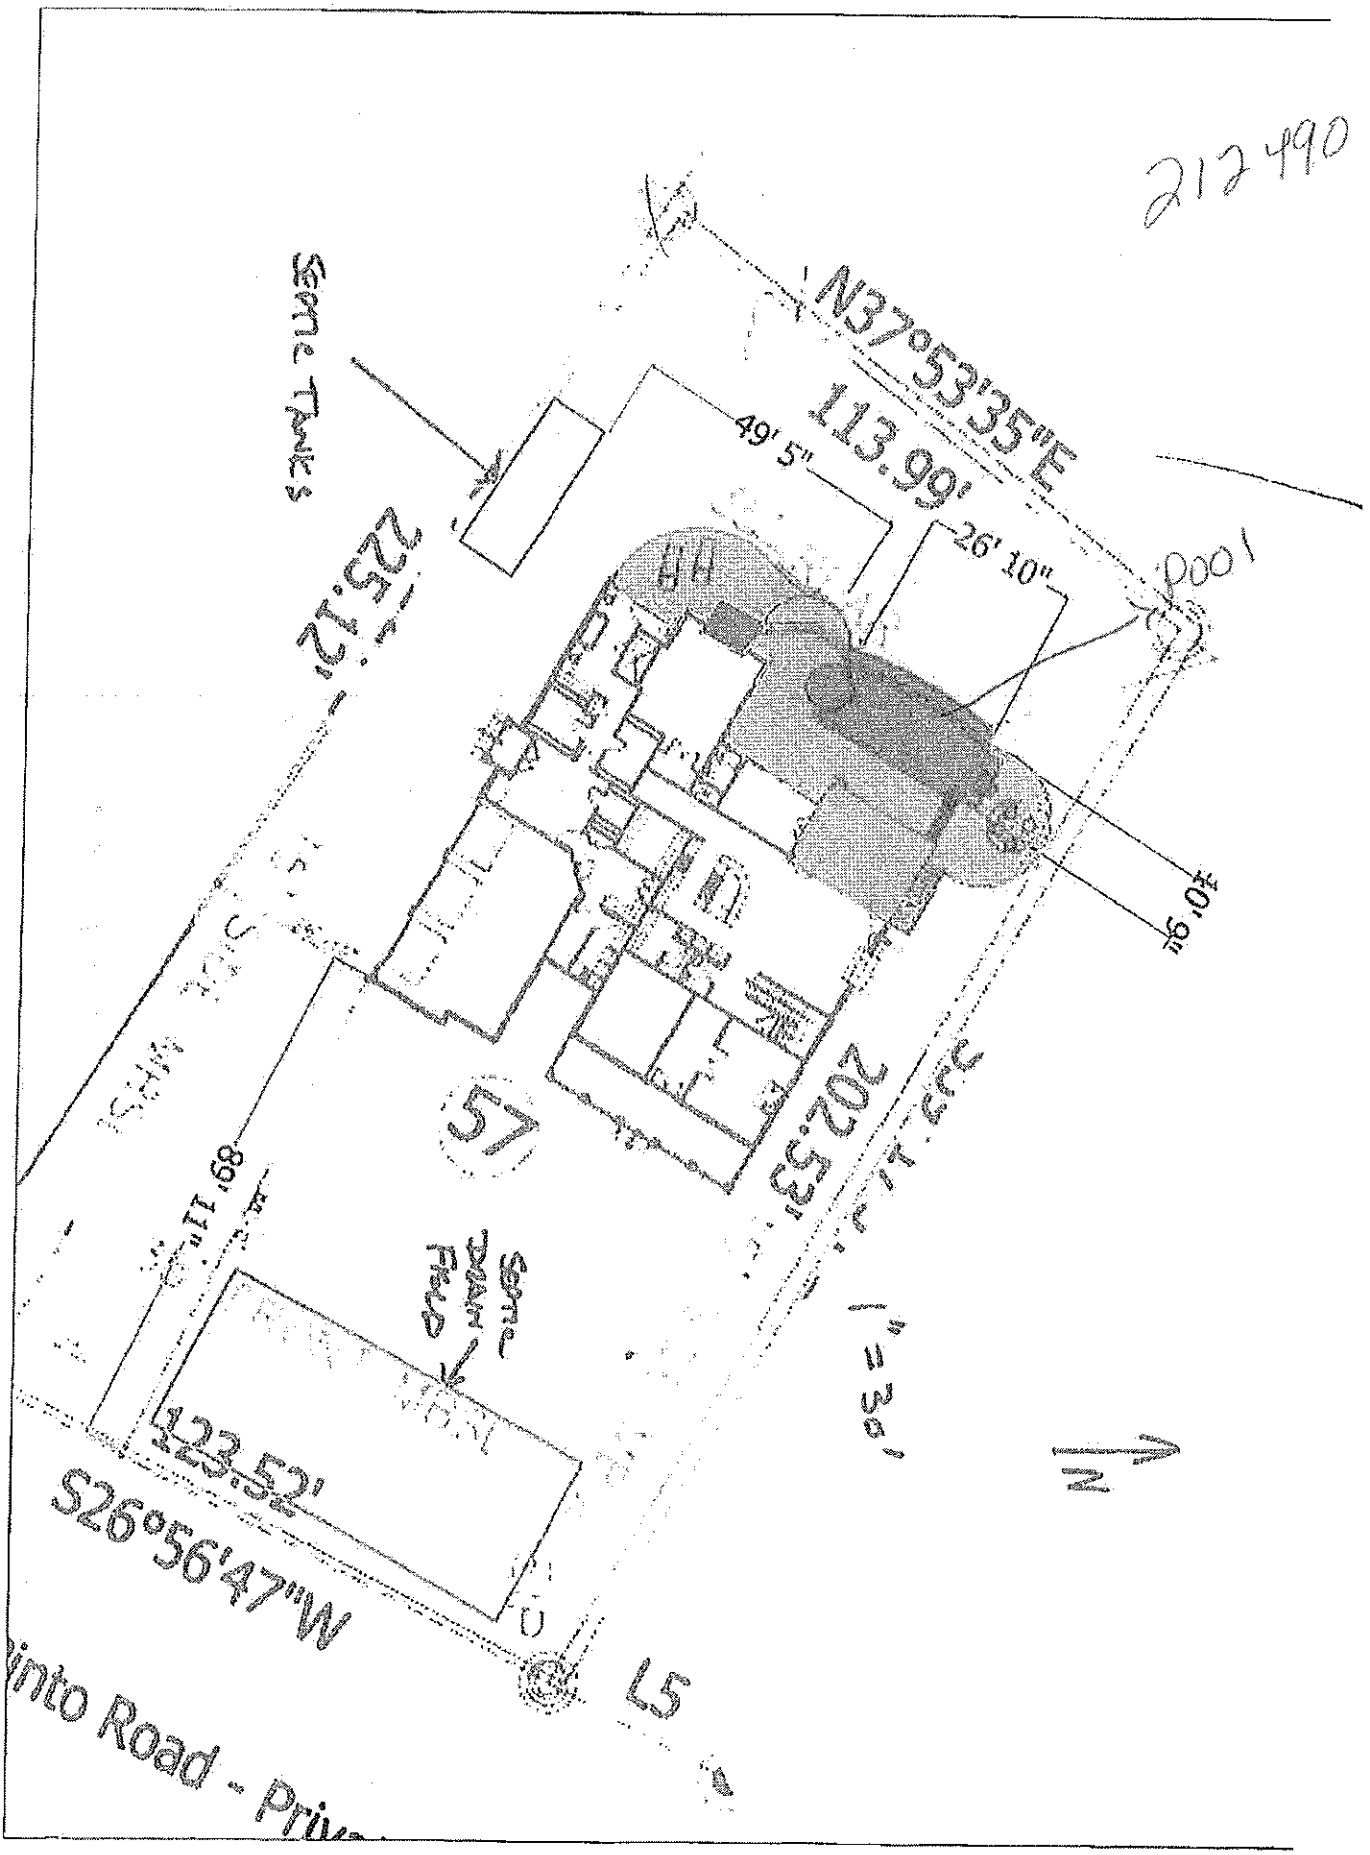
212490
N37°53'35"E
113.99'
49' 5"
26' 10"
225.12'
SEPTIC TANK
SEPTIC DRAIN FIELD
123.52'
S26°56'47"W
202.53'
89.11'
57
L5
1" = 30'
N
into Road - Priv

IREDELL COUNTY HEATLH DEPARTMENT
ENVIRONMENTAL HEALTH DIVISION
PAGE 2: *SITE PLAN WORKSHEET*

SEE THE "SAMPLE SITE PLAN" BELOW. *INCOMPLETE SITE PLANS WILL BE RETURNED TO YOU FOR COMPLETION AND MAY RESULT IN A DELAY IN THE ISSUANCE OF YOUR SEPTIC SYSTEM PERMIT!!!*

Place an (X) beside each item as you complete the site plan:

____ Property Line measurements are clearly identified...
____ All proposed structures are indicated...
SHOW: proposed house or business footprint, wells, water lines, patios, pools and decks, and any other item that will occupy space on the site
____ Front and side setbacks from property line...
____ Preferred driveway location and configuration, preferred well location...
____ Area you prefer your septic system to be placed...
____ North arrow, or other sufficient indicator of direction...

Circle N/A on the following if appropriate:


____ Location of septic systems and wells within 100' of your property... N/A
____ Location of easements and rights of ways on your property... N/A
____ Location of any designated wetlands on the property... N/A

Signature: _____ 8-19-13

REQUIRED property owner or owner's legal representative signature. DATE

USE THIS SPACE TO DRAW YOUR SITE PLAN

See attached

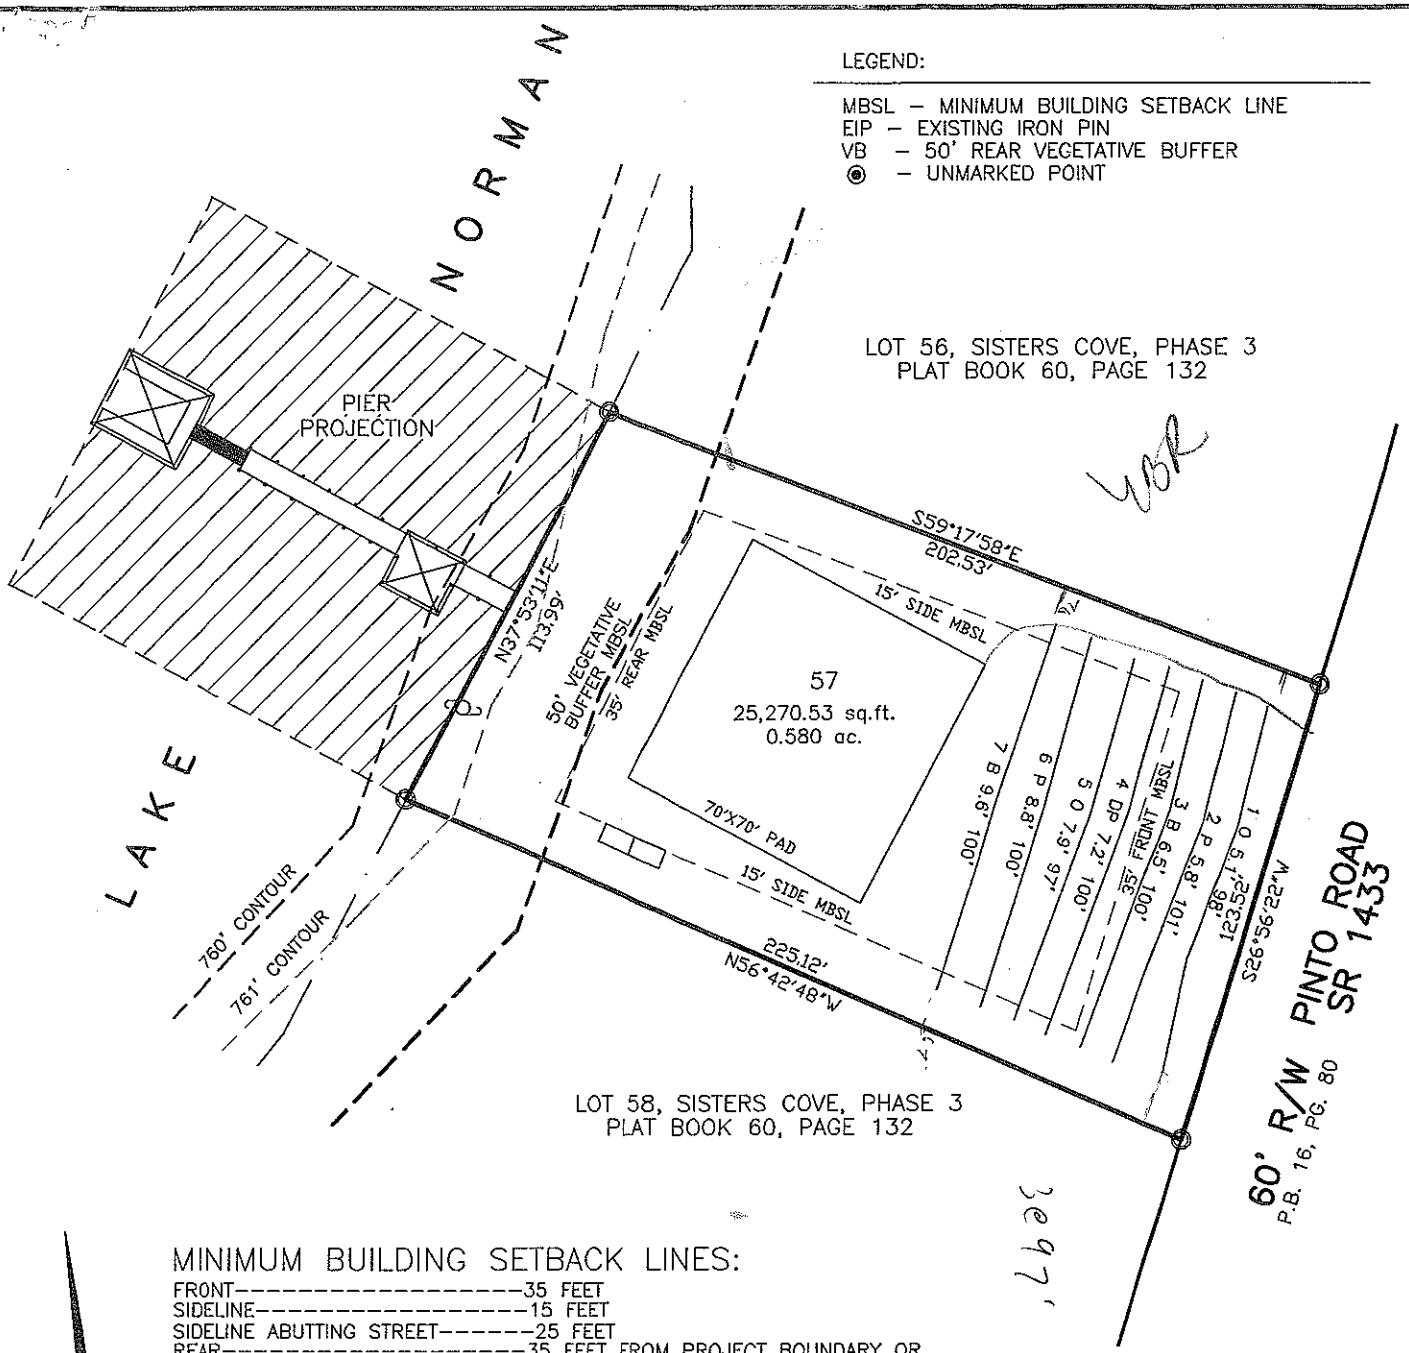

MINIMUM BUILDING SETBACK LINES:

FRONT----------35 FEET
SIDELINE----------15 FEET
SIDELINE ABUTTING STREET-------25 FEET
REAR----------35 FEET FROM PROJECT BOUNDARY OR
50' FROM 760' CONTOUR LINE

PIER PROJECTION MAP FOR

SISTERS COVE PHASE 3

DAVIDSON TOWNSHIP	IREDELL COUNTY	NORTH CAROLINA
PIN NO: 4648-57-4245	SCALE: 1"=50'	DRAWN BY: SMS
DEED REF.: 2174-1392	DATE: 08-19-13	DRAWING NO: K02307-PIER57

KESTLER SURVEYING, INC.
2351 SIMONTON ROAD, STATESVILLE, N.C. 28625 PH. 704 - 872 - 0212

GRAPHIC SCALE

50 0 25 50 100 200

(IN FEET)
1 inch = 50 ft.

NAD83