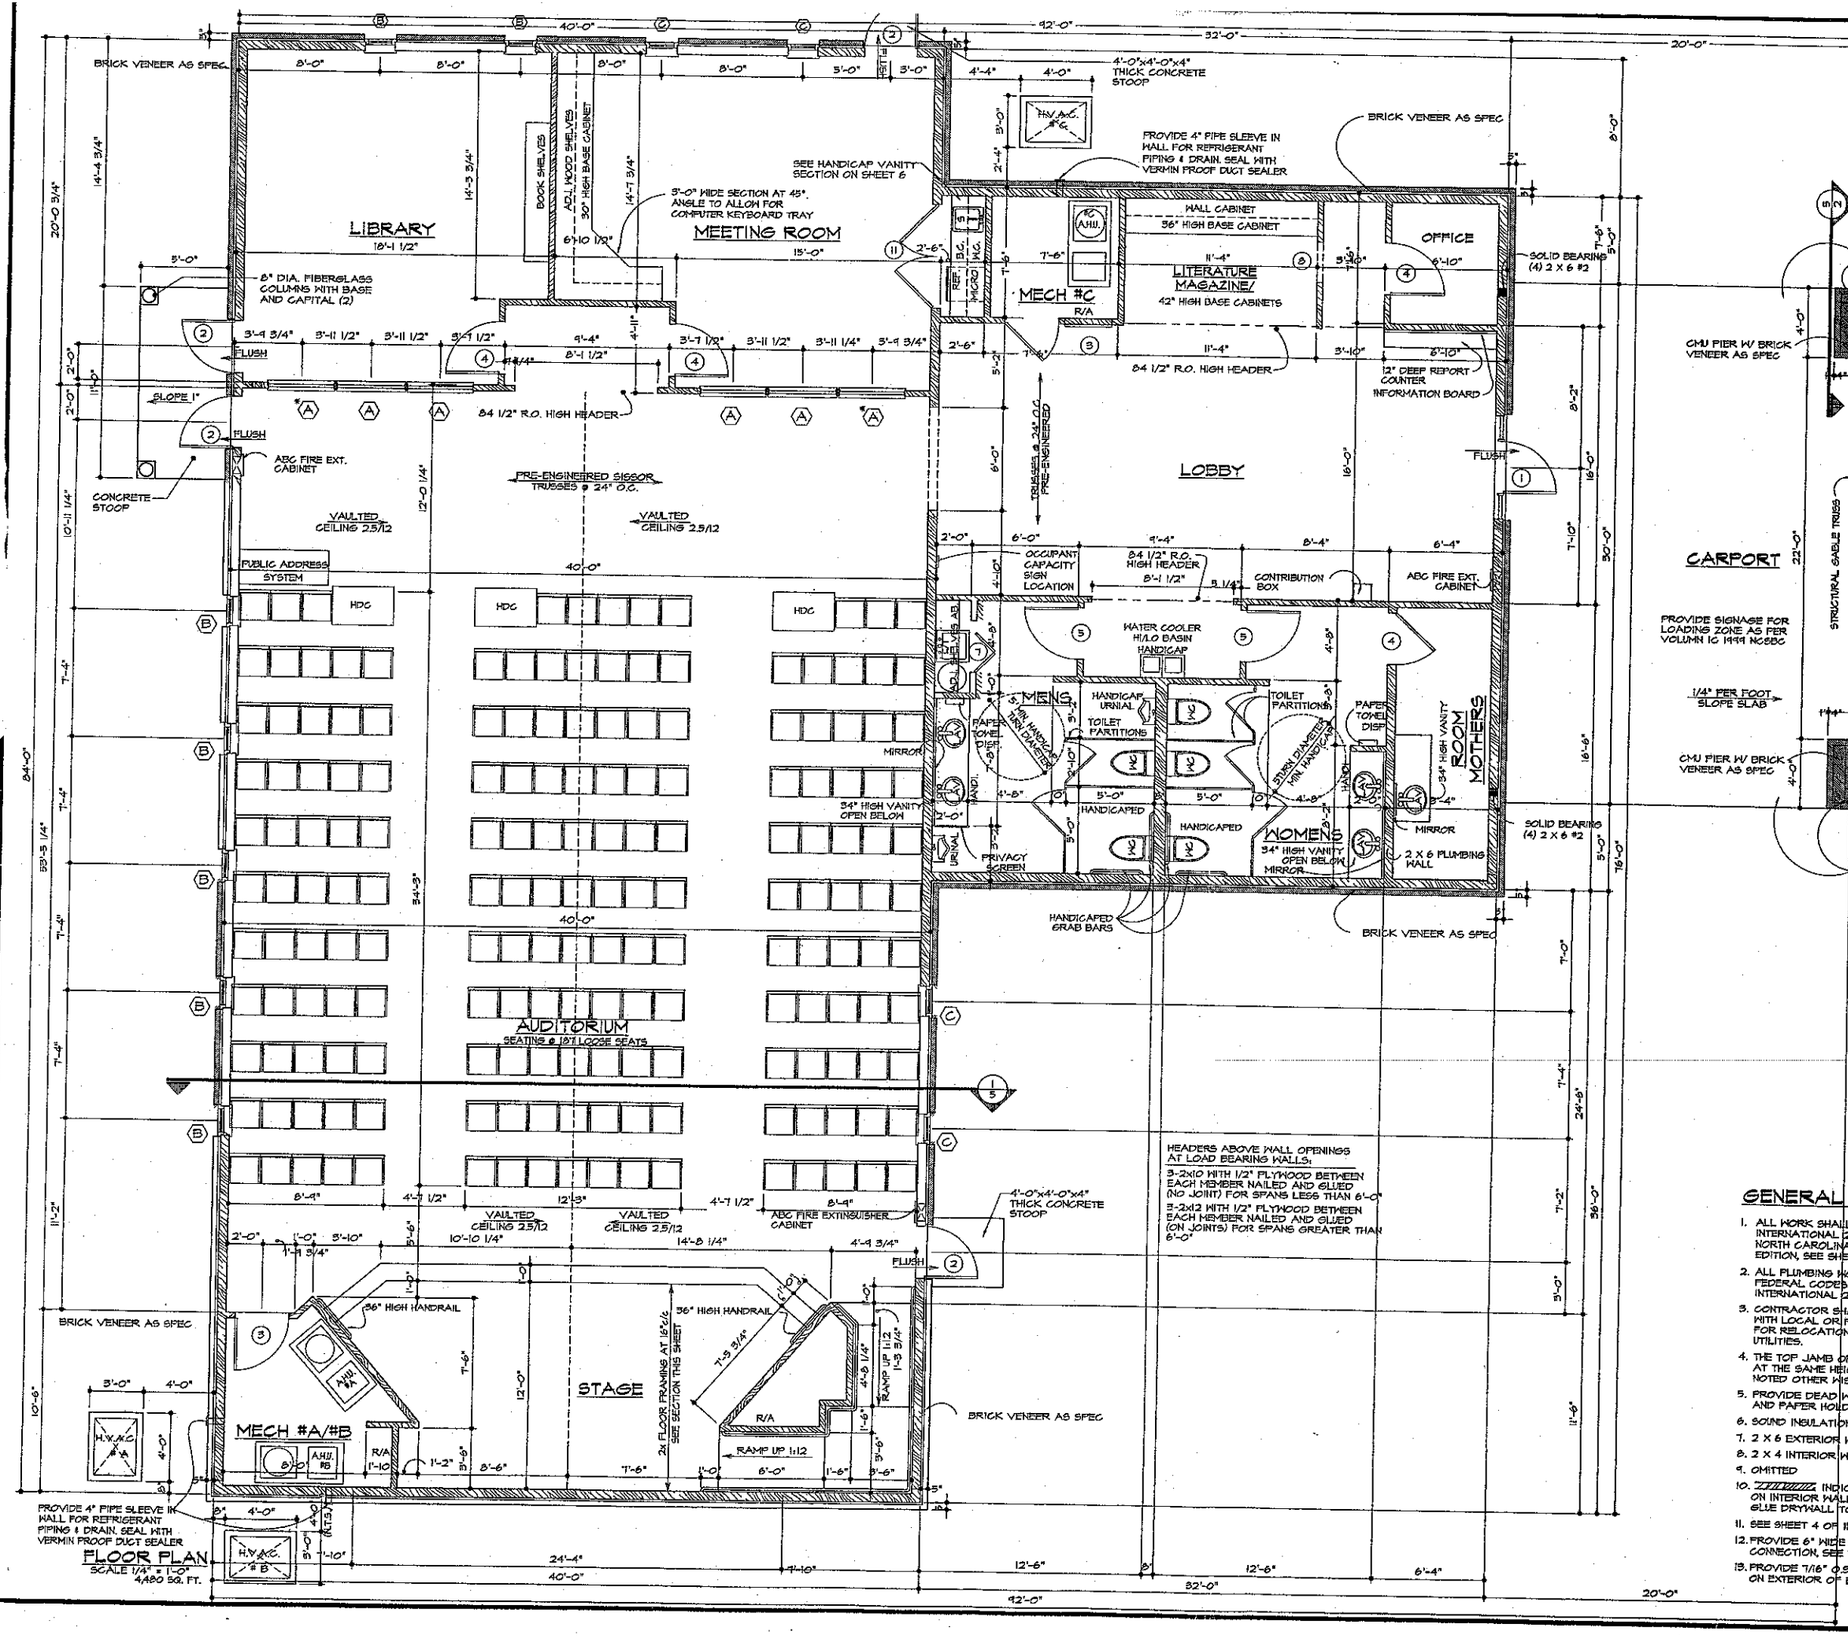


SHEET NO. 2 OF

REVISIONS

DATE:

CHECKED BY:

DRAWN BY:

DESIGNED BY:

NORTH CAROLINA REGIONAL BUILDING COMMITTEE #1

1518 GREENVILLE HIGHWAY
HENDERSONVILLE, NC 28792
PH. 828-692-9268

A NEW KINGDOM HALL OF JEHOVAH'S WITNESSES

MOORSEVILLE CONGREGATION
MOORSEVILLE, NORTH CAROLINA

ROSS ALEXANDER STATE OF NORTH CAROLINA REGISTERED ARCHITECT JOHNSON CITY, TENN.