
Acknowledgement of
Plans Submittal ONLY!
Pete Date 5/19/15
APPROVED MAY 19 2015

EXISTING WALL

NEW WALL CONSTRUCTION 2 X 4
WOOD STUDS @ 16" O.C.

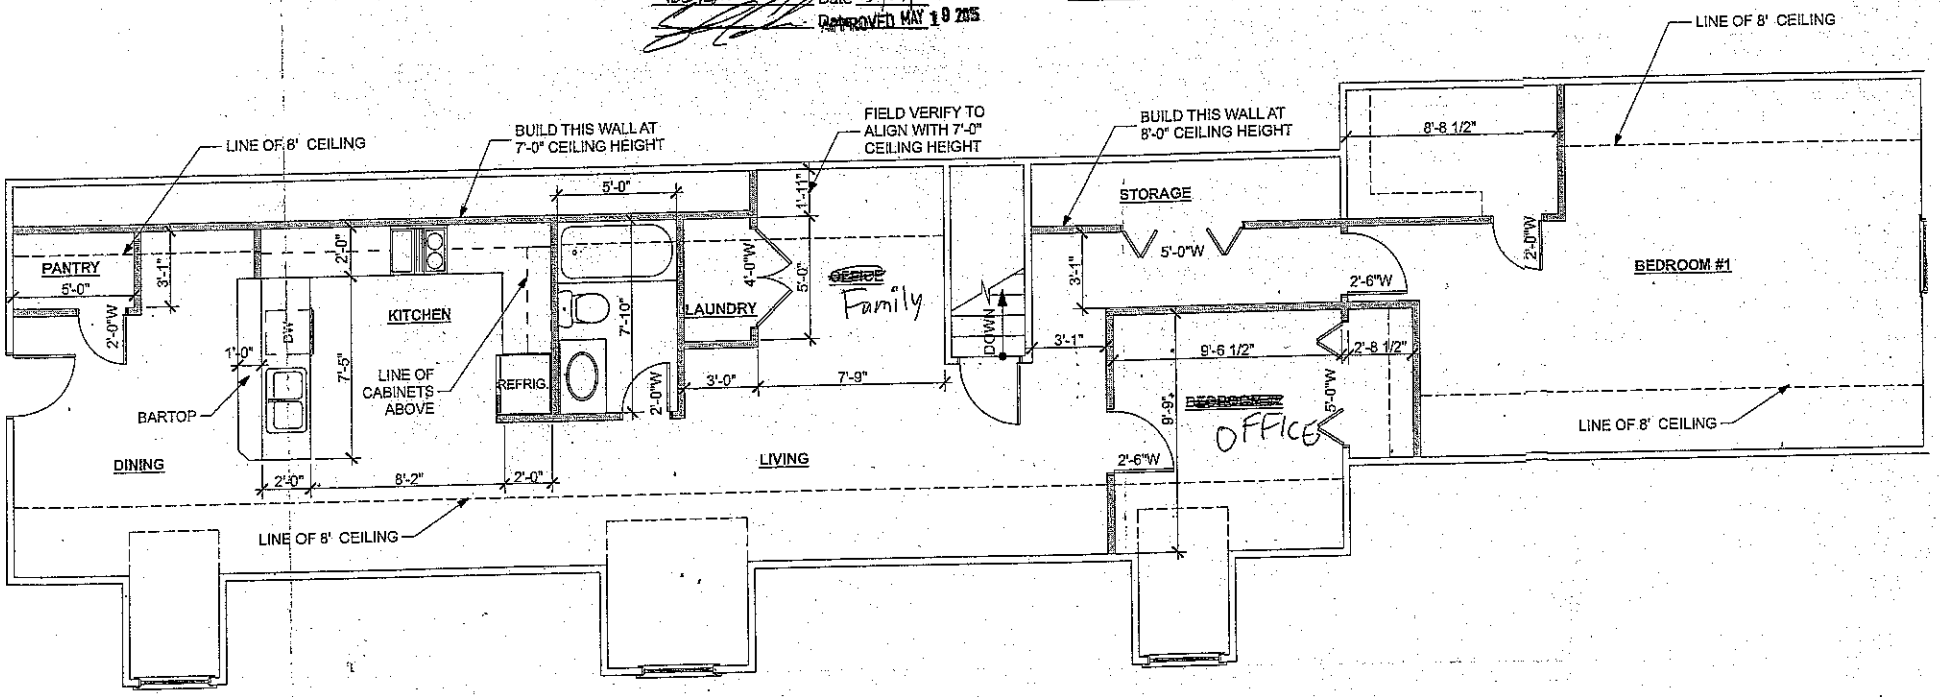

OND FLOOR PLAN (ADDITION OVER EXISTING HOUSE) CJ
LE: 1/4" = 1'-0"