DIVISION OF ENVIRONMENTAL HEALTH
ON-SITE WASTEWATER SECTION

Sheet ___ of ___
PROPERTY ID #: _____
COUNTY: _____

SOIL/SITE EVALUATION
for ON-SITE WASTEWATER SYSTEM

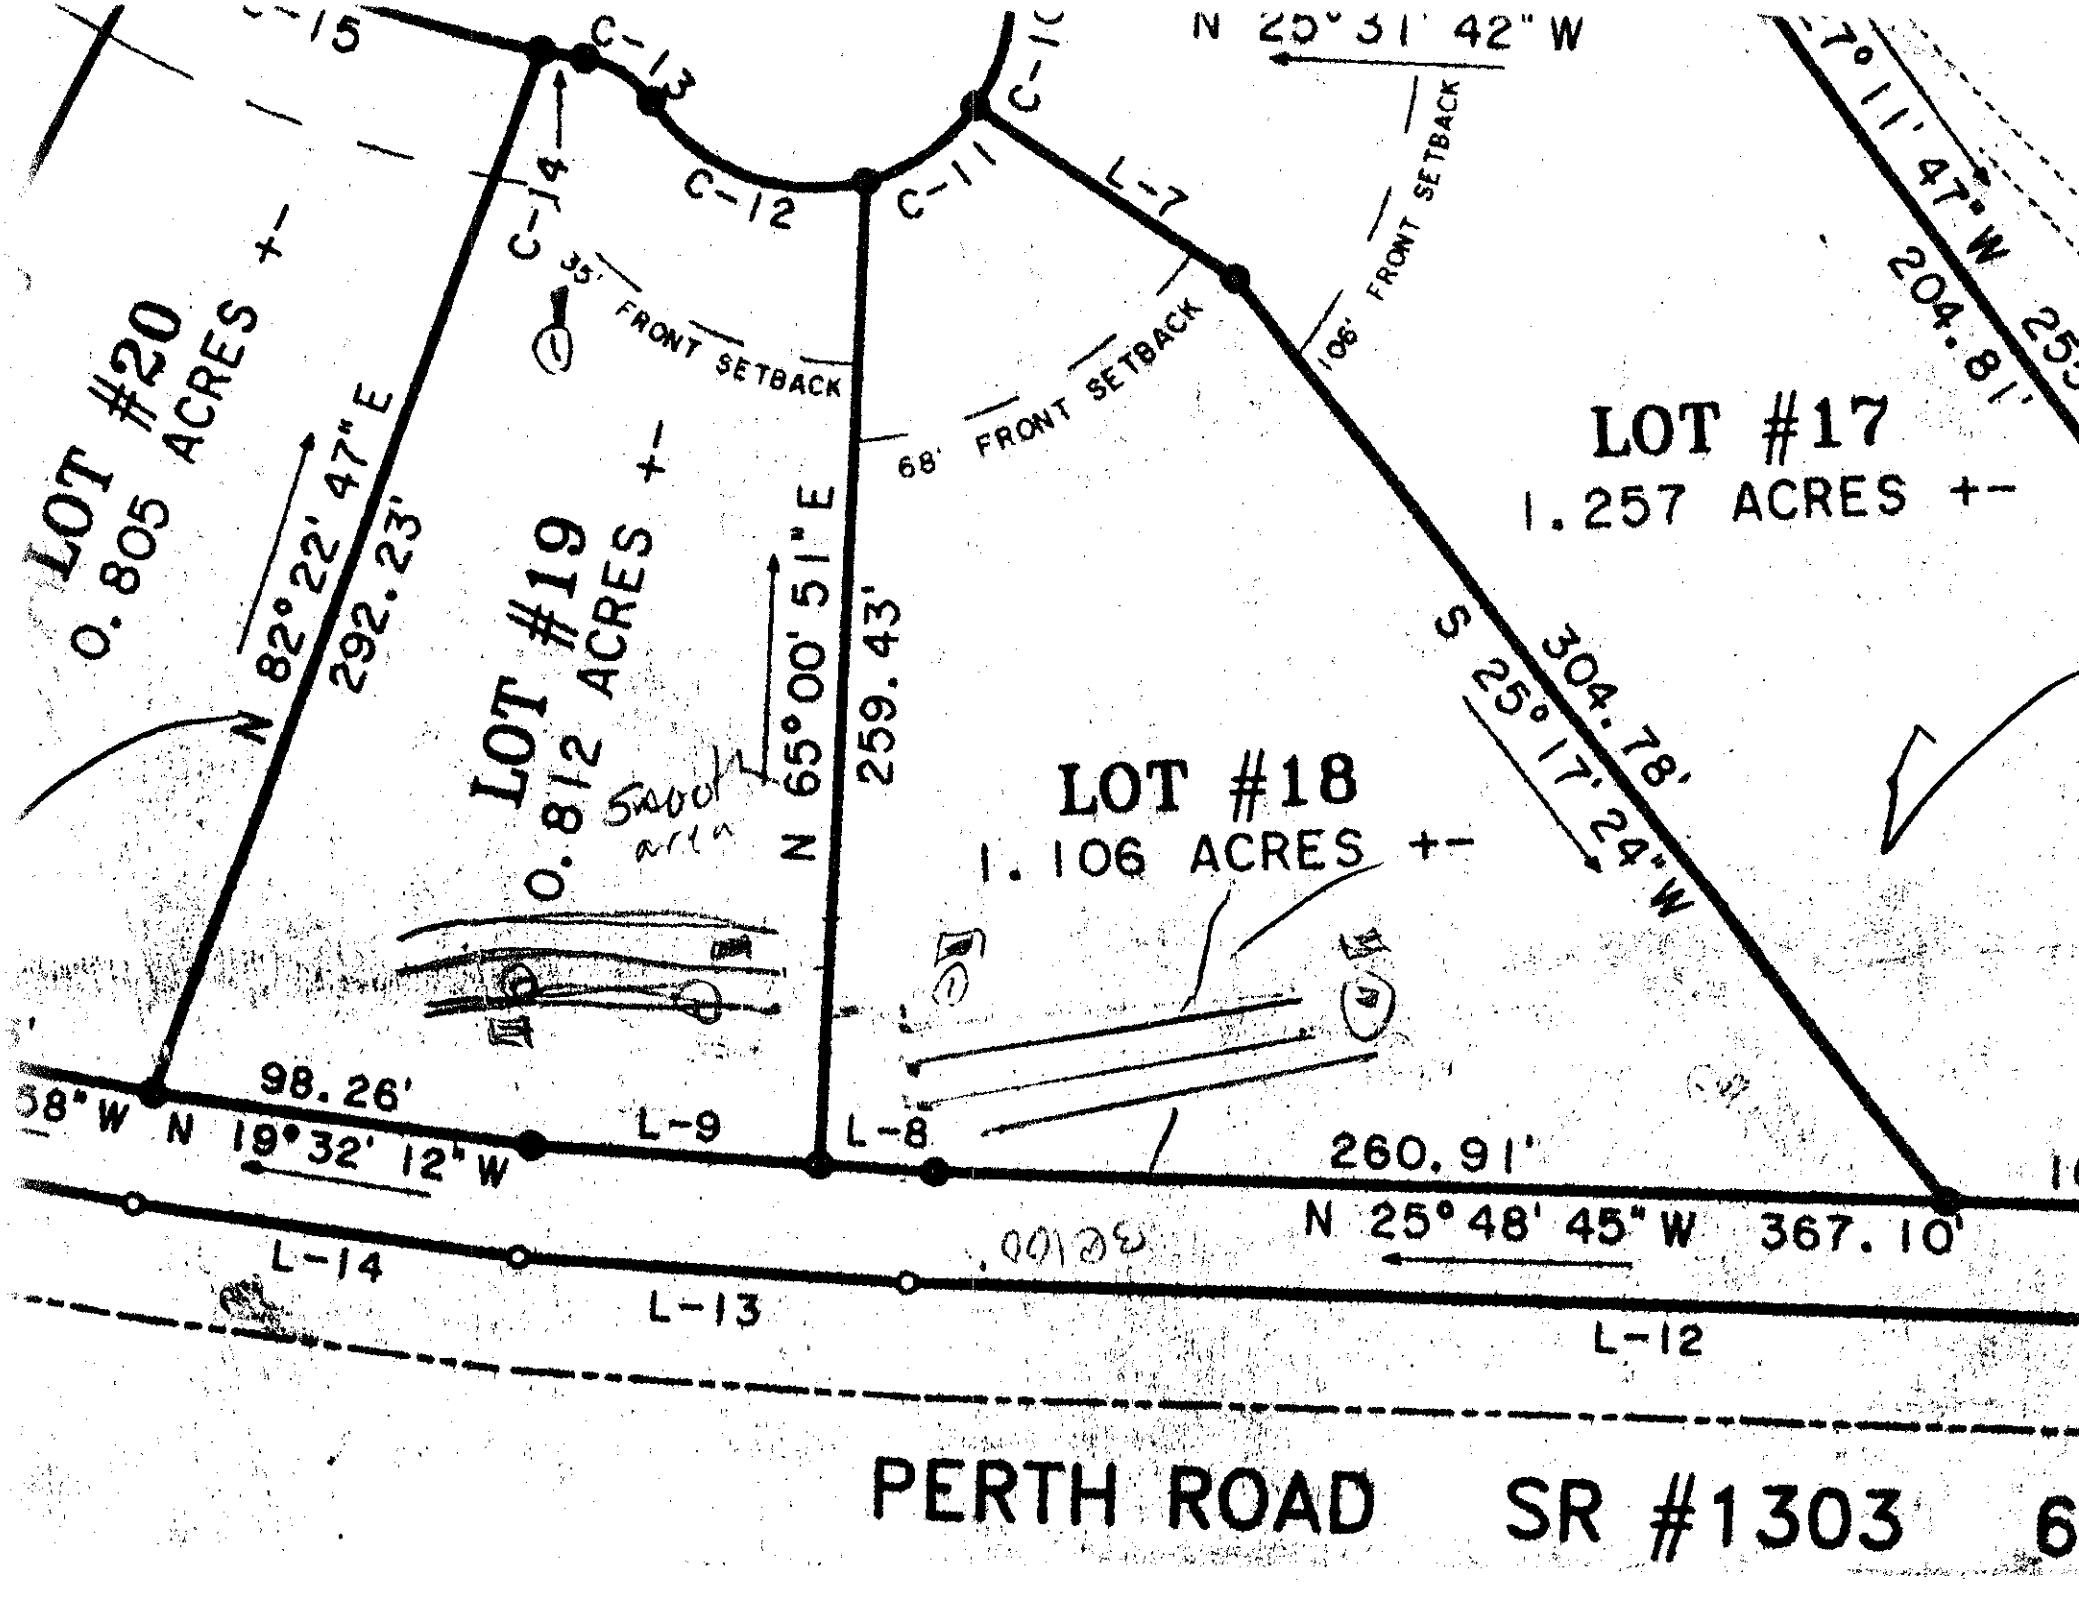
OWNER: _____ APPLICATION DATE _____
ADDRESS: _____
PROPOSED FACILITY: _____ PROPOSED DESIGN FLOW (.1949): _____ DATE EVALUATED: _____
LOCATION OF SITE: lot 18 Gray Hill PROPERTY SIZE: _____
WATER SUPPLY: ☐ Private ☐ Public ☐ Well ☐ Spring ☐ Other _____ PROPERTY RECORDED: _____
EVALUATION METHOD: ☐ Auger Boring ☐ Pit ☐ Cut
TYPE OF WASTEWATER: ☐ Sewage ☐ Industrial Process ☐ Mixed

PROFILE #	.1940 LANDSCAPE POSITION/ SLOPE %	HORIZON DEPTH (IN.)	SOIL MORPHOLOGY (.1941) .1941 STRUCTURE/ TEXTURE	SOIL MORPHOLOGY (.1941) .1941 CONSISTENCE/ MINERALOGY	OTHER PROFILE FACTORS .1942 SOIL WETNESS/ COLOR	OTHER PROFILE FACTORS .1943 SOIL DEPTH	OTHER PROFILE FACTORS .1956 SAPRO CLASS	OTHER PROFILE FACTORS .1944 RESTR HORIZ	PROFILE CLASS & LTAR
1		0-34	RL SMM	fi SP					PS .3
		34-60	RCL MFSBK	fri SSSP	common SAP				
2		0-24	RL SMM	fi SSSP					PS .3
		24-60	RCL MFSBK	fri SSSP					
3									
4									

DESCRIPTION	INITIAL SYSTEM	REPAIR SYSTEM
Available Space (.1945)		
System Type(s)		
Site LTAR		

OTHER FACTORS (.1946): _____
SITE CLASSIFICATION (.1948): _____
EVALUATED BY: _____
OTHER(S) PRESENT: _____

COMMENTS: _____


C-15
C-13
C-14
C-12
C-11
C-10
N 25° 31' 42" W
L-7
35' FRONT SETBACK
68' FRONT SETBACK
106' FRONT SETBACK
LOT #20
0.805 ACRES +-
N 82° 22' 47" E
292.23'
LOT #19
0.812 ACRES +-
Sand area
N 65° 00' 51" E
259.43'
LOT #18
1.106 ACRES +-
S 25° 17' 24" W
304.78'
LOT #17
1.257 ACRES +-
N 11° 47" W
204.81'
98.26'
L-9
L-8
260.91'
N 19° 32' 12" W
N 25° 48' 45" W 367.10'
L-14
L-13
L-12
PERTH ROAD SR #1303