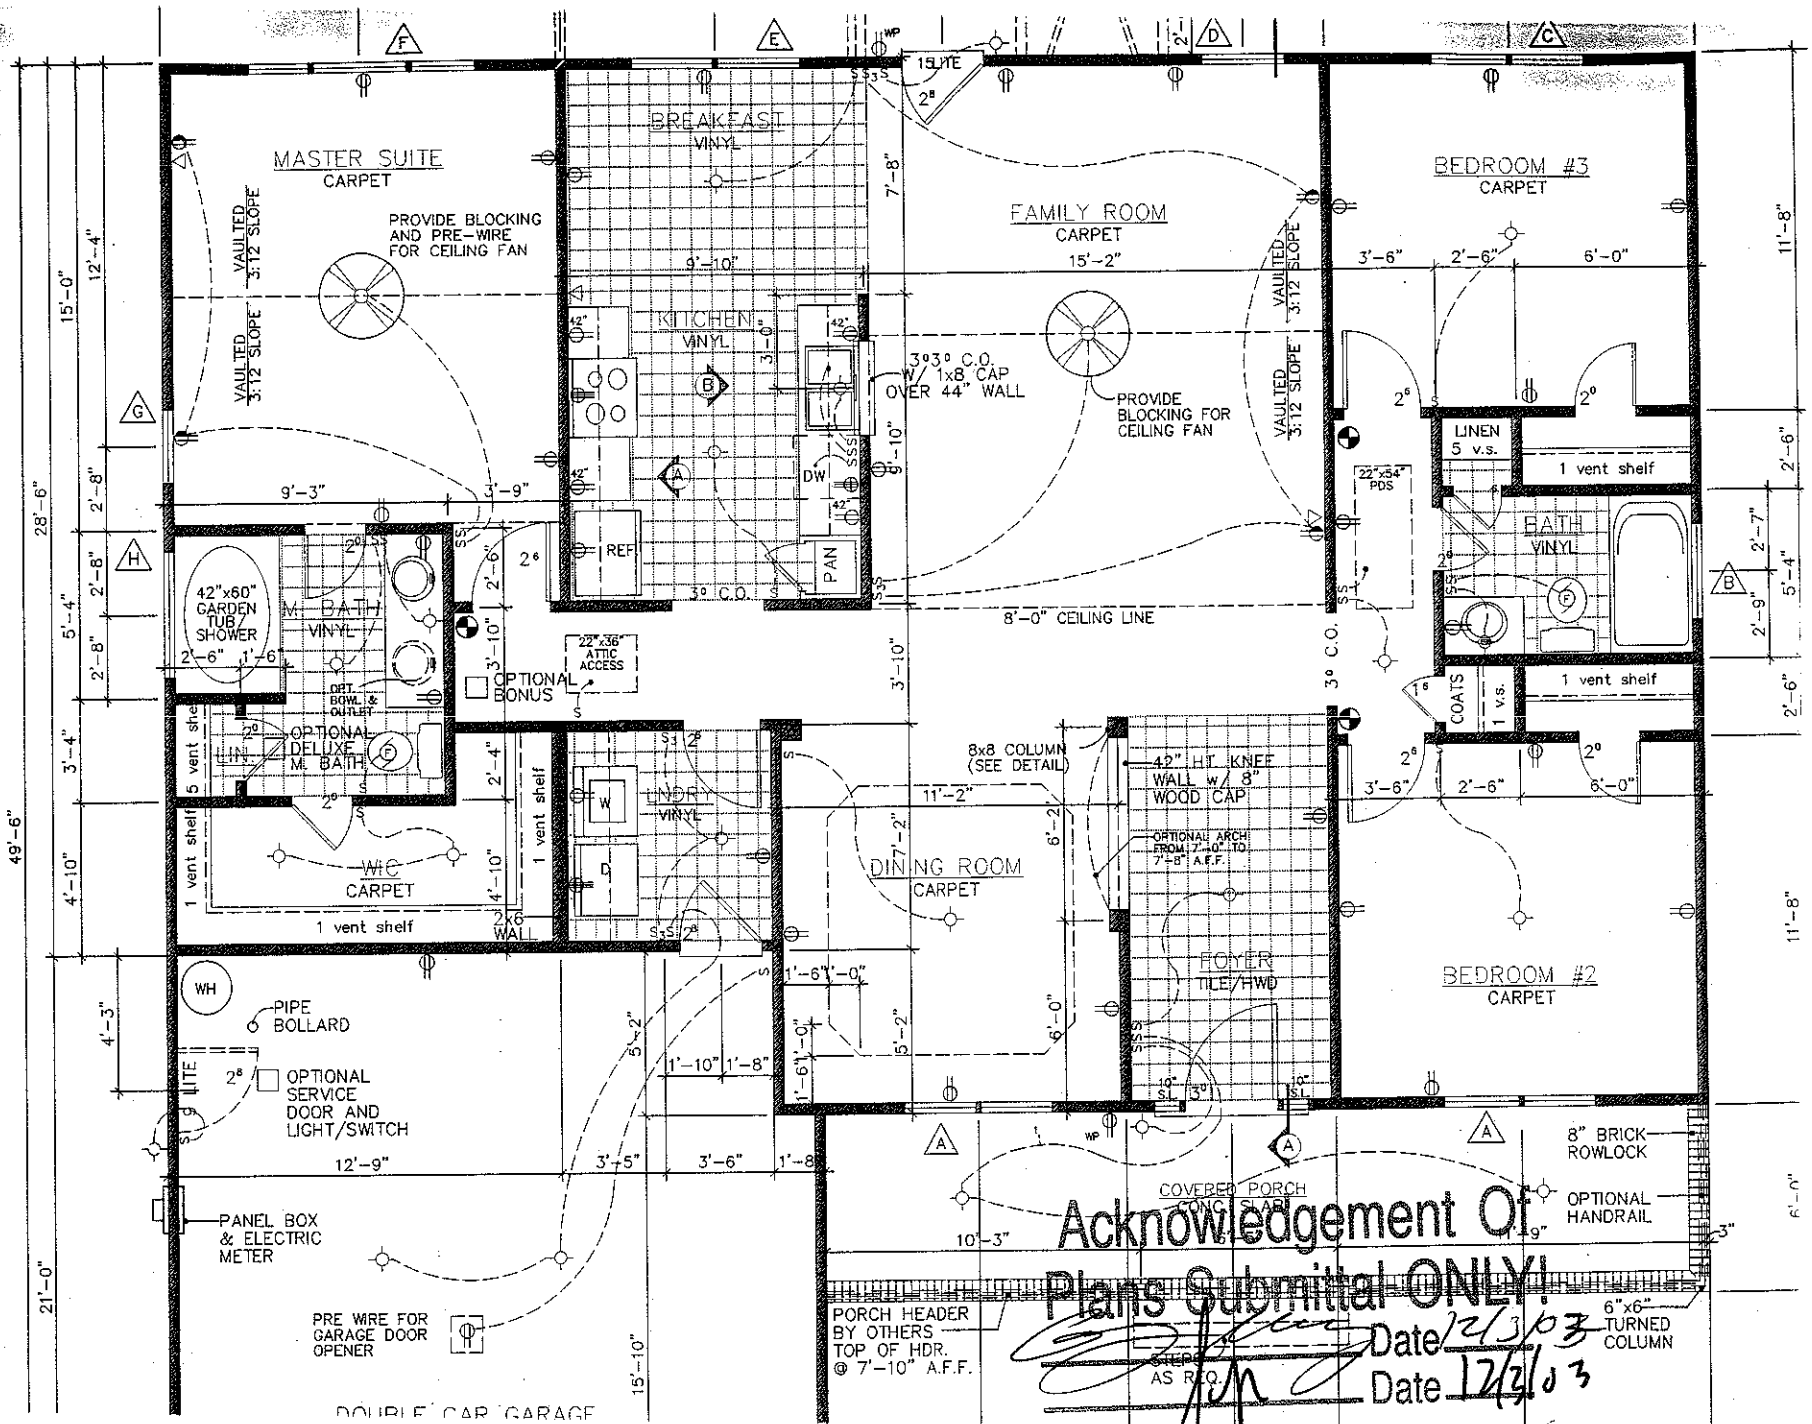

MASTER SUITE
CARPET
PROVIDE BLOCKING AND PRE-WIRE FOR CEILING FAN
VAULTED 3:12 SLOPE
VAULTED 3:12 SLOPE
BREAKFAST
VINYL
KITCHEN
VINYL
42"
42"
42"
42"
DW
REF
PAN
3°3° C.O. W/ 1x8 CAP OVER 44" WALL
3° C.O.
FAMILY ROOM
CARPET
15'-2"
PROVIDE BLOCKING FOR CEILING FAN
VAULTED 3:12 SLOPE
8'-0" CEILING LINE
3° C.O.
BEDROOM #3
CARPET
3'-6"
2'-6"
6'-0"
11'-8"
LINEN
5 v.s.
1 vent shelf
22"x54" PDS
BATH
VINYL
2'-7"
5'-4"
2'-9"
2'-6"
1 vent shelf
COATS
1 v.s.
42"x60" GARDEN TUB / SHOWER
M. BATH
VINYL
2'-6"
1'-6"
OPT. BOWL & OUTLET
OPTIONAL BONUS
22"x36" ATTIC ACCESS
OPTIONAL DELUXE M. BATH
LIN.
5 vent shelf
WIC
CARPET
1 vent shelf
1 vent shelf
2x6 WALL
LNDRY
VINYL
8x8 COLUMN (SEE DETAIL)
42" HT. KNEE WALL w/ 8" WOOD CAP
OPTIONAL ARCH FROM 7'-0" TO 7'-8" A.F.F.
DINING ROOM
CARPET
11'-2"
7'-2"
6'-2"
FOYER
TILE/HWD
BEDROOM #2
CARPET
3'-6"
2'-6"
6'-0"
11'-8"
WH
PIPE BOLLARD
OPTIONAL SERVICE DOOR AND LIGHT/SWITCH
PANEL BOX & ELECTRIC METER
PRE WIRE FOR GARAGE DOOR OPENER
DOUBLE CAR GARAGE
12'-9"
3'-5"
3'-6"
1'-8"
1'-10"
1'-8"
5'-2"
1'-6"
1'-0"
6'-0"
5'-2"
COVERED PORCH
CONC. SLAB
10'-3"
8" BRICK ROWLOCK
OPTIONAL HANDRAIL
6"x6" TURNED COLUMN
PORCH HEADER BY OTHERS TOP OF HDR. @ 7'-10" A.F.F.
STEPS AS REQ.
15'-10"
28'-6"
49'-6"
21'-0"
15'-0"
12'-4"
5'-4"
2'-8"
2'-8"
3'-4"
4'-10"
4'-3"
6'-1"
Acknowledgement Of
Plans Submittal ONLY!
Date 12/3/03
Date 12/3/03