VISION OF ENVIRONMENTAL HEALTH
I-SITE WASTEWATER SECTION

Sheet ___ of ___
PROPERTY ID #: _____
COUNTY: _____

SOIL/SITE EVALUATION
for ON-SITE WASTEWATER SYSTEM

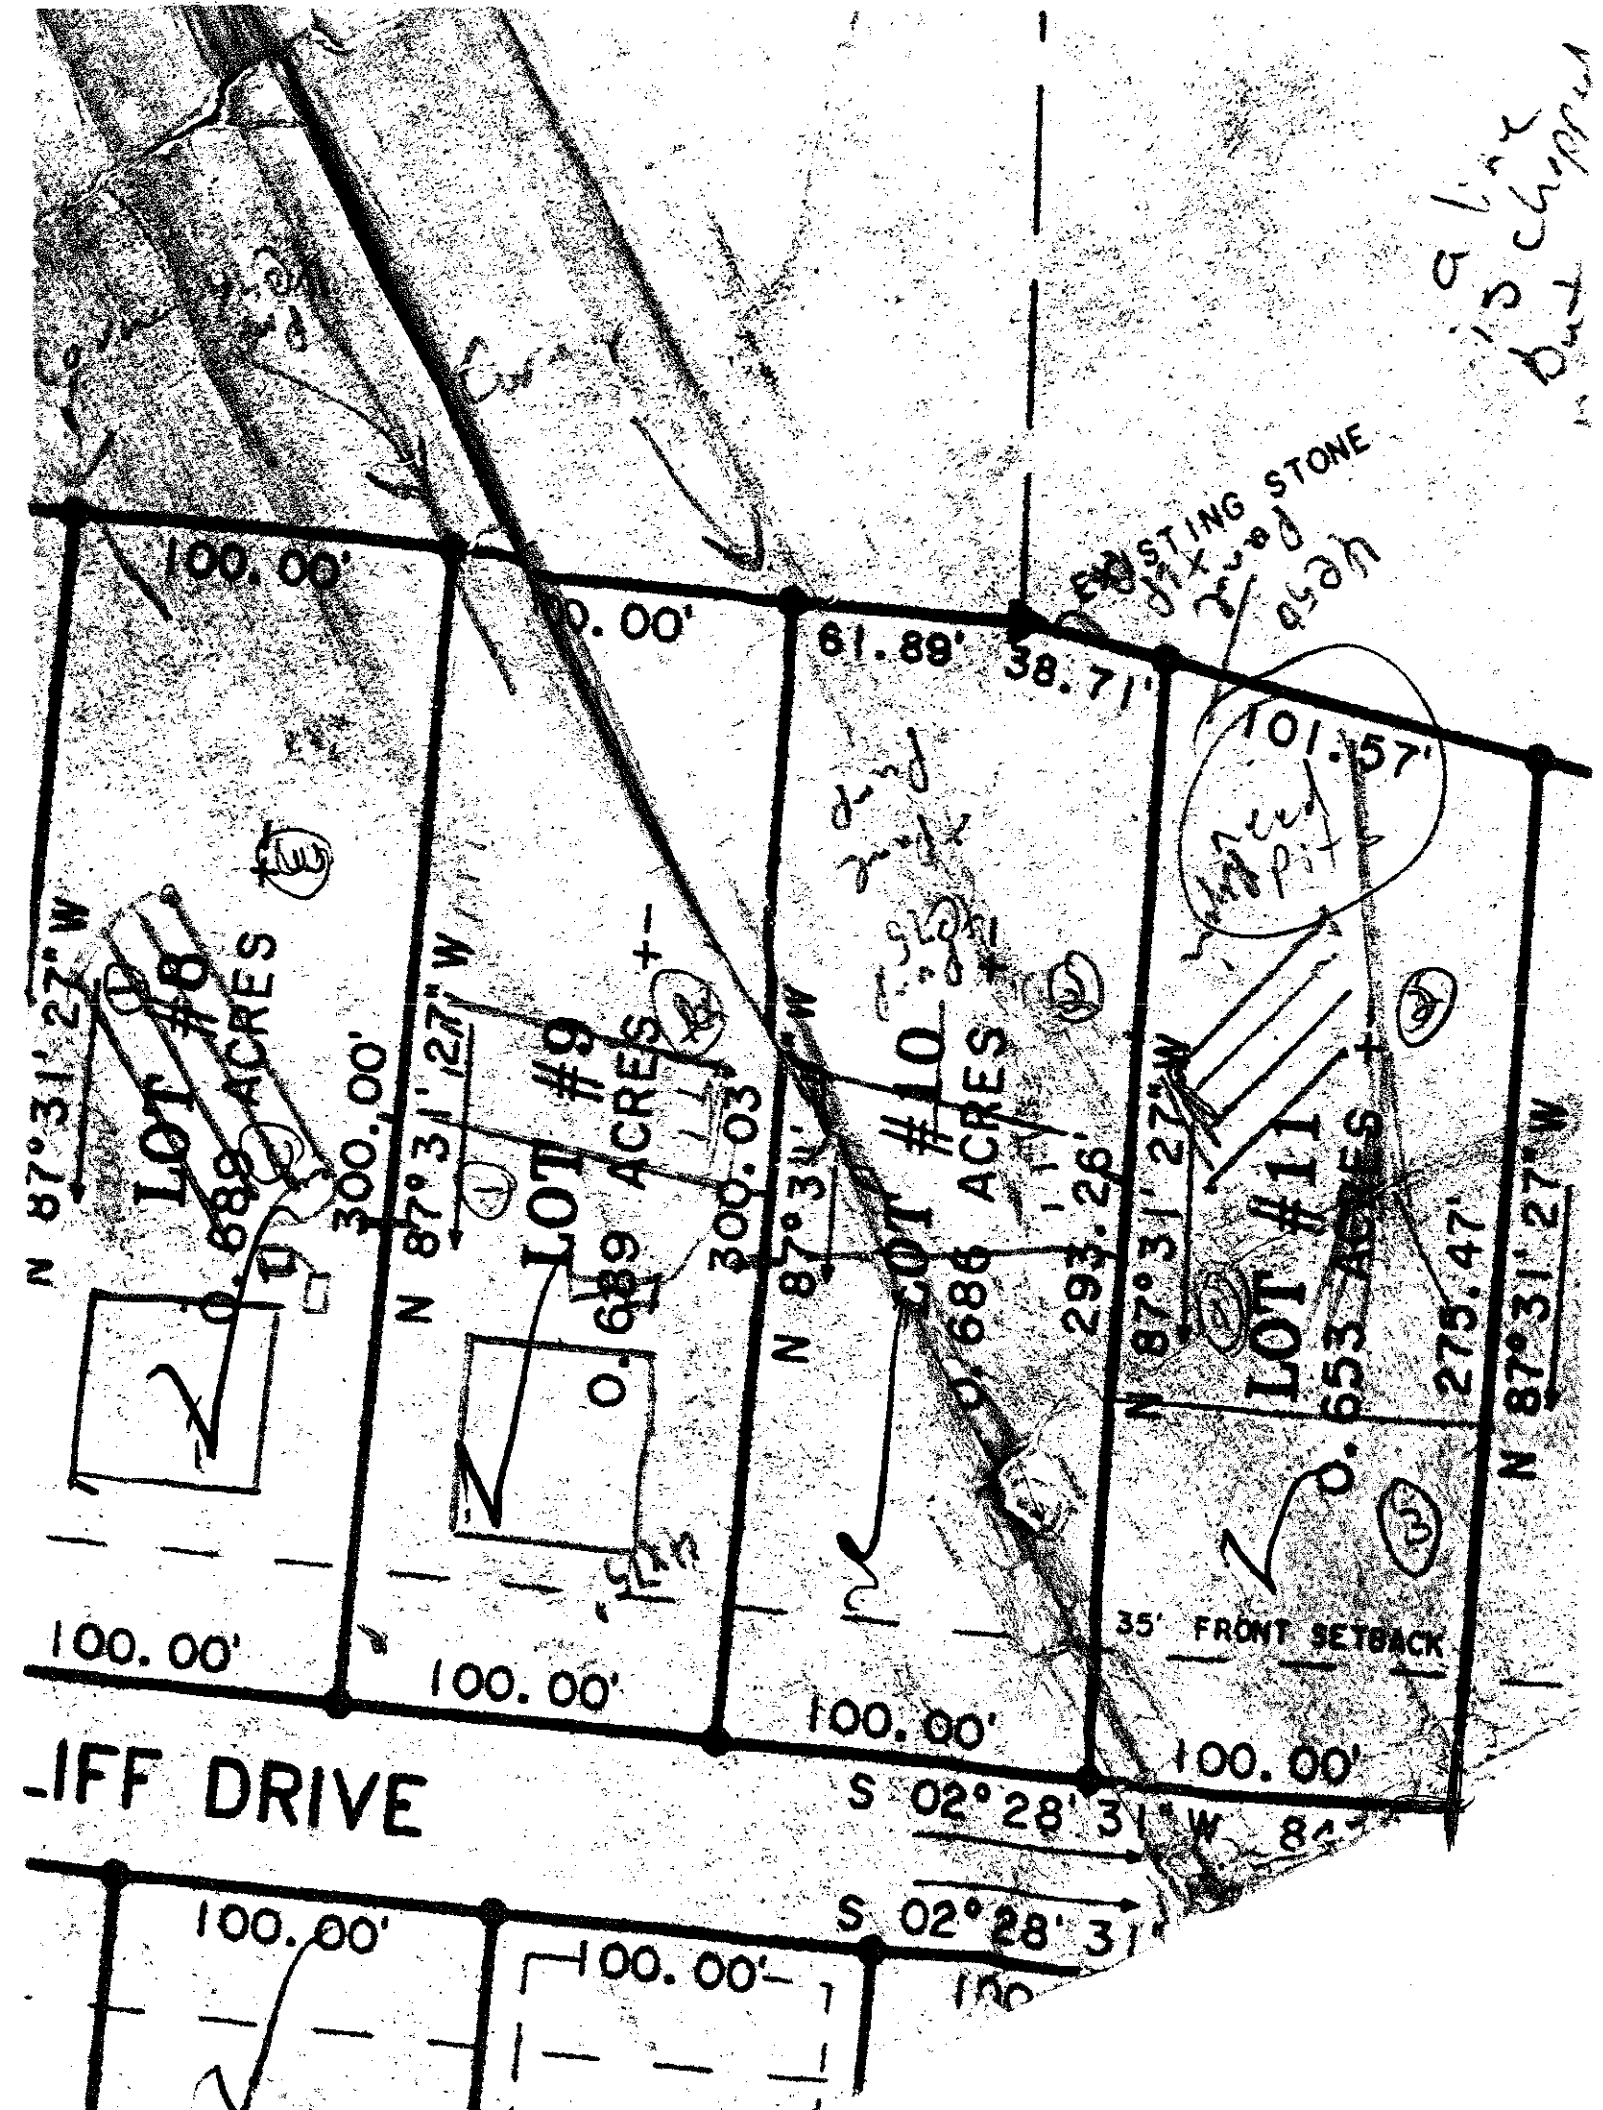
WNER: _____ APPLICATION DATE _____
DDRESS: _____ DATE EVALUATED: _____
OPOSED FACILITY: _____ PROPOSED DESIGN FLOW (.1949): _____ PROPERTY SIZE: _____
OCATION OF SITE: Lot 11 Gray cliff PROPERTY RECORDED: _____
ATER SUPPLY: ☐ Private ☐ Public ☐ Well ☐ Spring ☐ Other _____
/ALUATION METHOD: ☐ Auger Boring ☐ Pit ☐ Cut
/PE OF WASTEWATER: ☐ Sewage ☐ Industrial Process ☐ Mixed

PROFILE #	.1940 LAND-SCAPE POSITION/ SLOPE %	HORI-ZON DEPTH (IN.)	SOIL MORPHOLOGY (.1941) .1941 STRUCTURE/ TEXTURE	SOIL MORPHOLOGY (.1941) .1941 CONSISTENCE/ MINERALOGY	OTHER PROFILE FACTORS .1942 SOIL WETNESS/ COLOR	.1943 SOIL DEPTH	.1956 SAPRO CLASS	.1944 RESTR HORIZ	PROFILE CLASS & LTAR
1		0-60	R4Cl MvSM fri	SSP-	common	SAPT-c	e 36-2		1 3 3
2		In gully 0-36 36-60	R4Cl MvSM fri lSAP n fri	SSP SSP-					2 3
3									
4									

DESCRIPTION	INITIAL SYSTEM	REPAIR SYSTEM
Available Space (.1945)		
System Type(s)		
Site LTAR		

OTHER FACTORS (.1946): _____
SITE CLASSIFICATION (.1948): _____
EVALUATED BY: _____
OTHER(S) PRESENT: _____

COMMENTS: _____


100.00'
100.00'
61.89'
38.71'
EXISTING STONE
101.57'
N 87°31'27"W
LOT #8
0.689 ACRES
300.00'
N 87°31'27"W
LOT #9
0.689 ACRES
300.03'
N 87°31'27"W
LOT #10
0.686 ACRES
293.26'
N 87°31'27"W
LOT #11
0.653 ACRES
275.47'
N 87°31'27"W
100.00'
100.00'
100.00'
100.00'
35' FRONT SETBACK
IFF DRIVE
S 02°28'31"W
S 02°28'31"
100.00'
100.00'