VISION OF ENVIRONMENTAL HEALTH
I-SITE WASTEWATER SECTION

Sheet ___ of ___
PROPERTY ID #: _____
COUNTY: _____

SOIL/SITE EVALUATION
for ON-SITE WASTEWATER SYSTEM

WNER: _____ APPLICATION DATE _____
DDRESS: _____
ROPOSED FACILITY: _____ PROPOSED DESIGN FLOW (.1949): _____ DATE EVALUATED: _____
OCATION OF SITE: lot 10 Gray Cliff PROPERTY SIZE: _____
ATER SUPPLY: ☐ Private ☐ Public ☐ Well ☐ Spring ☐ Other _____ PROPERTY RECORDED: _____
/ALUATION METHOD: ☐ Auger Boring ☐ Pit ☐ Cut
YPE OF WASTEWATER: ☐ Sewage ☐ Industrial Process ☐ Mixed

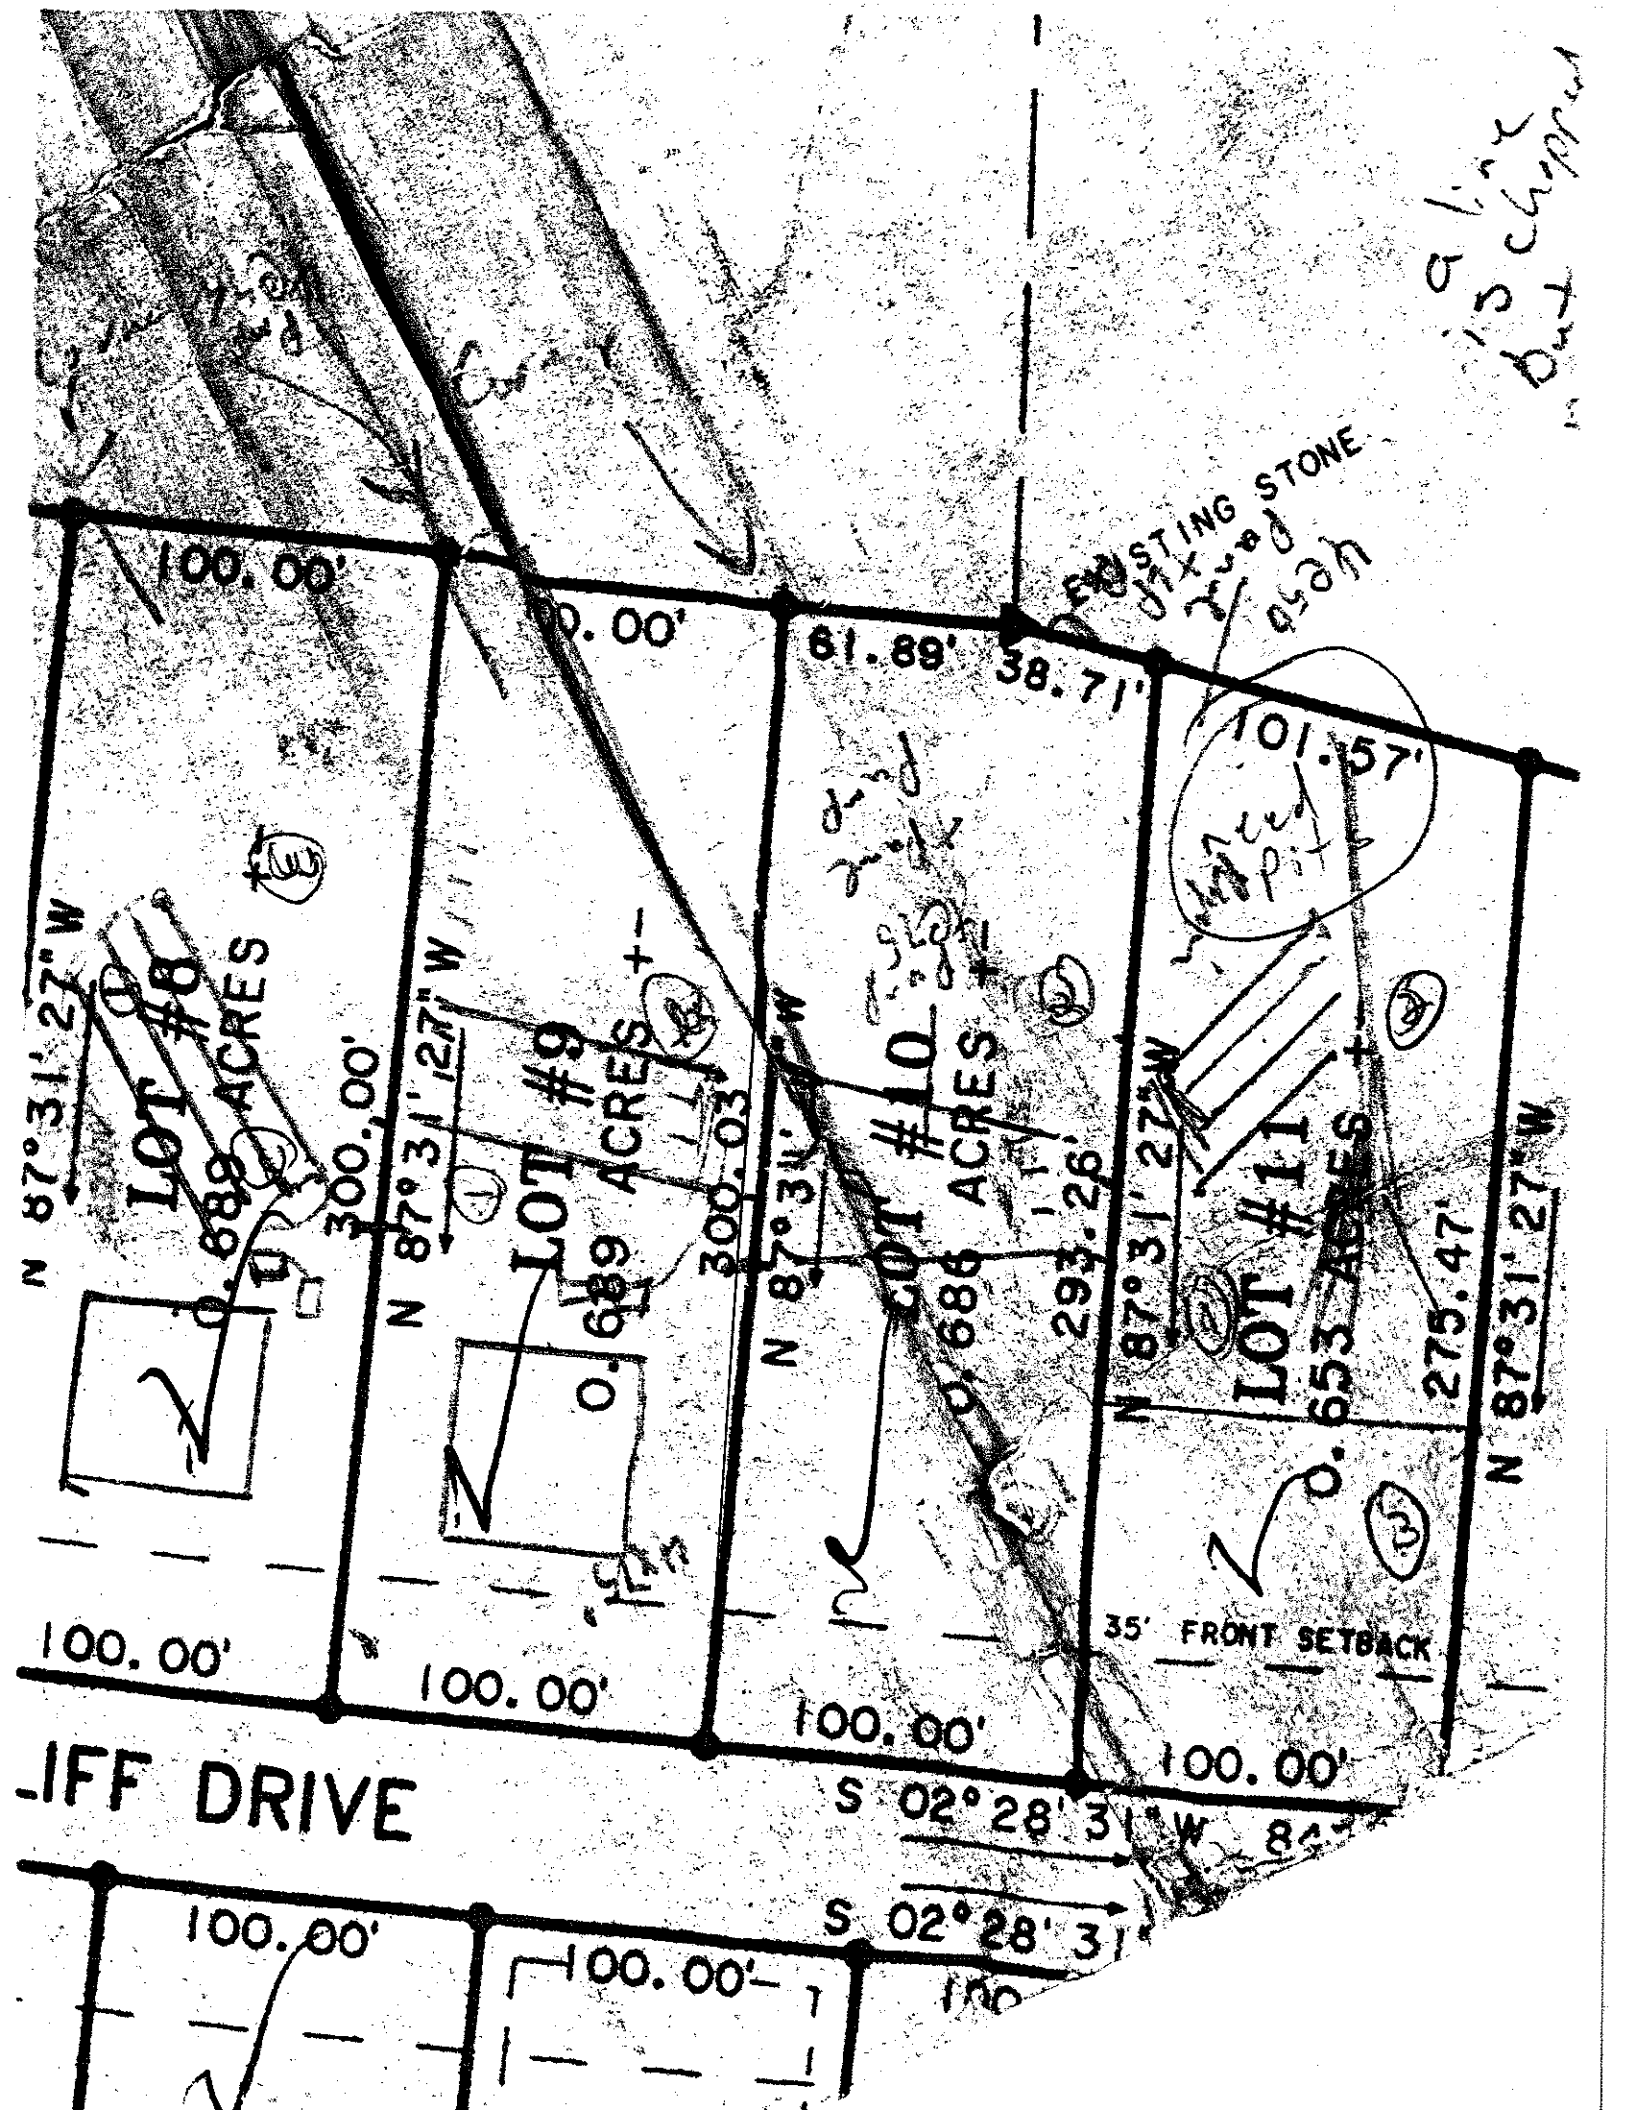
PROFILE #	.1940 LANDSCAPE POSITION/ SLOPE %	HORIZON DEPTH (IN.)	SOIL MORPHOLOGY (.1941) .1941 STRUCTURE/ TEXTURE	SOIL MORPHOLOGY (.1941) .1941 CONSISTENCE/ MINERALOGY	OTHER PROFILE FACTORS .1942 SOIL WETNESS/ COLOR	.1943 SOIL DEPTH	.1956 SAPRO CLASS	.1944 RESTR HORIZ	PROFILE CLASS & LTAR
1		0-30	LC SAN	fr SSSP/SP					PS .3
		30-60	RLC MSAK	fr SSSP-common/few SAP. wRock					
2		0-63	BRC/CL SIC	fr SSSP/SP					PS .3
3		0-60	RLC/CL MSAK	fr SSSP					PS .3
4									

DESCRIPTION	INITIAL SYSTEM	REPAIR SYSTEM
vailable Space (.1945)		
ystem Type(s)		
ite LTAR		

OTHER FACTORS (.1946): _____
SITE CLASSIFICATION (.1948): _____

EVALUATED BY: _____
OTHER(S) PRESENT: _____

OMMENTS: _____


100.00'
0.00'
61.89'
38.71'
EXISTING STONE
101.57'
N 87°31'27" W
LOT #8
0.688 ACRES
300.00'
LOT #9
0.689 ACRES
300.03'
LOT #10
0.686 ACRES
293.26'
LOT #11
0.653 ACRES
276.47'
N 87°31'27"W
35' FRONT SETBACK
100.00'
100.00'
100.00'
100.00'
IFF DRIVE
S 02°28'31" W
S 02°28'31"
100.00'
100.00'