VISION OF ENVIRONMENTAL HEALTH
I-SITE WASTEWATER SECTION

Sheet ___ of ___
PROPERTY ID #: _____
COUNTY: _____

SOIL/SITE EVALUATION
for ON-SITE WASTEWATER SYSTEM

WNER: _____ APPLICATION DATE _____
DDRESS: _____ DATE EVALUATED: _____
ROPOSED FACILITY: _____ PROPOSED DESIGN FLOW (.1949): _____ PROPERTY SIZE: _____
OCATION OF SITE: lot 9 Gran cliff PROPERTY RECORDED: _____
ATER SUPPLY: ☐ Private ☐ Public ☐ Well ☐ Spring ☐ Other _____
/ALUATION METHOD: ☐ Auger Boring ☐ Pit ☐ Cut
/PE OF WASTEWATER: ☐ Sewage ☐ Industrial Process ☐ Mixed

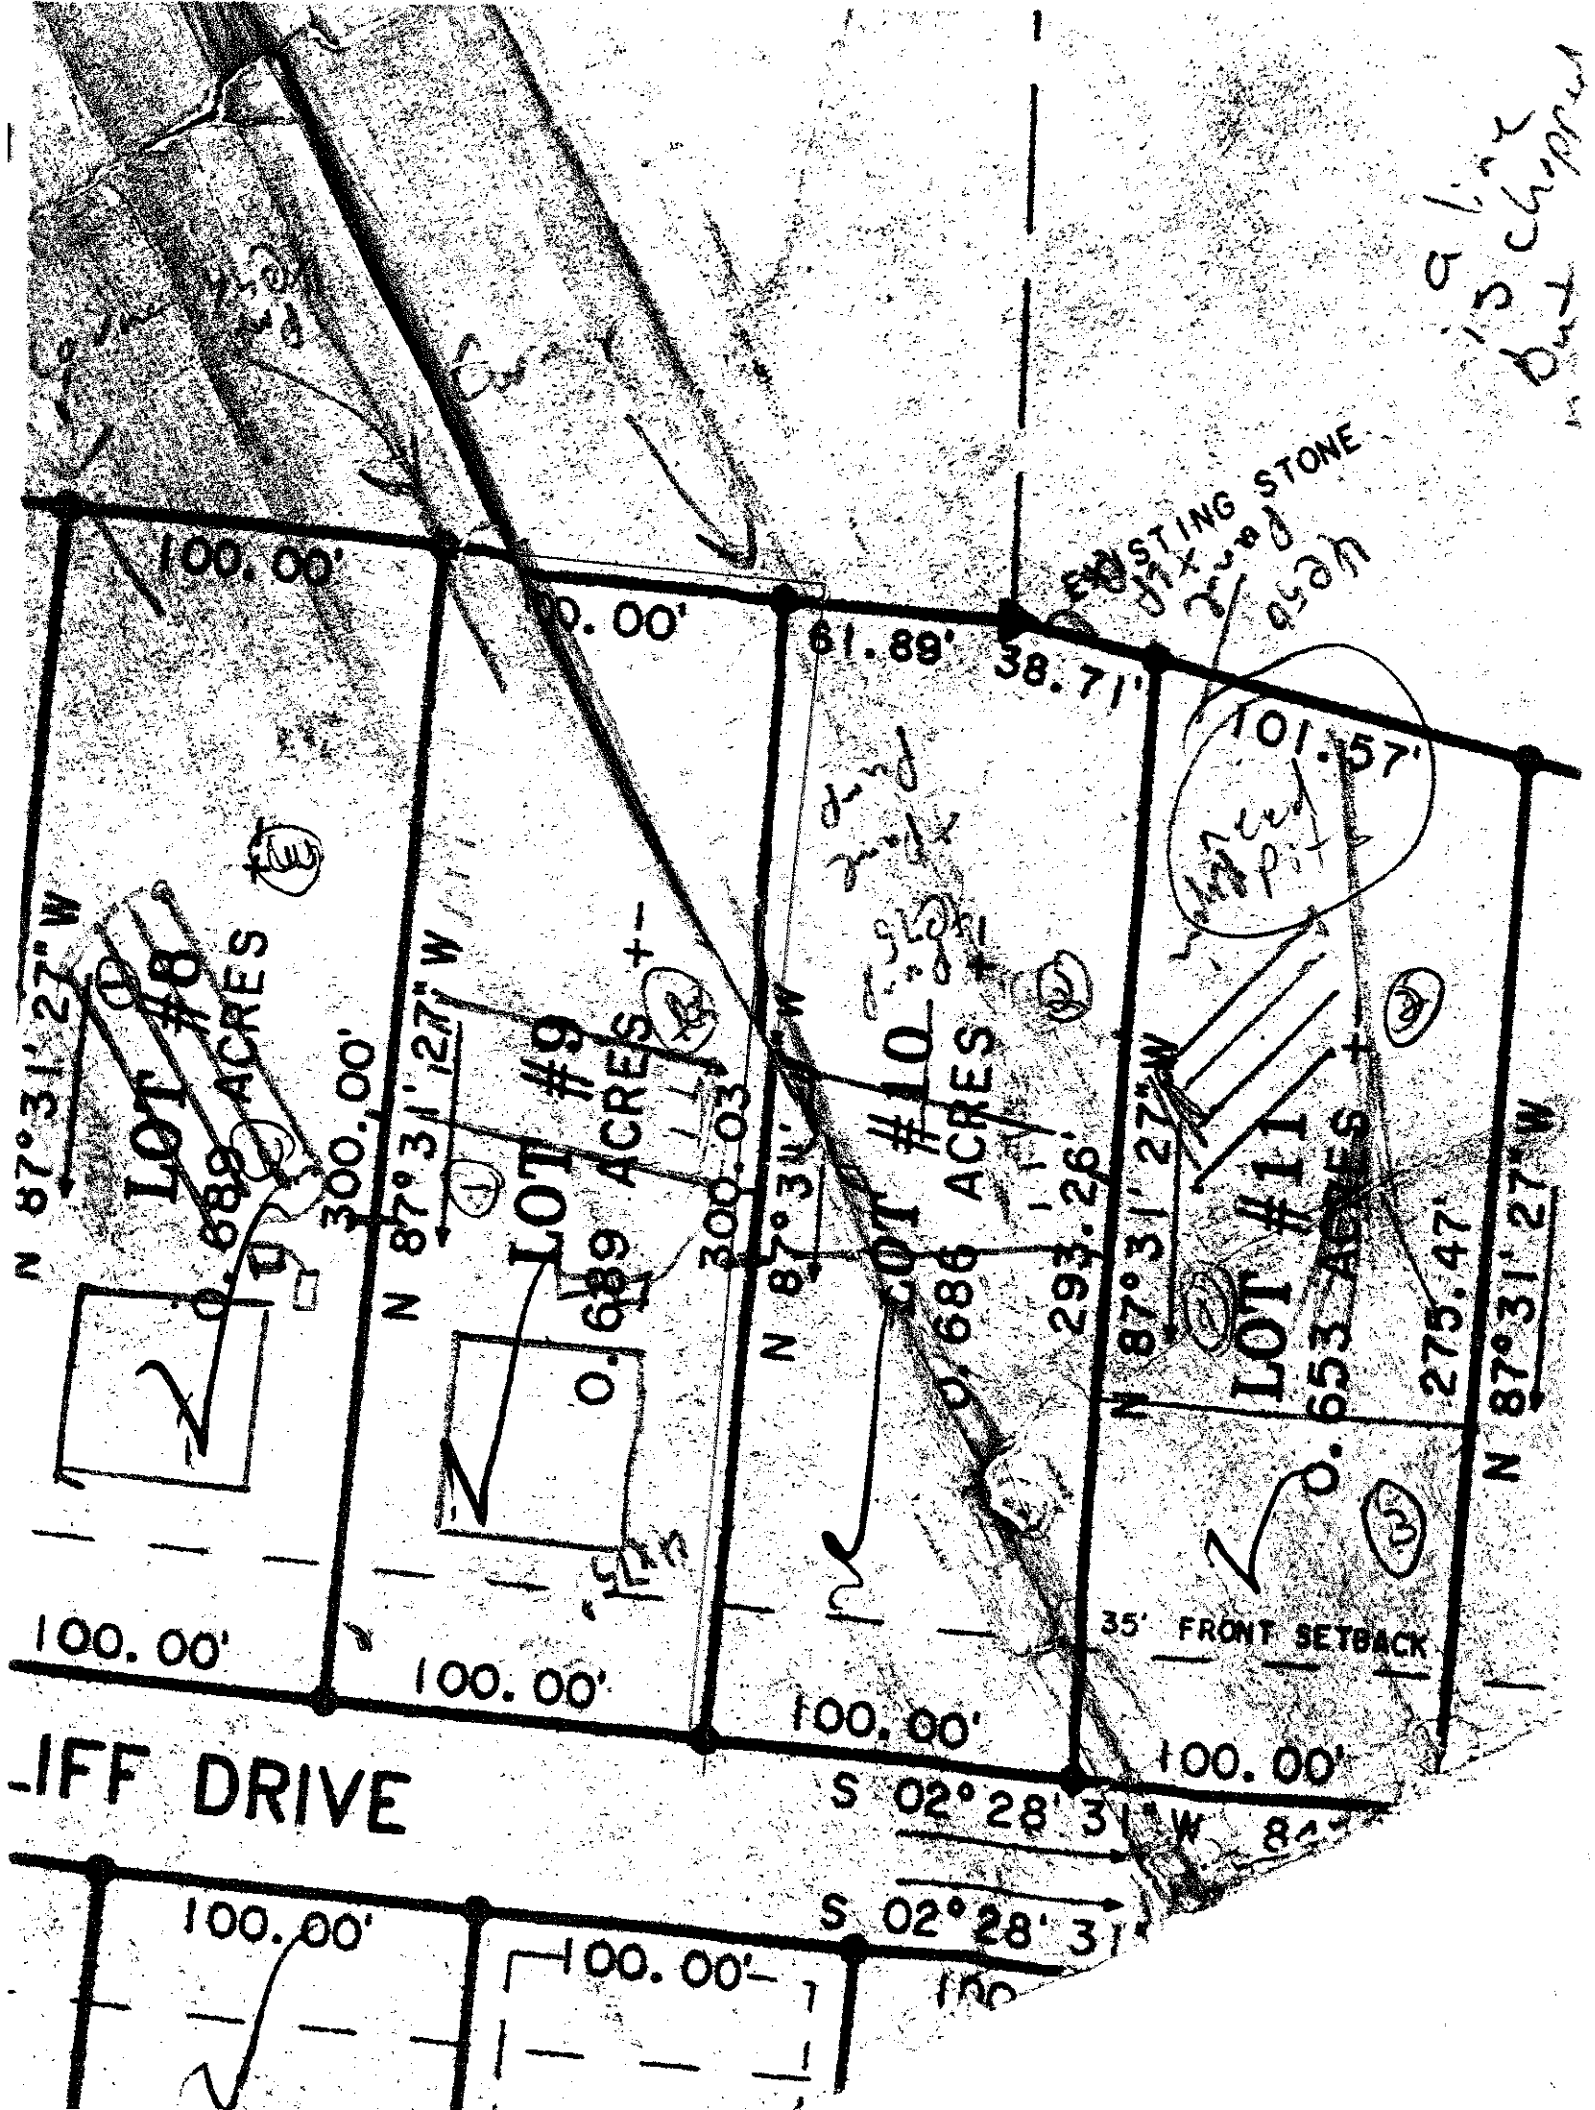
PROFILE #	.1940 LANDSCAPE POSITION/ SLOPE %	HORIZON DEPTH (IN.)	SOIL MORPHOLOGY (.1941) .1941 STRUCTURE/ TEXTURE	SOIL MORPHOLOGY (.1941) .1941 CONSISTENCE/ MINERALOGY	OTHER PROFILE FACTORS .1942 SOIL WETNESS/ COLOR	.1943 SOIL DEPTH	.1956 SAPRO CLASS	.1944 RESTR HORIZ	PROFILE CLASS & LTAR
1		0-27	RC SiL	f: ≈R					PS .3
		27-60	RCL MPSM	f: SSSP					
2		0-24	RC SMX	f: SP					PS .3
		24-56	RCL MPSMX	f: SSSP					
3									
4									

DESCRIPTION	INITIAL SYSTEM	REPAIR SYSTEM
vailable Space (.1945)		
ystem Type(s)		
ite LTAR		

OTHER FACTORS (.1946): _____
SITE CLASSIFICATION (.1948): _____

EVALUATED BY: _____
OTHER(S) PRESENT: _____

OMMENTS: _____


100.00'
0.00'
61.89'
38.71'
EXISTING STONE
101.57'
LOT #8
0.689 ACRES +
LOT #9
0.689 ACRES +
LOT #10
0.686 ACRES
LOT #11
0.653 ACRES +
N 87°31'27"W
300.00'
293.26'
275.47'
35' FRONT SETBACK
100.00'
S 02°28'31"W
-IFF DRIVE