VISION OF ENVIRONMENTAL HEALTH
I-SITE WASTEWATER SECTION

Sheet ___ of ___
PROPERTY ID #: _____
COUNTY: _____

SOIL/SITE EVALUATION
for ON-SITE WASTEWATER SYSTEM

WNER: _____ APPLICATION DATE _____
DDRESS: _____ DATE EVALUATED: _____
ROPOSED FACILITY: _____ PROPOSED DESIGN FLOW (.1949): _____ PROPERTY SIZE: _____
OCATION OF SITE: Lot 7 Grayrock PROPERTY RECORDED: _____
ATER SUPPLY: ☐ Private ☐ Public ☐ Well ☐ Spring ☐ Other _____
/ALUATION METHOD: ☐ Auger Boring ☐ Pit ☐ Cut
/PE OF WASTEWATER: ☐ Sewage ☐ Industrial Process ☐ Mixed

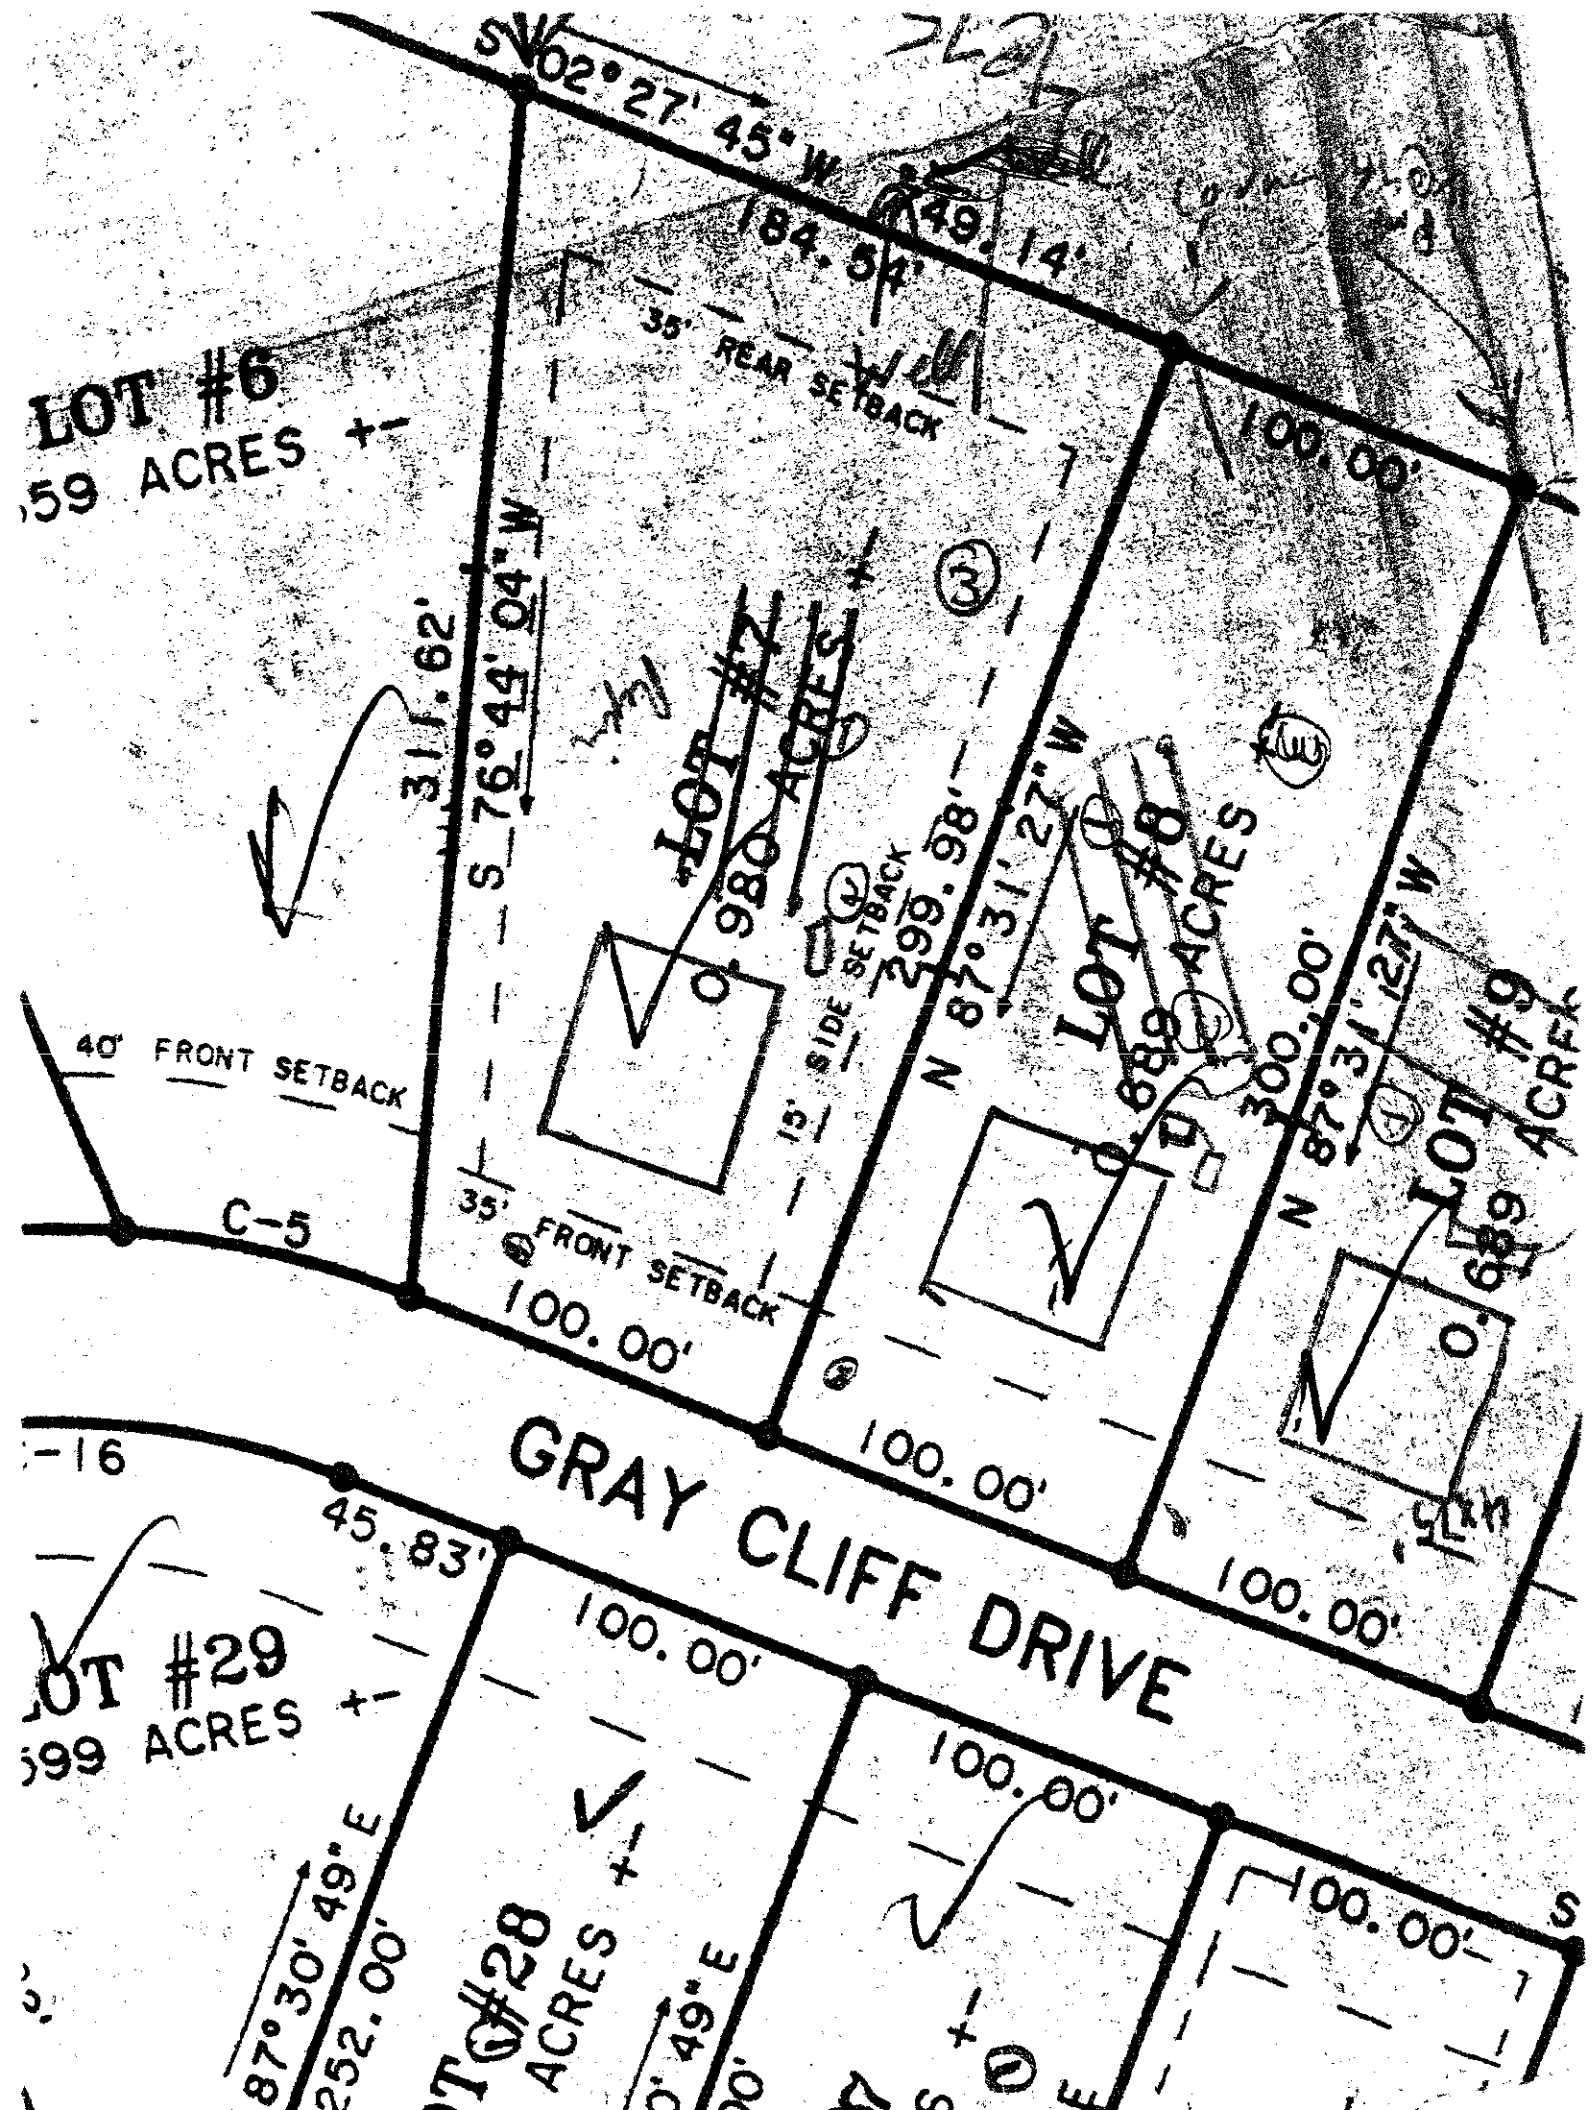
PROFILE #	.1940 LANDSCAPE POSITION/ SLOPE %	HORIZON DEPTH (IN.)	SOIL MORPHOLOGY (.1941) .1941 STRUCTURE/ TEXTURE	SOIL MORPHOLOGY (.1941) .1941 CONSISTENCE/ MINERALOGY	OTHER PROFILE FACTORS .1942 SOIL WETNESS/ COLOR	.1943 SOIL DEPTH	.1956 SAPRO CLASS	.1944 RESTR HORIZ	PROFILE CLASS & LTAR
1		0-28	RC SBK	fi SP					PS .3
		28-60	RCL MFSBK	fi SSSP					
2		0-28	RC SBK	fi SP					PS .3
		28-52	RCL MFSBK	fi SSSP	from 52				
3		0-16	BSL	GR/MSBK fri SSSP					PS .3
		16-36	RC	SBK fi SP					
		36-63	RCL	MFSBK fri SSSP					
4									

DESCRIPTION	INITIAL SYSTEM	REPAIR SYSTEM
Available Space (.1945)		
System Type(s)		
Site LTAR		

OTHER FACTORS (.1946): _____
SITE CLASSIFICATION (.1948): _____

EVALUATED BY: _____
OTHER(S) PRESENT: _____

COMMENTS: _____


S 02° 27' 45" W
184.54'
49.14'
35' REAR SETBACK
100.00'
LOT #6
.59 ACRES +-
311.62'
S 76° 44' 04" W
LOT #7
0.980 ACRES +-
15' SIDE SETBACK
299.98'
N 87° 31' 27" W
LOT #8
0.689 ACRES
300.00'
N 87° 31' 27" W
LOT #9
0.689 ACRES
40' FRONT SETBACK
C-5
35' FRONT SETBACK
100.00'
100.00'
100.00'
GRAY CLIFF DRIVE
-16
45.83'
100.00'
100.00'
100.00'
OT #29
99 ACRES +-
87° 30' 49" E
252.00'
OT #28
ACRES +-
49" E
100.00'
S