

MUIRFIELD

4BD Rm

Acknowledgement Of
Plans Submittal ONLY!
W Spencers. Date 4/3/07
W. Brion Date 4/3/07

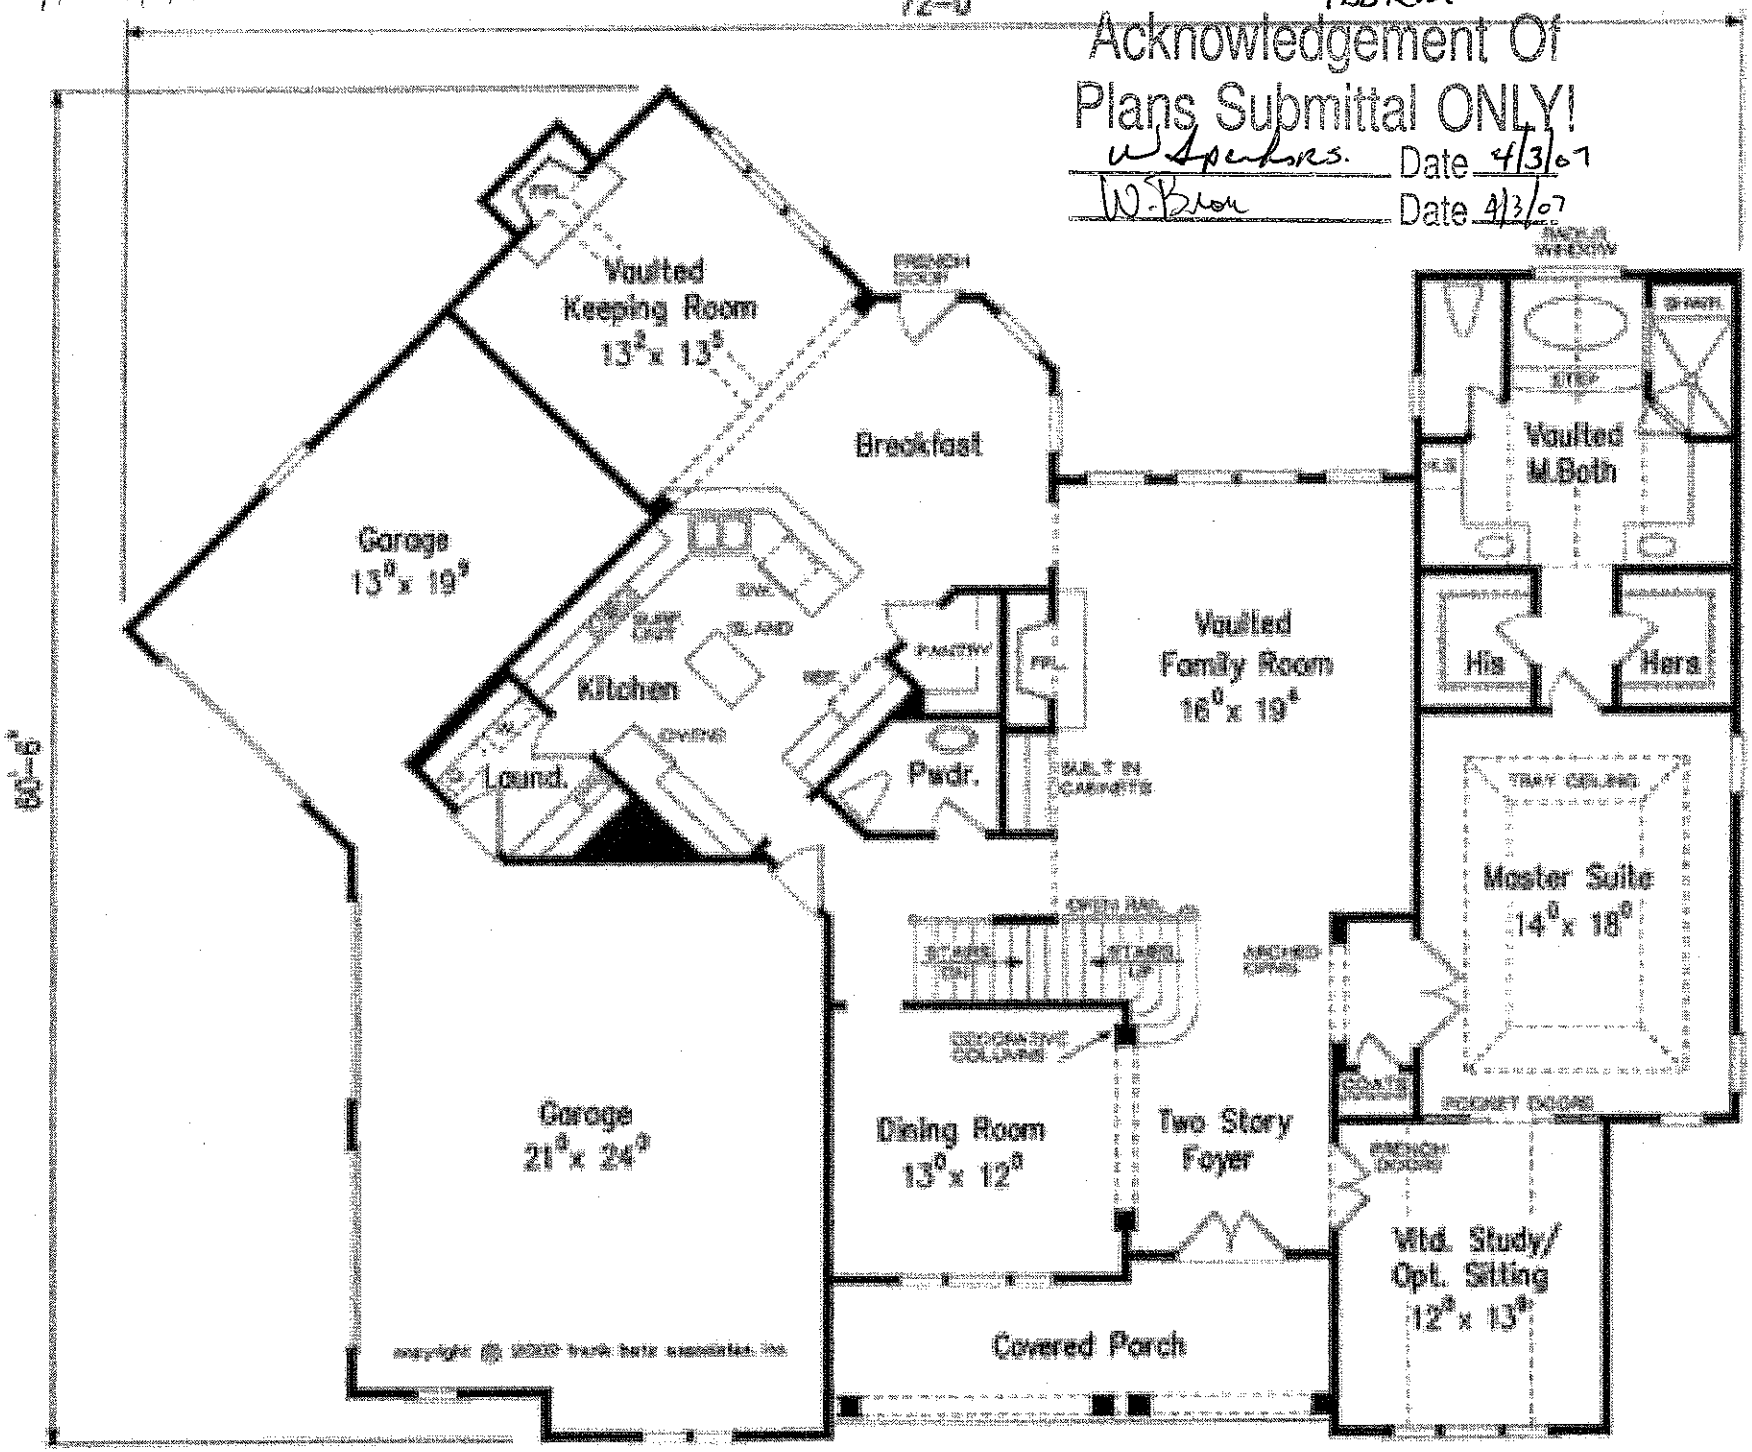

FIRST FLOOR PLAN

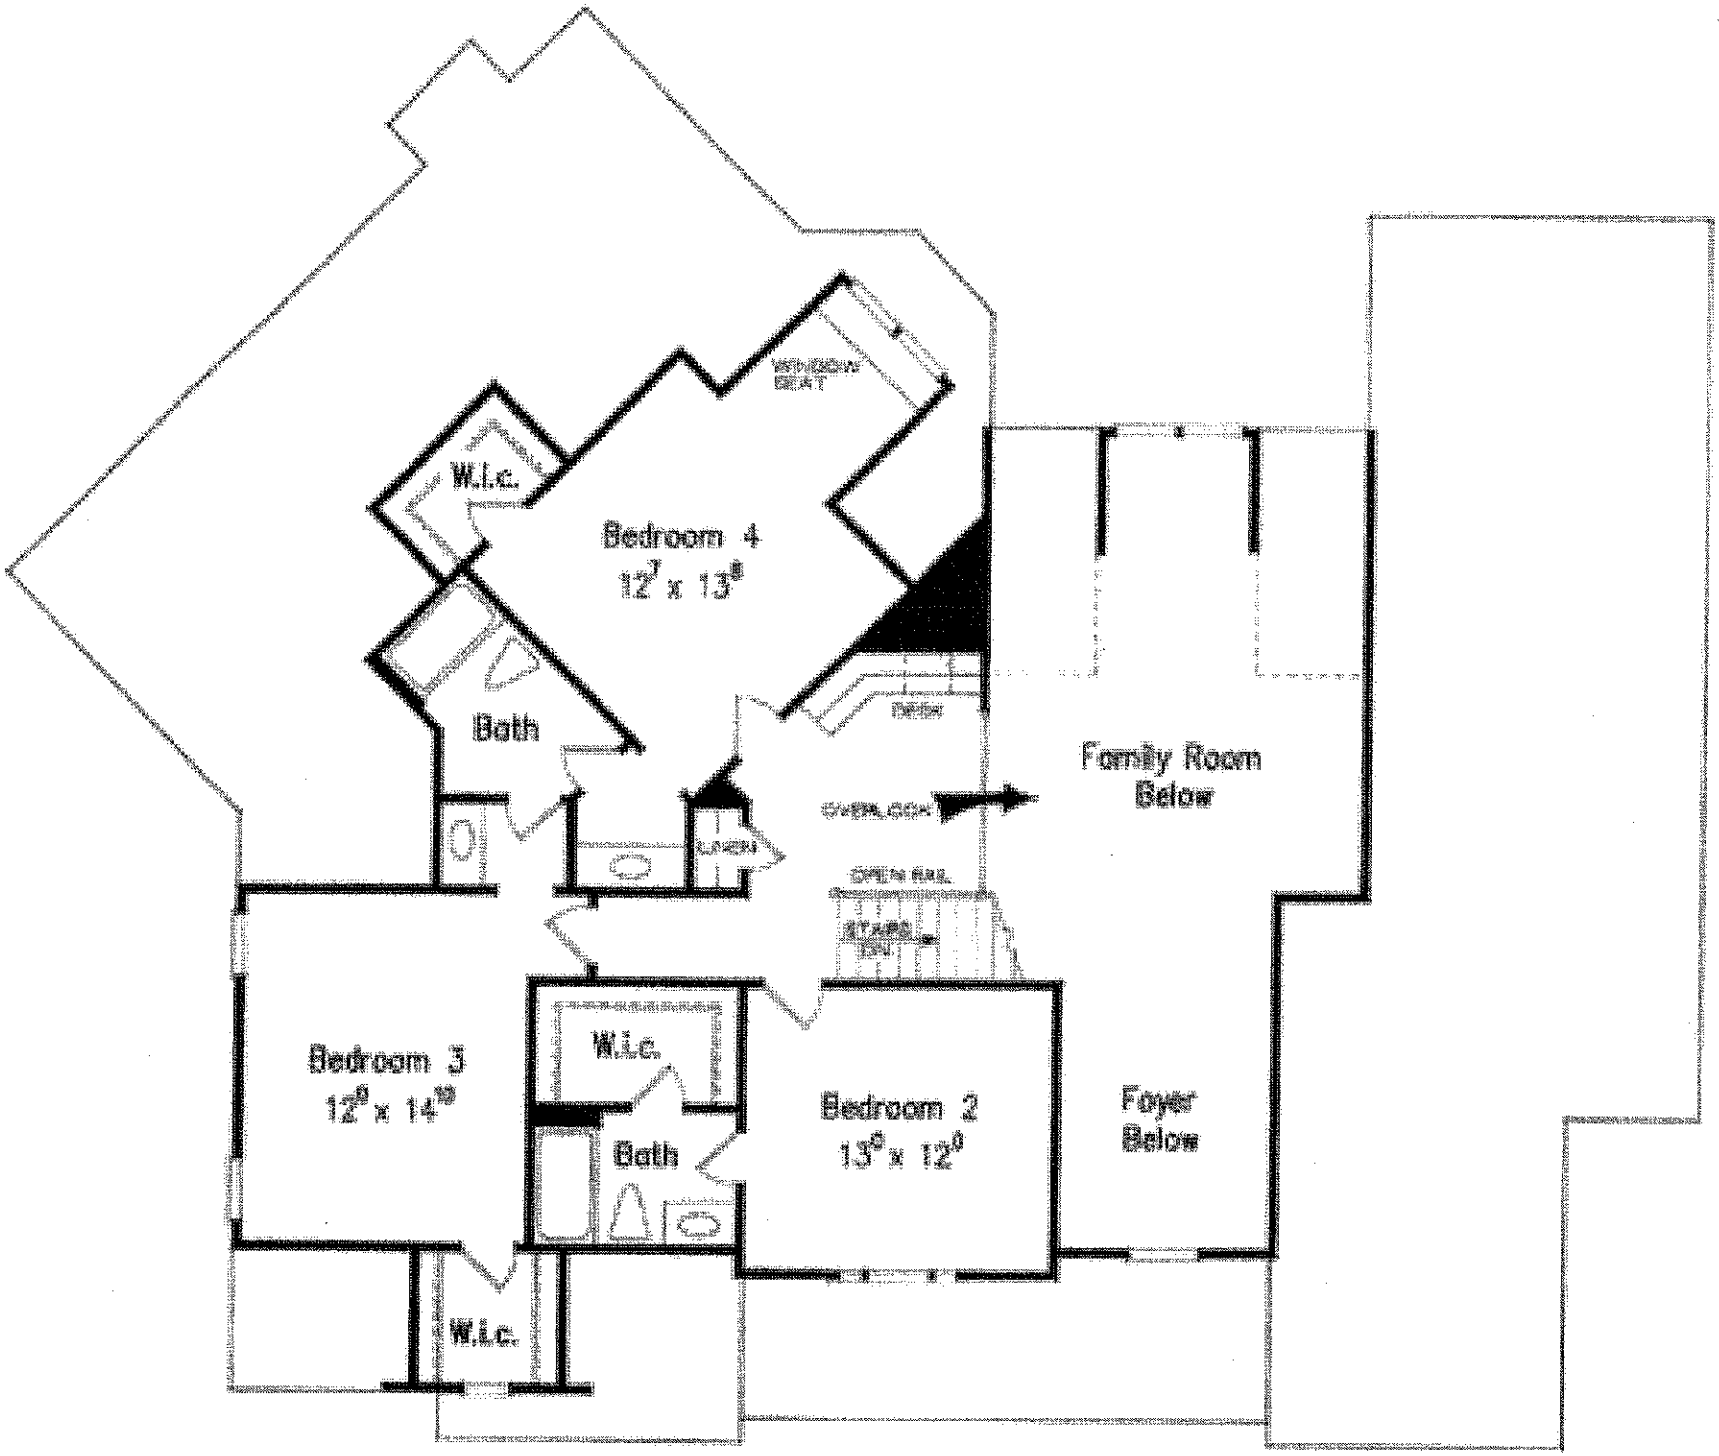

SECOND FLOOR PLAN