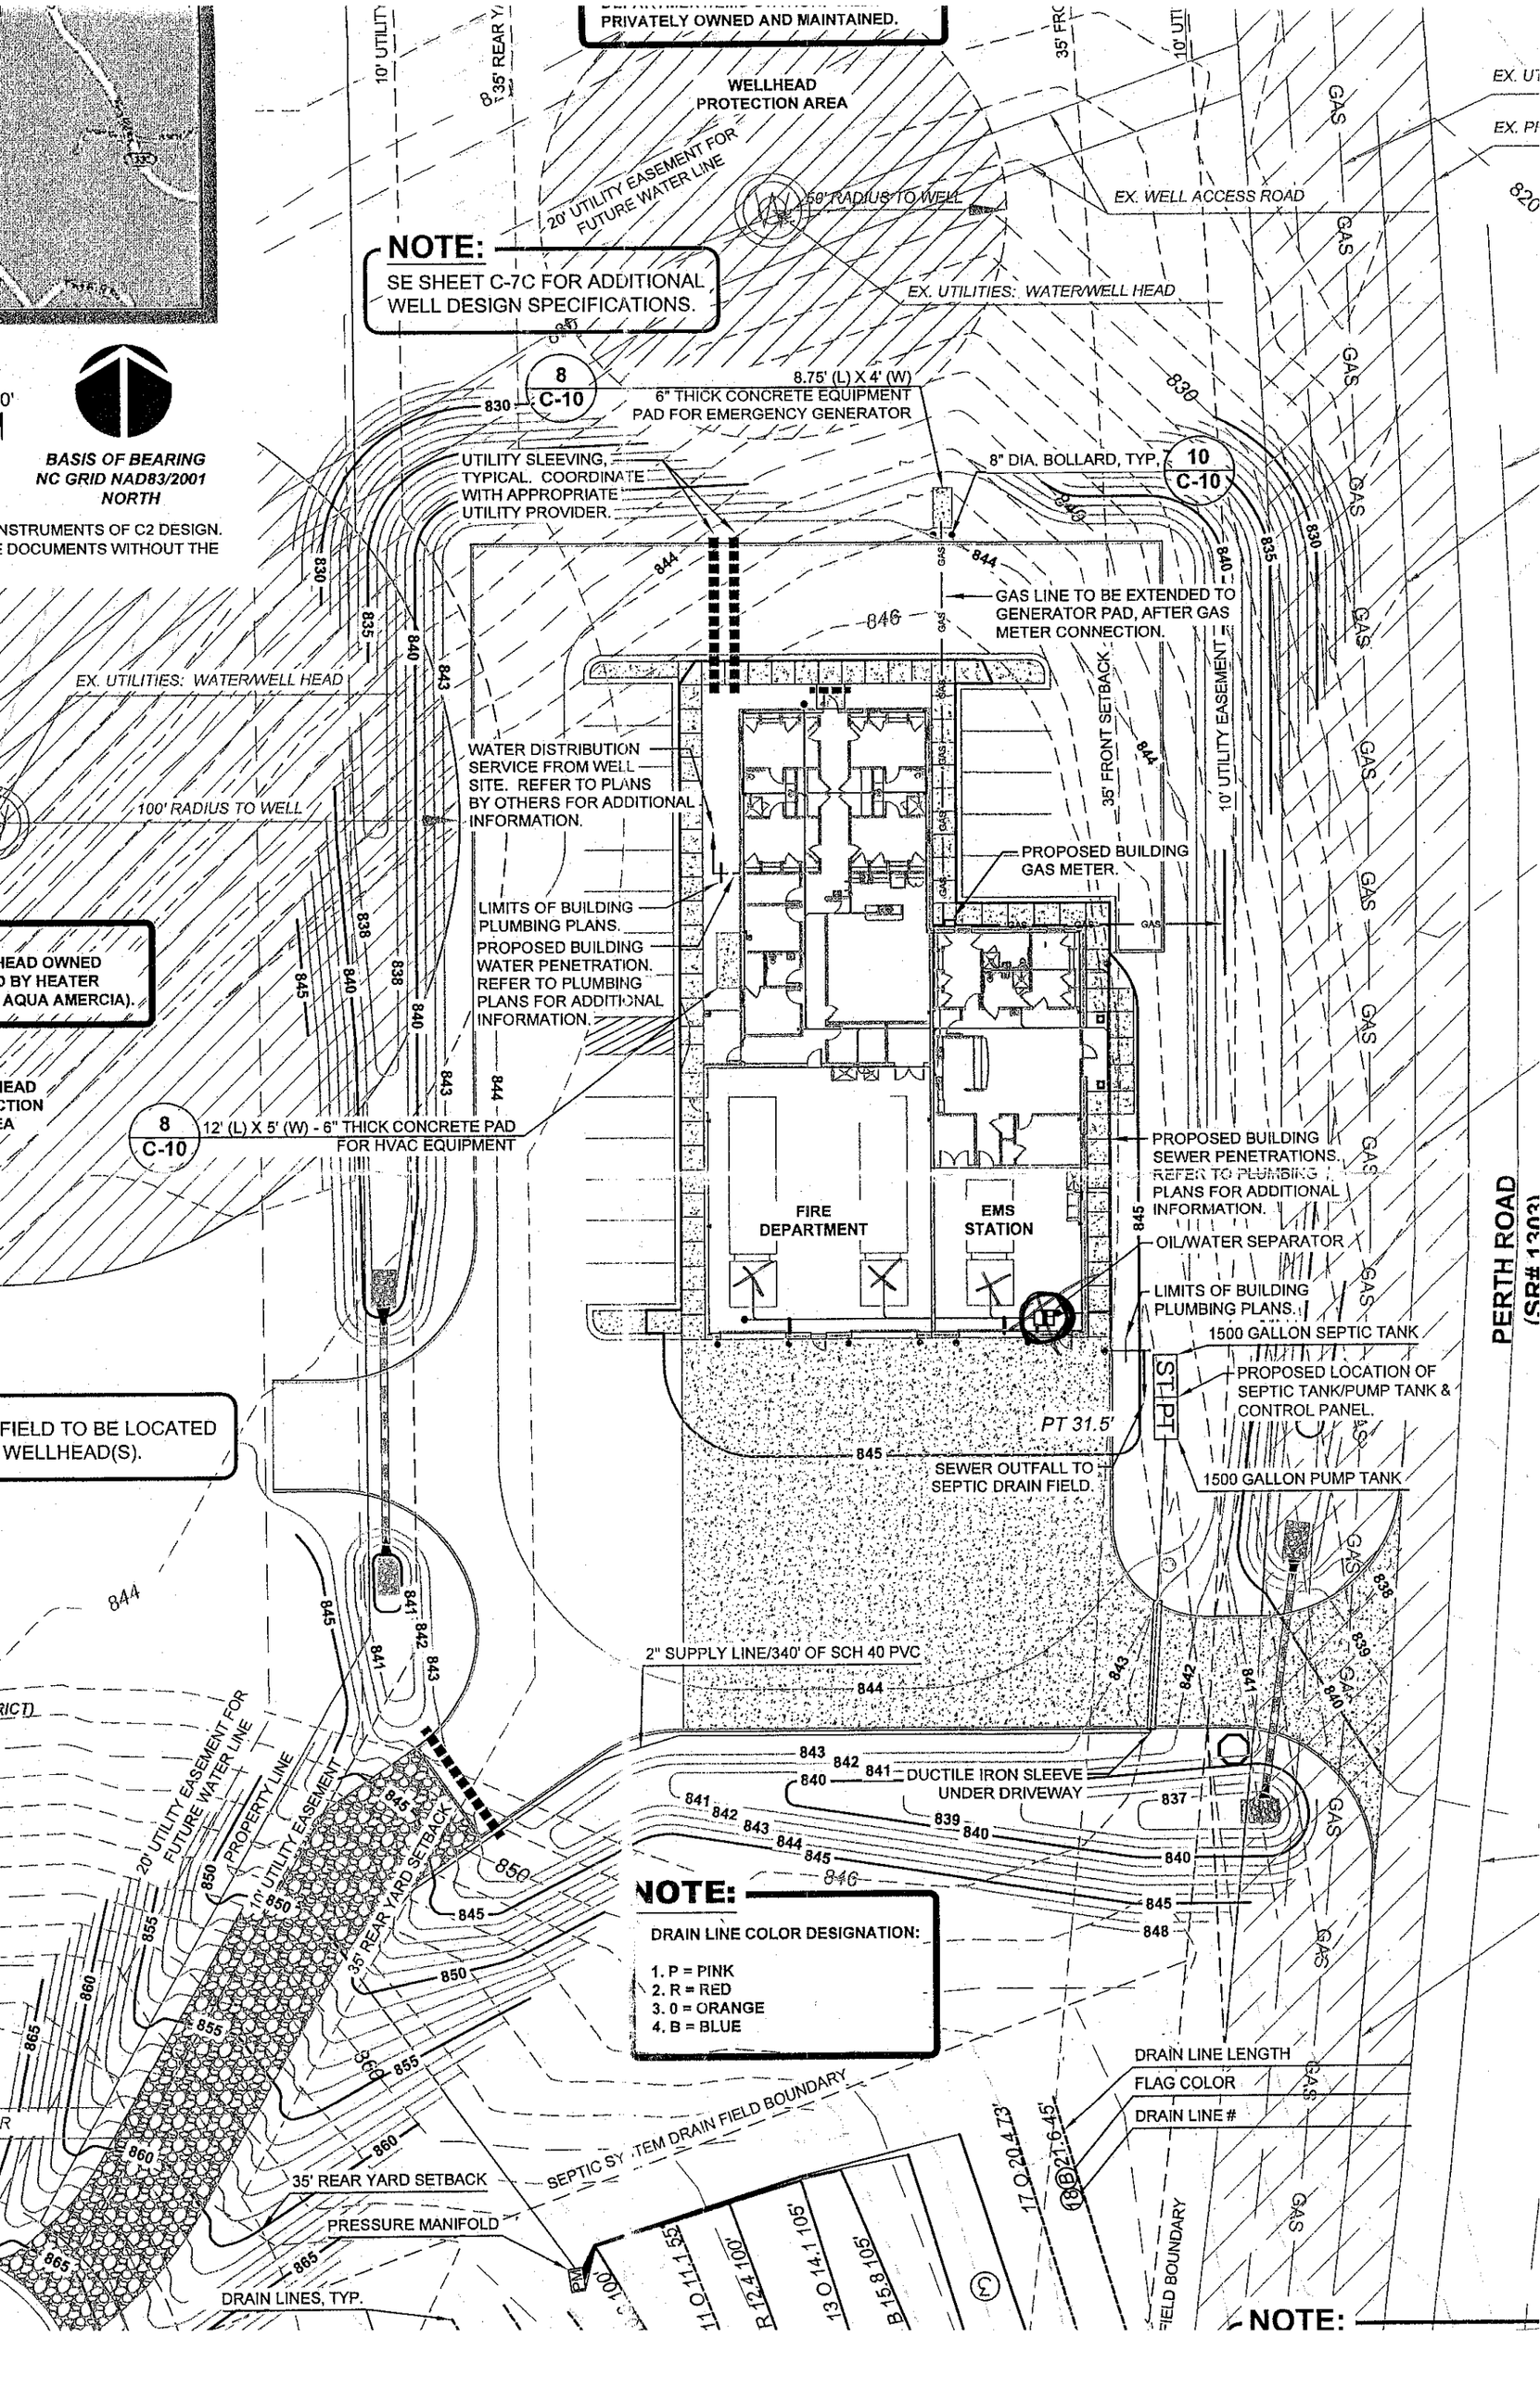

PRIVATELY OWNED AND MAINTAINED.
WELLHEAD PROTECTION AREA
20' UTILITY EASEMENT FOR FUTURE WATER LINE
50' RADIUS TO WELL
EX. WELL ACCESS ROAD
NOTE:
SE SHEET C-7C FOR ADDITIONAL WELL DESIGN SPECIFICATIONS.
EX. UTILITIES: WATER/WELL HEAD
8 C-10
8.75' (L) X 4' (W) 6" THICK CONCRETE EQUIPMENT PAD FOR EMERGENCY GENERATOR
UTILITY SLEEVING, TYPICAL. COORDINATE WITH APPROPRIATE UTILITY PROVIDER.
8" DIA. BOLLARD, TYP.
10 C-10
GAS LINE TO BE EXTENDED TO GENERATOR PAD, AFTER GAS METER CONNECTION.
35' FRONT SETBACK
10' UTILITY EASEMENT
WATER DISTRIBUTION SERVICE FROM WELL SITE. REFER TO PLANS BY OTHERS FOR ADDITIONAL INFORMATION.
100' RADIUS TO WELL
PROPOSED BUILDING GAS METER.
LIMITS OF BUILDING PLUMBING PLANS.
PROPOSED BUILDING WATER PENETRATION. REFER TO PLUMBING PLANS FOR ADDITIONAL INFORMATION.
8 C-10
12' (L) X 5' (W) - 6" THICK CONCRETE PAD FOR HVAC EQUIPMENT
PROPOSED BUILDING SEWER PENETRATIONS. REFER TO PLUMBING PLANS FOR ADDITIONAL INFORMATION.
FIRE DEPARTMENT
EMS STATION
OIL/WATER SEPARATOR
LIMITS OF BUILDING PLUMBING PLANS.
1500 GALLON SEPTIC TANK
STLPT
PROPOSED LOCATION OF SEPTIC TANK/PUMP TANK & CONTROL PANEL.
PT 31.5'
SEWER OUTFALL TO SEPTIC DRAIN FIELD.
1500 GALLON PUMP TANK
2" SUPPLY LINE/340' OF SCH 40 PVC
DUCTILE IRON SLEEVE UNDER DRIVEWAY
PERTH ROAD (SR# 1303)
20' UTILITY EASEMENT FOR FUTURE WATER LINE
PROPERTY LINE
10' UTILITY EASEMENT
35' REAR YARD SETBACK
NOTE:
DRAIN LINE COLOR DESIGNATION:
1. P = PINK
2. R = RED
3. O = ORANGE
4. B = BLUE
DRAIN LINE LENGTH
FLAG COLOR
DRAIN LINE #
SEPTIC SYSTEM DRAIN FIELD BOUNDARY
35' REAR YARD SETBACK
PRESSURE MANIFOLD
DRAIN LINES, TYP.
11 O 11.1 55'
R 12.4 100'
13 O 14.1 105'
B 15.8 105'
17 O 20.4 73'
18 B 21.6 45'
NOTE:
BASIS OF BEARING
NC GRID NAD83/2001
NORTH
NSTRUMENTS OF C2 DESIGN.
E DOCUMENTS WITHOUT THE
HEAD OWNED
D BY HEATER
AQUA AMERCIA).
FIELD TO BE LOCATED
WELLHEAD(S).