
RECEIVED JUL 0 7 2014

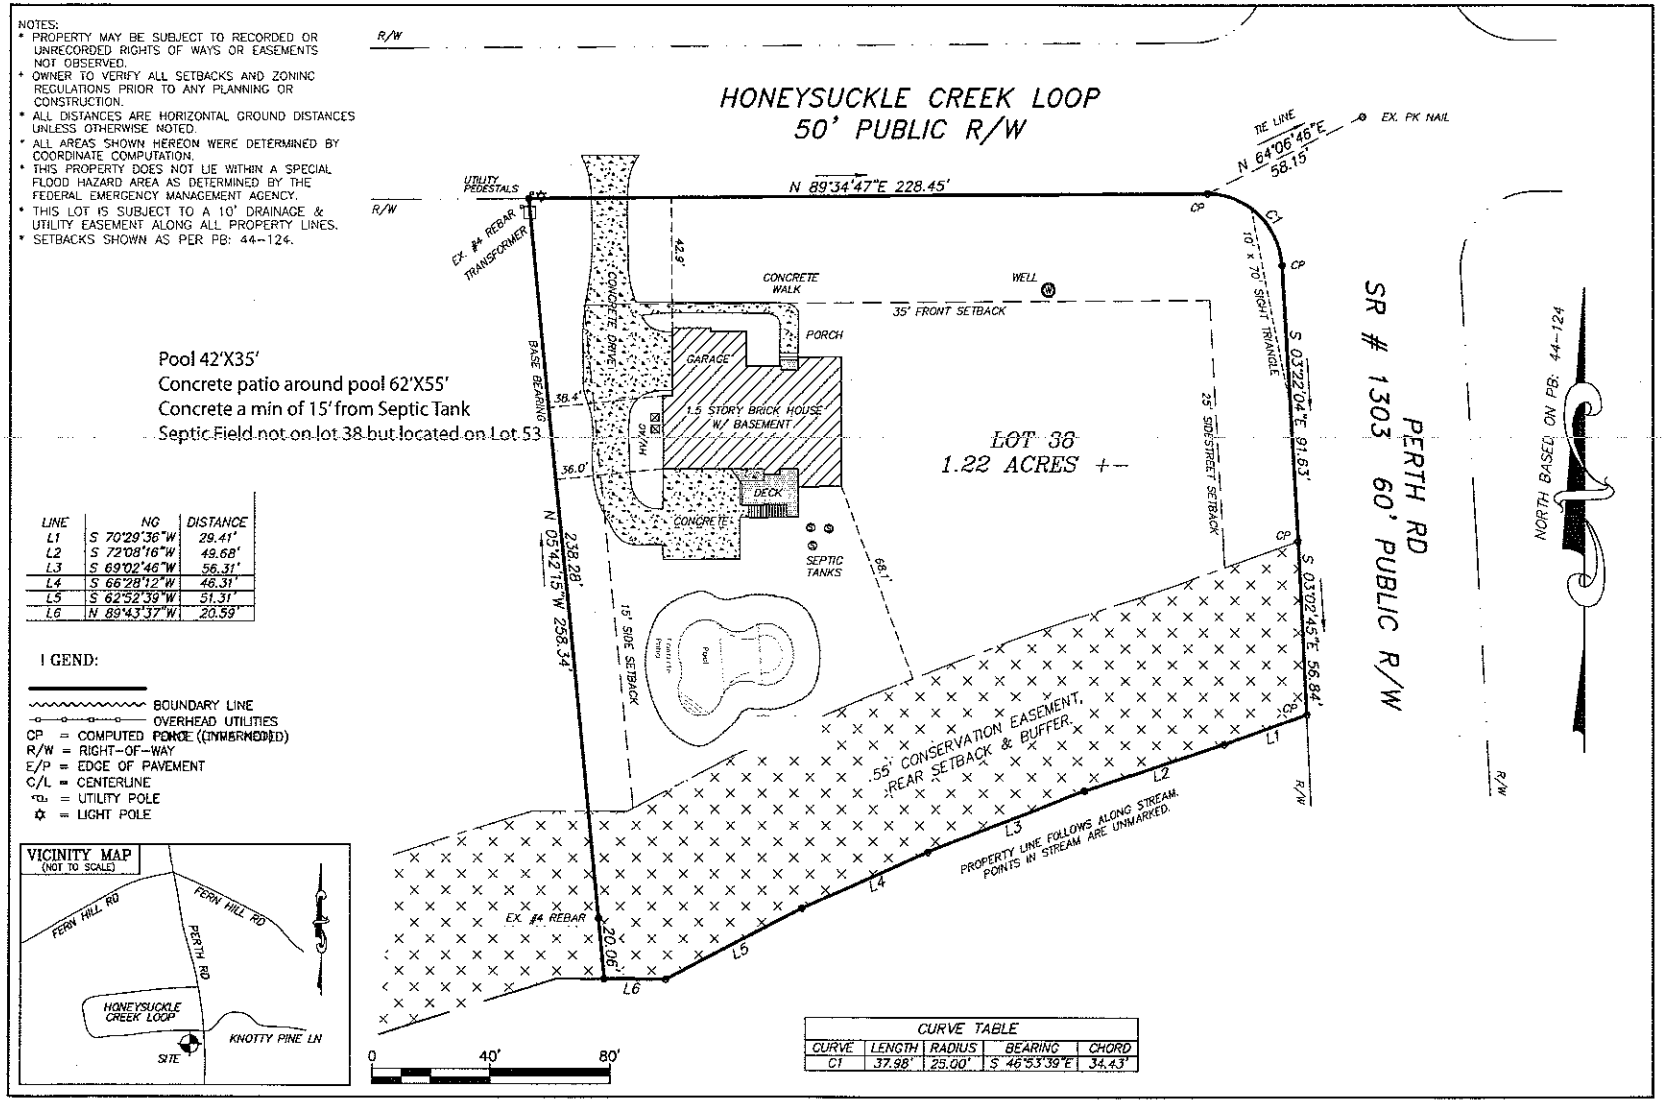

PHYSICAL SURVEY FOR
MICHAEL & LAURA BOSAK
LOT #38 HONEYSUCKLE CREEK SUBDIVISION
DEED: 1623-852, PB: 44-124

DRAWN BY: PAH
DRAWING FILE NAME: 14069.HC38
PROJECT NO.: 14069
PROPERTY ADDRESS: 13302 BALLY GUINNION WAY DAVIDSON, NC 28036
DATE: JULY 1, 2014
SCALE: 1" = 40'
FALLSTOWN TOWNSHIP
IREDELL COUNTY, NC

SEAL: