Call Sanitarian Between
8 a.m. and 9 a.m.
664-5281 / 878-5305

№ 16965

PROPERTY DESCRIPTION

APPLICATION FOR- (Not a Permit) (✓) Improvements Permit ( ) Zoning Permit ( ) Special Use ( ) Subdivision Approval ( ) Other

Proposed Use: To Install A Second Manufactured on Property

Location: Buffalo Rd on to Across Neiman Rd

TAX MAP NO. Buffalo Creek Rd Right Side

Tax Map No.	Township	Jurisdiction	Zoning
3550-95	Fallstown	Landett	R-A


Subdivision/Mobile Home Park	Lot No.	Lot Size	Flood Plain
		29 Ac	( ) yes ( ) no

Approx. Area to be disturbed	Engineering Firm	Contact	Phone	Street Address

REQUIRED INFORMATION FOR IMPROVEMENTS PERMIT - IREDELL COUNTY HEALTH DEPARTMENT

SKETCH MAP

On the lot to be built on or to be used, show the property lines and the actual dimensions of the lot, the size and shape of any and all buildings located or to be located on the lot showing the distances from lot lines. Show setback of main building on adjacent lot and their use.

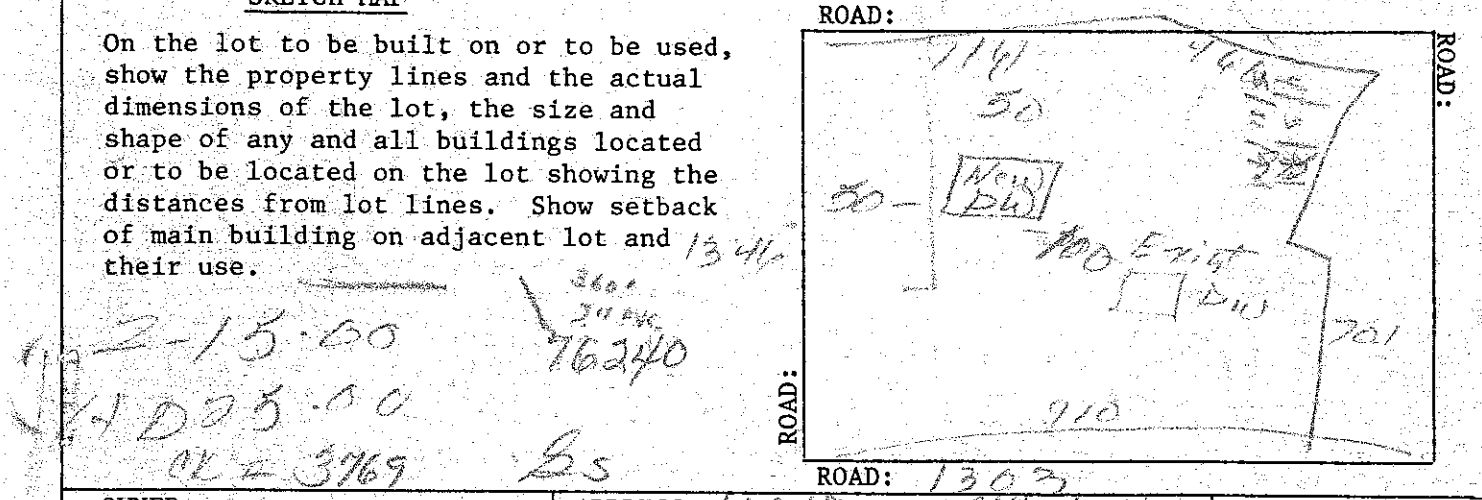

OWNER	ADDRESS	PHONE NO.
Lo. Bowser Guilford	10017 Lamplighter Way Charlotte, N.C. 28269	596 0223

I certify that all of the statements made in this application and any attached documents are true, complete and correct to the best of my knowledge and belief and are made in good faith. I understand that false information may be grounds for rejection of this application. Authorized Health Department and Inspection Department Representatives are granted right of entry to make evaluations or inspections and to release information upon public request.

Craig M. Rozemer — 9-7-93

Signature of Owner or Authorized Agent — Application Date

If permitted, the following minimum zoning requirements must be met, unless the Health Department requires more land area or other qualifications are indicated in the remarks.

Lot area 40,000 sq. ft. Front yard depth 35 ft. Corner yard depth 35 ft.

Lot width 150 ft. Side yard depth 50 ft. Rear yard depth 50 ft.

LAND USE INDICATED (is) (~~is not~~) PERMITTED IN THE ZONING DISTRICT.

REMARKS: Per S.A. 34

ZONING ADMINISTRATION DIVISION

Approved by — Date 9-7-93

WHITE: Original CANARY: Inspection Copy PINK: Health Dept. GOLD: Owner