J8186

4649162734

IREDELL COUNTY HEALTH DEPARTMENT

(SEPTIC TANK) IMPROVEMENTS PERMIT AND CERTIFICATE OF COMPLETION
(Ground Absorption Sewage Disposal System -- G. S. Chapter 130-Article 13C)

OWNER OR CONTRACTOR S&S Properties DATE July 6, '88 PERMIT NO. ______

PHONE: Business ______ Home ______

LOCATION 150 W TR 1303 N. TR Knotty Pine Lane (just before jct w/ 1300) near end on left S. R. No. ______

SUBDIVISION NAME S&S Properties LOT NO. 13 SECTION OR BLOCK NO. ______

D.W.

House ( ) Mobile Home (✓) Business ( ) Other ______

No. Bedrooms 3 No. Bathrooms 2

Garbage Disposal Unit Yes ( ) No (✓)

Auto. Dishwasher Yes (✓) No ( )

Auto. Wash. Machine Yes (✓) No ( )

Site ~~Suitable~~ P.S. Yes (✓) No ( )

Lot Area ~½ AC

Character & Porosity of Soil clay


Percolation Rate ~.3

Topography 4-8%

Depth to Water Table 4'+

Rock or other impervious formations none obs.

______ Basement with Plumbing ______ Basement without Plumbing ✓ No Basement

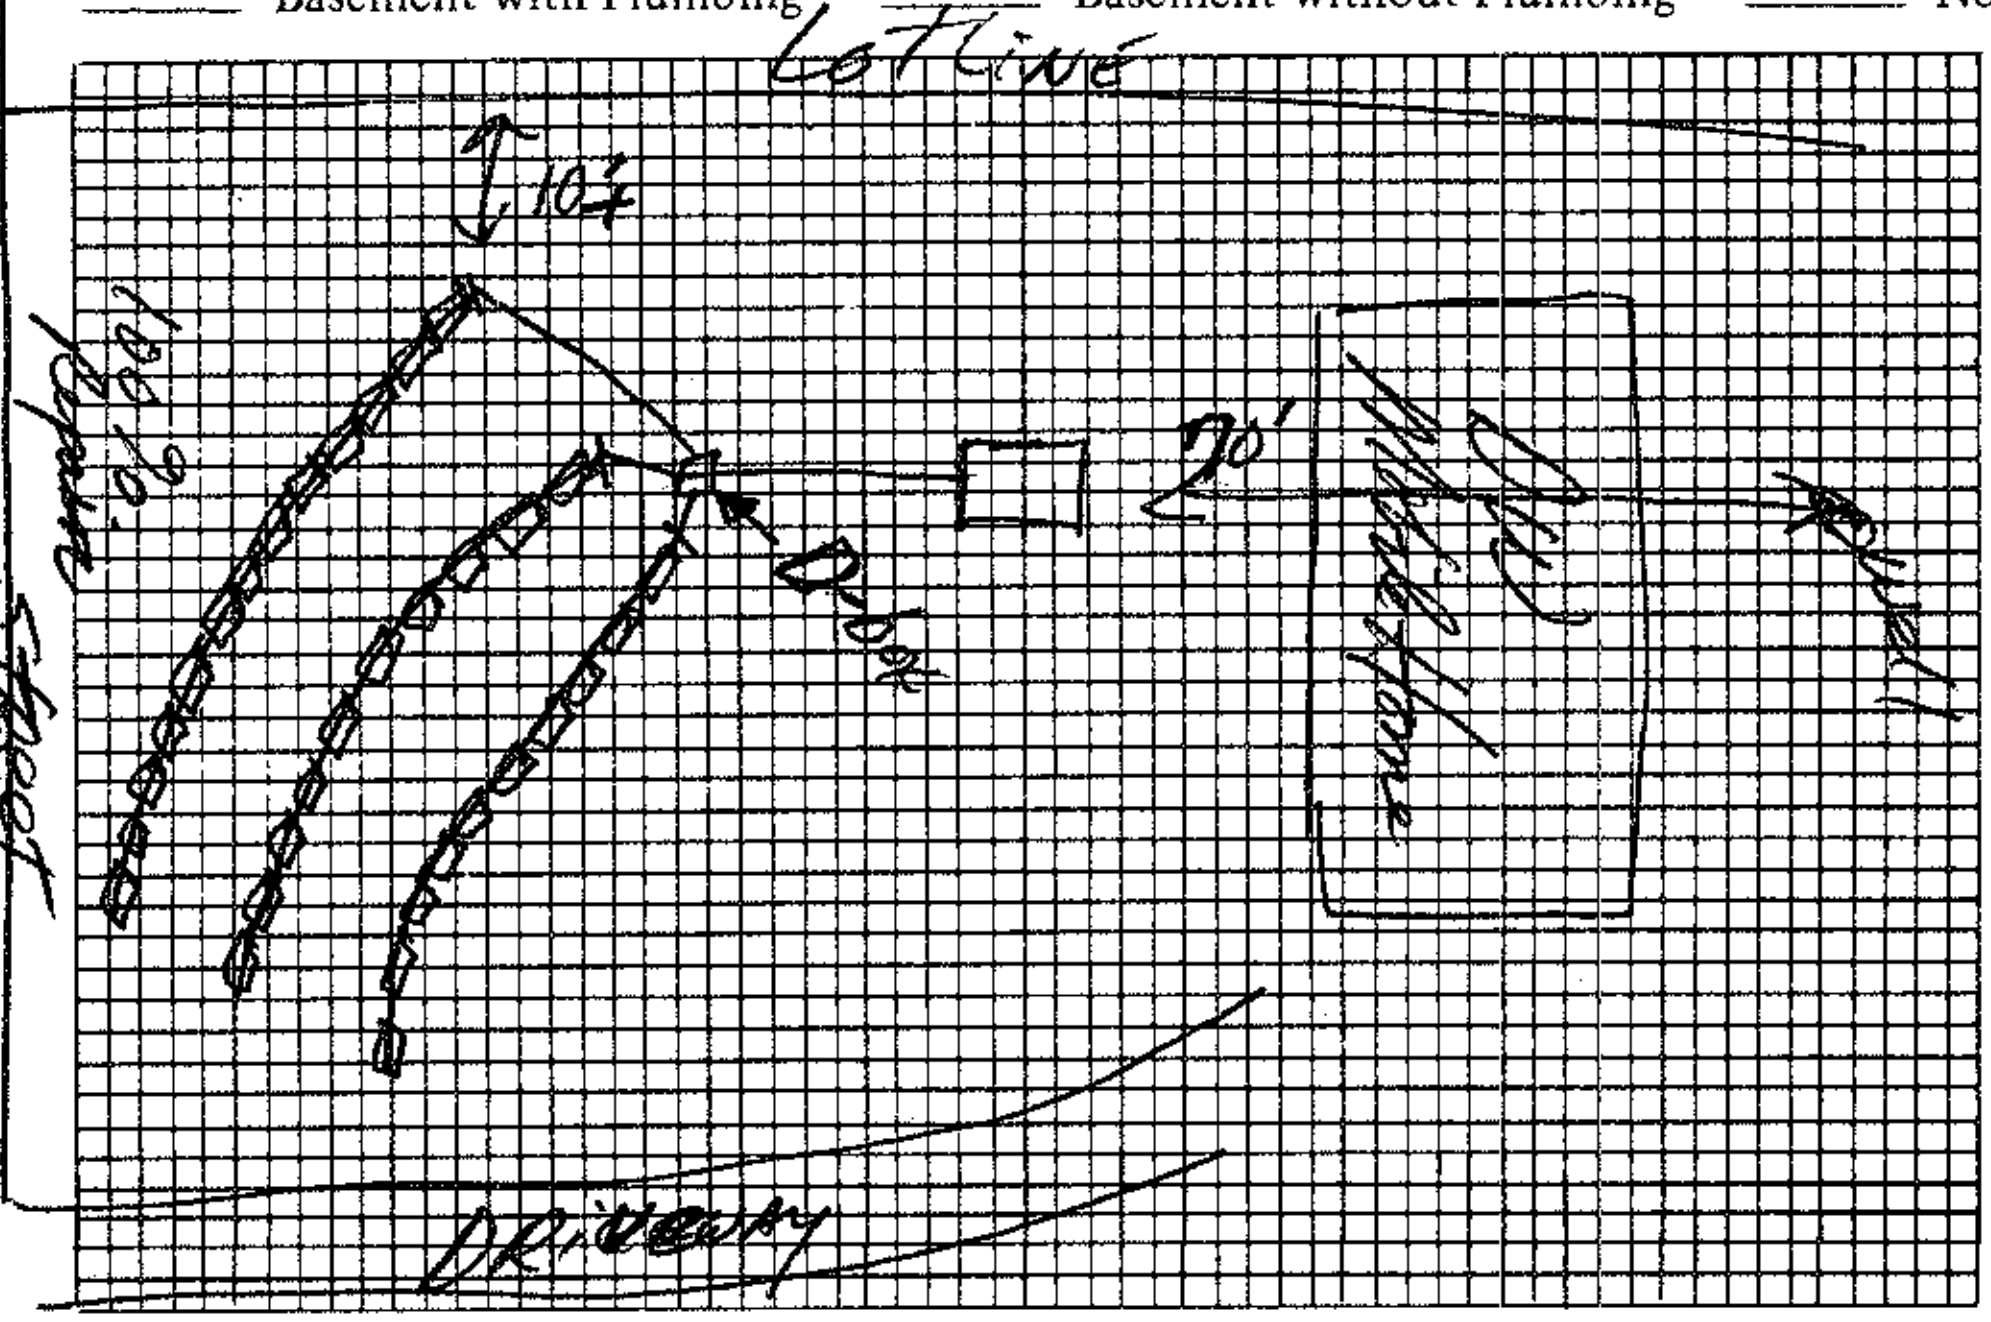

Plot of System

Size of Tank 1000 Gals.

Nitrification Field:

No. of Lines 3

Sq. Ft. ______ Linear Ft. 200' of

Depth of Stone in Lines 16" T&B

Water Supply: Individual (✓) Public ( )

Installed by Delbert Bostian

I understand and agree to install septic tank system as specified on this Improvements Permit.

Signed: ______

IMPROVEMENTS PERMIT BY DRH

COMMENTS: ______

CERTIFICATE OF COMPLETION BY D R Hinson, R.S. DATE 7-6-88

EXISTING SYSTEM CHECKED BY: ______ DATE ______

CONSTRUCTION MUST COMPLY WITH ALL OTHER APPLICABLE STATE AND LOCAL REGULATIONS.

Permit is VOID if any unauthorized changes are made in installation of system and/or if any false information is supplied in making Improvements Permit.

Health Dept. Copy: White Inspection Dept. Copy: Yellow Sanitarian's Copy: Pink Owner's Copy: Gold