4649176094

IREDELL COUNTY HEALTH DEPARTMENT

(SEPTIC TANK) IMPROVEMENTS PERMIT AND CERTIFICATE OF COMPLETION
(Ground Absorption Sewage Disposal System – G. S. Chapter 130-Article 13C)

OWNER OR CONTRACTOR Stephen Wooten DATE Aug. 15, '88 PERMIT NO. _____

PHONE: Business _____ Home _____

LOCATION PERTH N. TR FERN HILL ON R ~2 Blocks

S. R. No. _____

SUBDIVISION NAME _____ LOT NO. _____ SECTION OR BLOCK NO. _____

3F-10-A-8


House ( ) Mobile Home (✓) Business ( ) Other _____

No. Bedrooms 2 No. Bathrooms 2

Garbage Disposal Unit	Yes ( )	No (✗)	Character & Porosity of Soil	Clay
Auto. Dishwasher	Yes (✗)	No ( )	Percolation Rate	4
Auto. Wash. Machine	Yes (✗)	No ( )	Topography	60%
Site Suitable	Yes (✗)	No ( )	Depth to Water Table	4'+
			Rock or other impervious formations	None obs.

Lot Area _____

_____ Basement with Plumbing _____ Basement without Plumbing ✓ No Basement

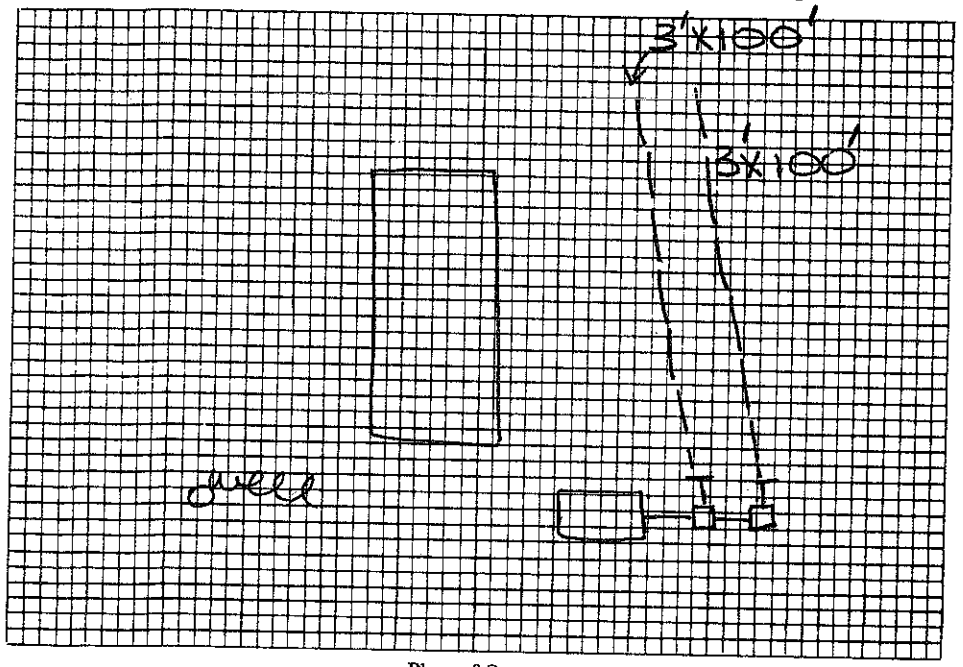

Plot of System

Size of Tank 1000 Gals.

Nitrification Field:
No. of Lines 2
Sq. Ft. 600 Linear Ft. 200
Depth of Stone in Lines 12"

Water Supply: Individual (✓)
Public ( )

Installed by Self.

I understand and agree to install septic tank system as specified on this Improvements Permit.

Signed: _____

IMPROVEMENTS PERMIT BY ACP

COMMENTS: _____

CERTIFICATE OF COMPLETION BY Andrew C. Owen DATE 8/15/88

EXISTING SYSTEM CHECKED BY: _____ DATE _____

CONSTRUCTION MUST COMPLY WITH ALL OTHER APPLICABLE STATE AND LOCAL REGULATIONS.

Permit is VOID if any unauthorized changes are made in installation of system and/or if any false information is supplied in making Improvements Permit.

Health Dept. Copy: White Inspection Dept. Copy: Yellow Sanitarian's Copy: Pink Owner's Copy: Gold

8386

IREDELL COUNTY HEALTH DEPARTMENT

(SEPTIC TANK) IMPROVEMENTS PERMIT AND CERTIFICATE OF COMPLETION
(Ground Absorption Sewage Disposal System -- G. S. Chapter 130-Article 13C)

OWNER OR CONTRACTOR Stephen Wooten DATE 8/3/88 PERMIT NO. ____

PHONE: Business ____ Home ____

LOCATION Perth Rd. N. TR on R approximately 2blocks.

S. R. No. Fern Hill

SUBDIVISION NAME ____ LOT NO. ____ SECTION OR BLOCK NO. ____

3F-10-A-8

House (✓) Mobile Home ( ) Business ( ) Other ____

No. Bedrooms 2 No. Bathrooms 2

Garbage Disposal Unit Yes ( ) No (✓)

Auto. Dishwasher Yes (✓) No ( )

Auto. Wash. Machine Yes (✓) No ( )

Site Suitable Yes (✓) No ( )

Lot Area ____

Character & Porosity of Soil clay


Percolation Rate .4

Topography 6%

Depth to Water Table 4'+

Rock or other impervious formations none observed

____ Basement with Plumbing ____ Basement without Plumbing X No Basement

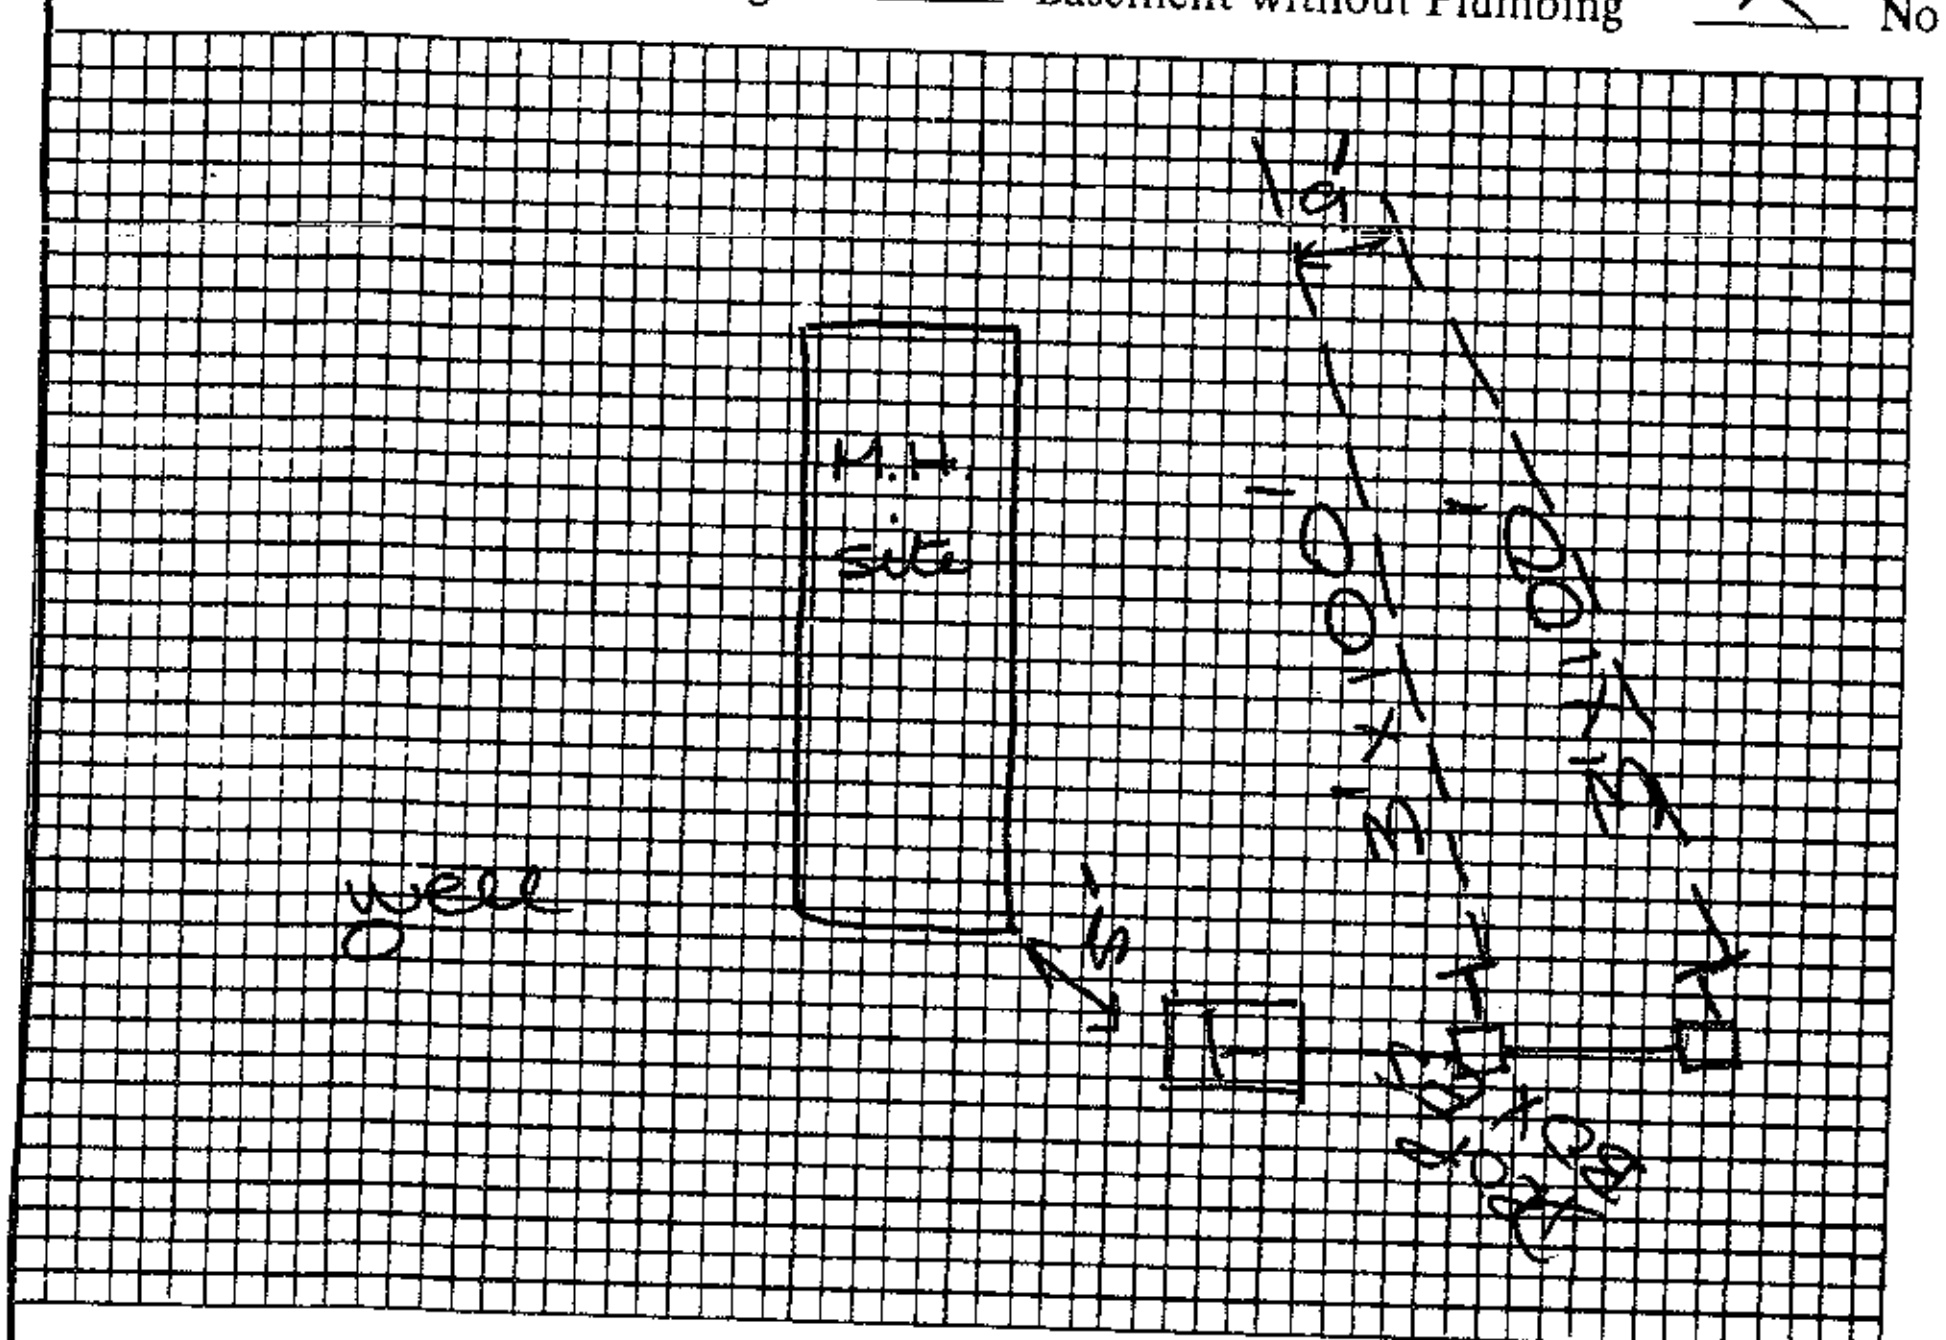

Plot of System

Size of Tank 1000 Gals.

Nitrification Field:

No. of Lines 2

Sq. Ft. 600 Linear Ft. 200

Depth of Stone in Lines 12"

Water Supply: Individual (✓)

Public ( )

Installed by ____

I understand and agree to install septic tank system as specified on this Improvements Permit.

Signed: Stephen V Wooten

IMPROVEMENTS PERMIT BY Andre C. Pierce

COMMENTS: 18" cover on lines. Stay on CONTOUR.

CERTIFICATE OF COMPLETION BY ____ DATE ____

EXISTING SYSTEM CHECKED BY: ____ DATE ____

CONSTRUCTION MUST COMPLY WITH ALL OTHER APPLICABLE STATE AND LOCAL REGULATIONS.

Permit is VOID if any unauthorized changes are made in installation of system and/or if any false information is supplied in making Improvements Permit.

Health Dept. Copy: White Inspection Dept. Copy: Yellow Sanitarian's Copy: Pink Owner's Copy: Gold