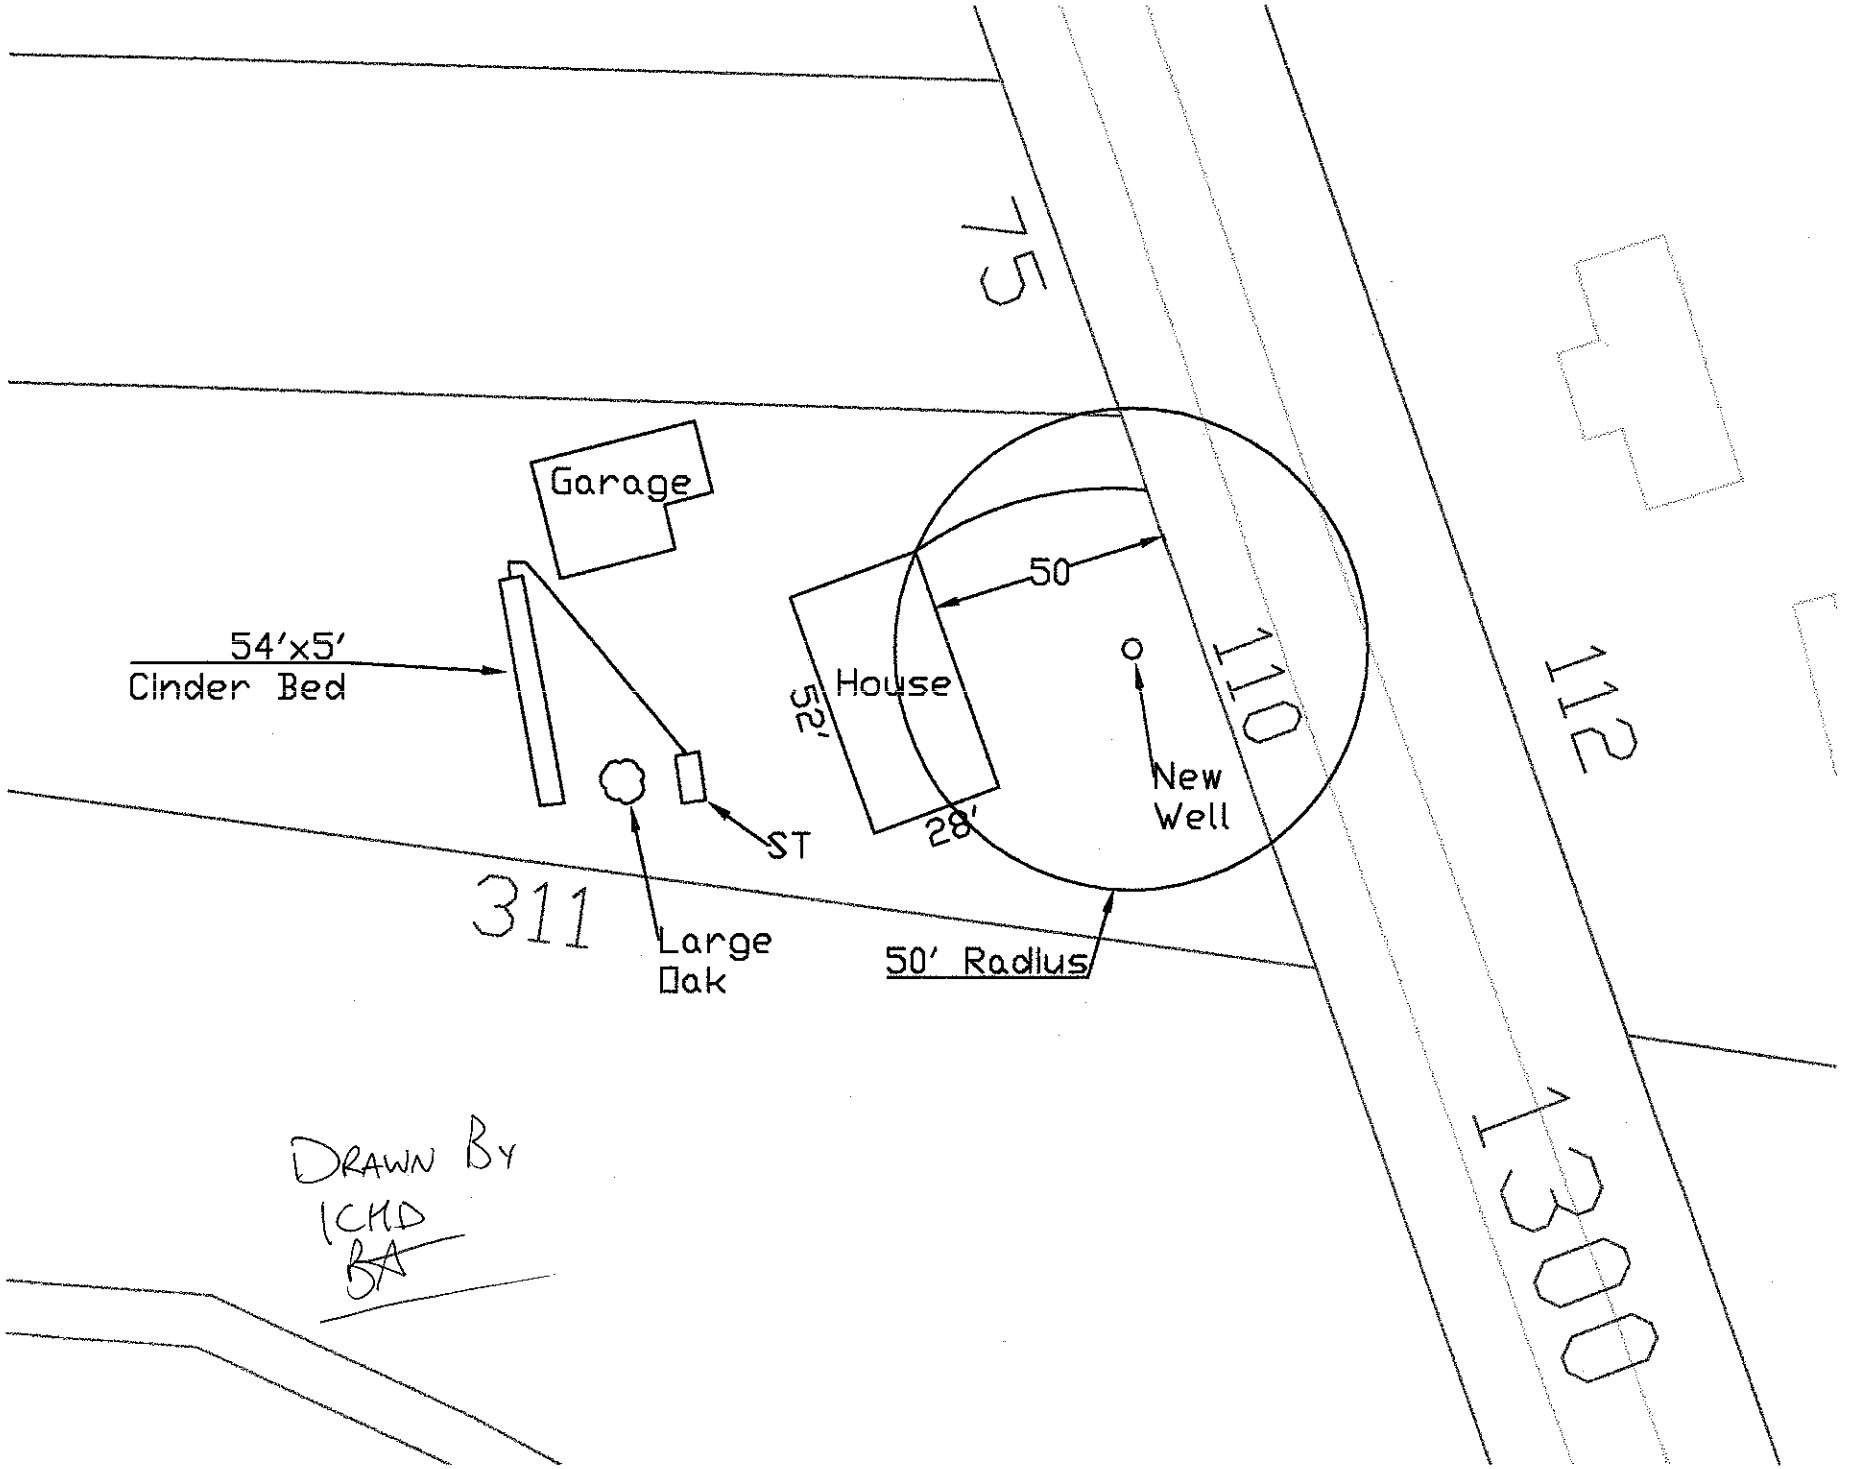

75
Garage
54'x5'
Cinder Bed
50
House
52'
28'
New
Well
110'
112
ST
311
Large
Oak
50' Radius
1300
DRAWN BY
ICHD
BA