DIVISION OF ENVIRONMENTAL HEALTH
ON-SITE WASTEWATER SECTION

PROPERTY ID #: _____
COUNTY: _____

SOIL/SITE EVALUATION
for ON-SITE WASTEWATER SYSTEM

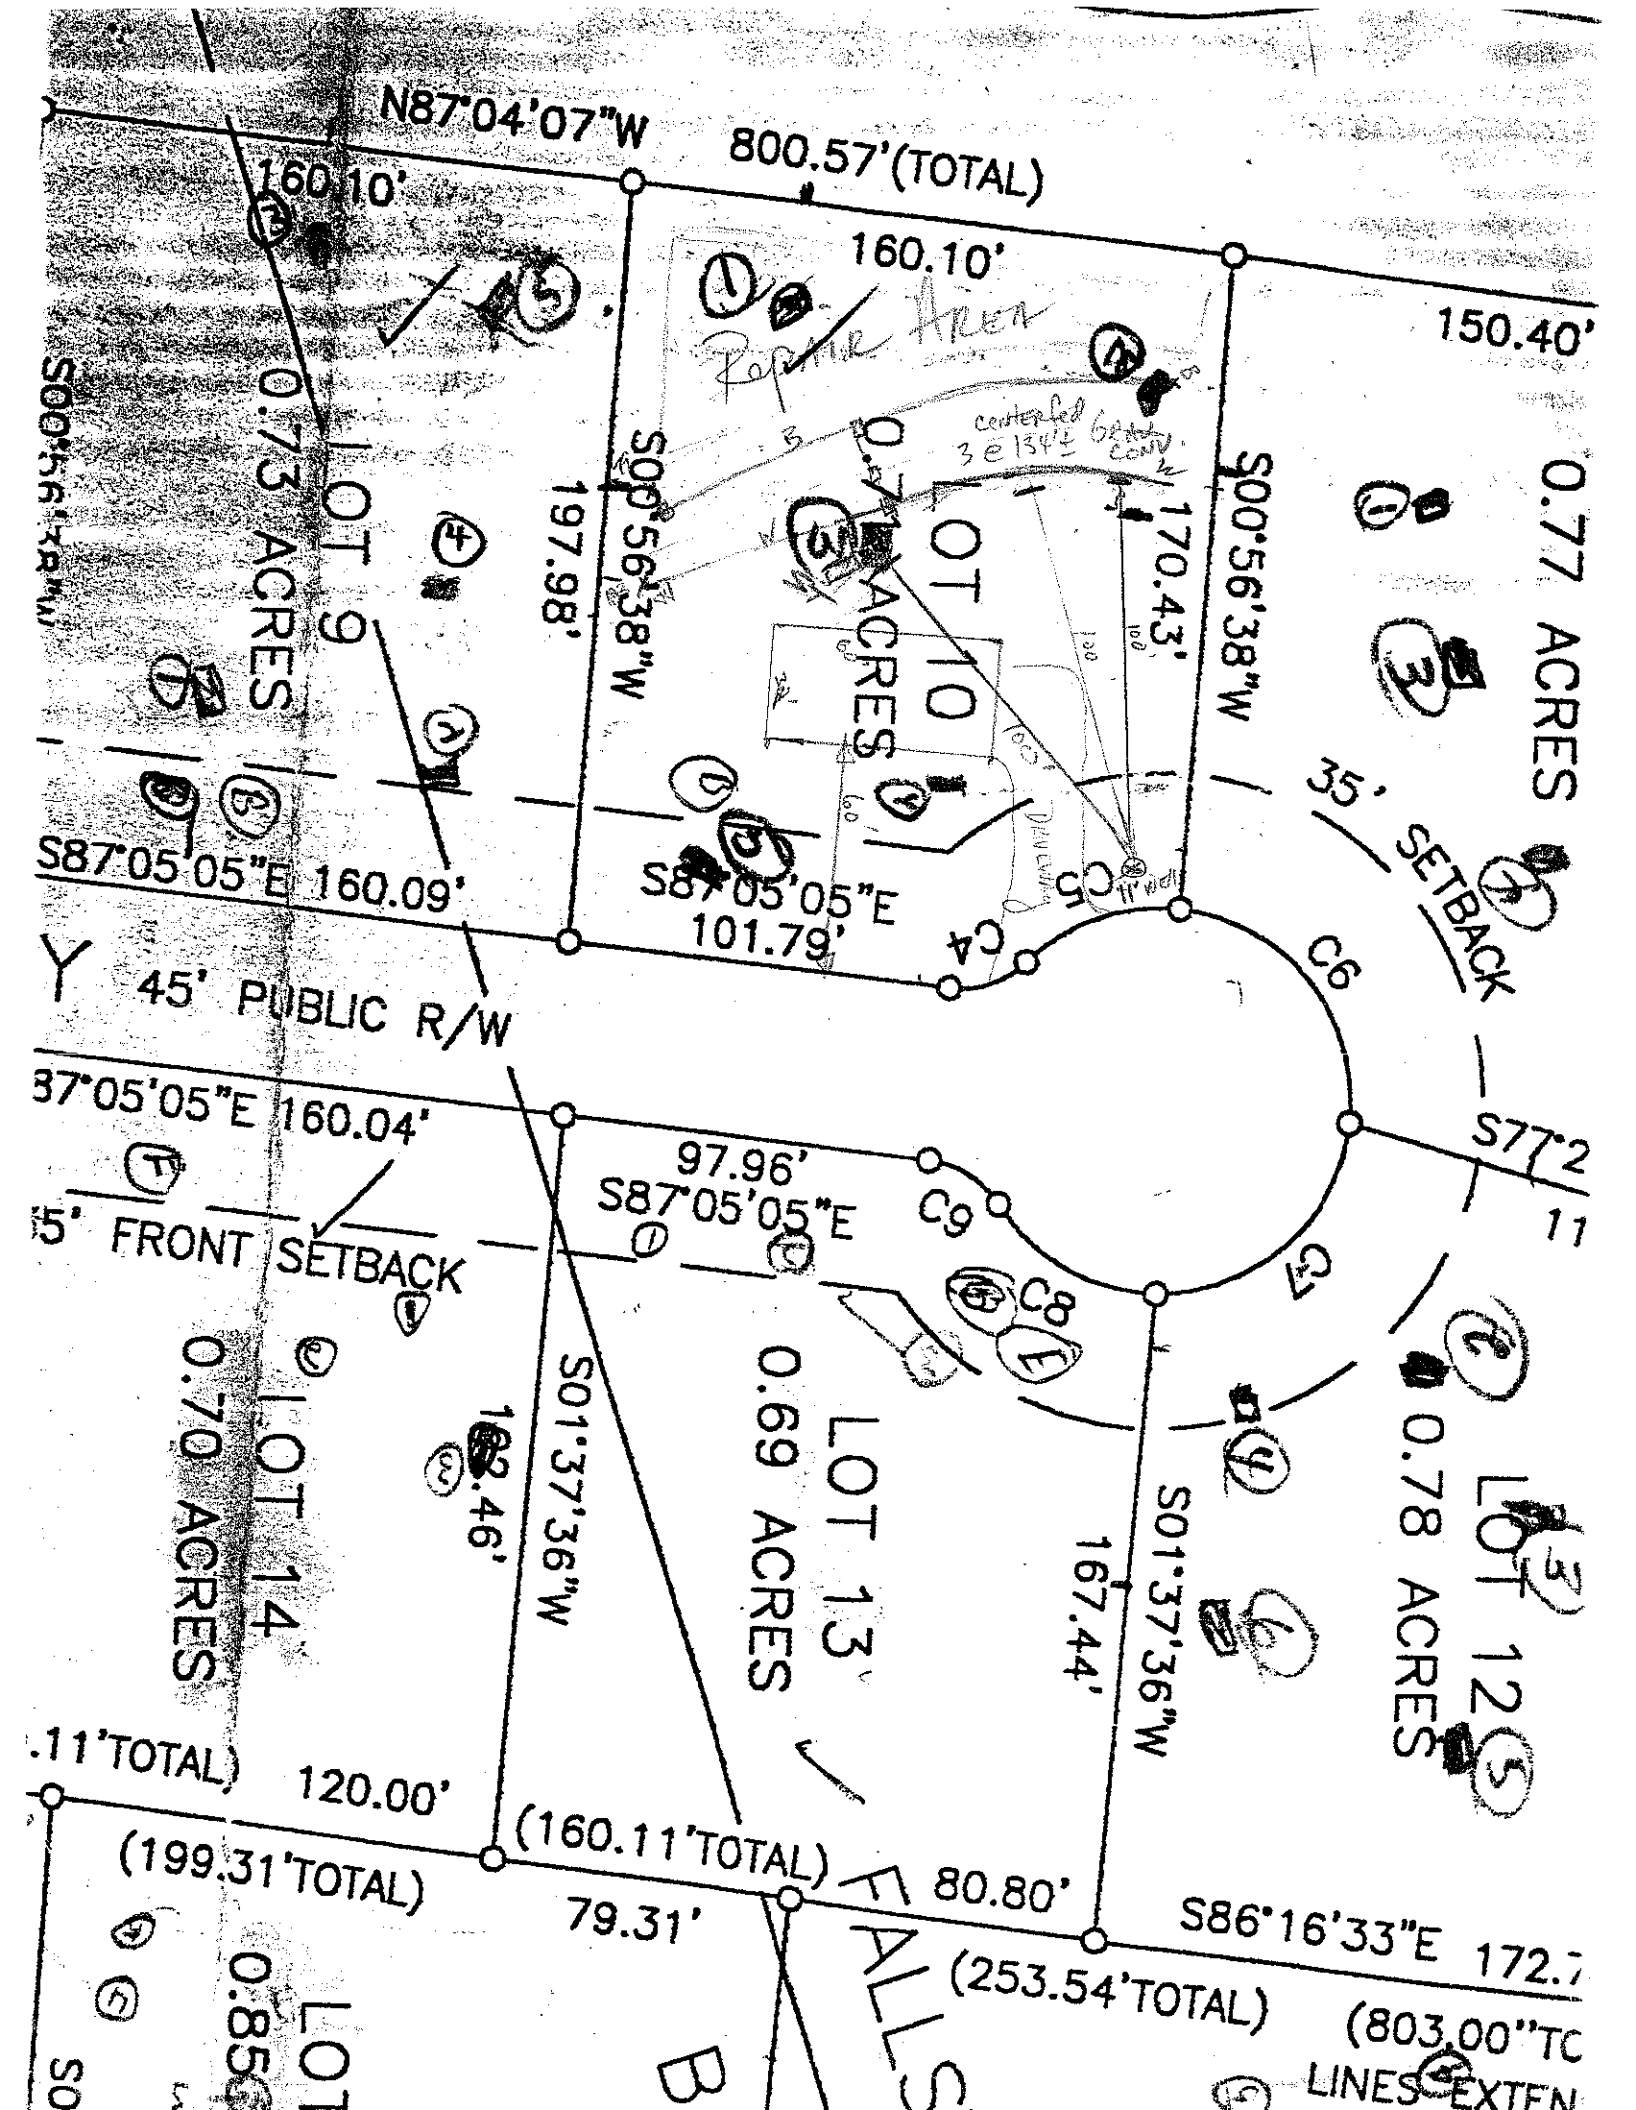
OWNER: _____ APPLICATION DATE _____
ADDRESS: _____ DATE EVALUATED: 4-19-02
PROPOSED FACILITY: _____ PROPOSED DESIGN FLOW (.1949): _____ PROPERTY SIZE: _____
LOCATION OF SITE: Lot 10 Magic Forest PROPERTY RECORDED: _____
WATER SUPPLY: ☐ Private ☐ Public ☐ Well ☐ Spring ☐ Other _____
EVALUATION METHOD: ☐ Auger Boring ☐ Pit ☐ Cut #5 0-6 gr sl sbk fr ssp
TYPE OF WASTEWATER: ☐ Sewage ☐ Industrial Process ☐ Mixed 6-36 SaBk rcl fr sp .3
36-72 mSaBk rcl fr ssp

PROFILE #	.1940 LANDSCAPE POSITION/ SLOPE %	HORIZON DEPTH (IN.)	SOIL MORPHOLOGY (.1941) STRUCTURE/ TEXTURE	SOIL MORPHOLOGY (.1941) CONSISTENCE/ MINERALOGY	OTHER PROFILE FACTORS .1942 SOIL WETNESS/ COLOR	.1943 SOIL DEPTH	.1956 SAPRO CLASS	.1944 RESTR HORIZ	PROFILE CLASS & LTAR
1		0-10	gr sk sbk lm sl	fr ssp					
		10-74	SaBk rcl cl	fr-fi sp	SAP				.3
2		0-27	sl pbrc	fr sp					
		27-72	Mshred	fr ssp					.3
3		0-6	vfSaM BSbl	fr SSSP					
		6-55	SaM Rcl	fi SP					PS
		55-74	MSaM Rcl	fr SSSP					.3
4		0-9	BSbl fm	fr SSSP					
		9-64	RHyCl mSaM	fi SSP					PS
									.3

DESCRIPTION	INITIAL SYSTEM	REPAIR SYSTEM
Available Space (.1945)		
System Type(s)		
Site LTAR		

OTHER FACTORS (.1946): _____
SITE CLASSIFICATION (.1948): _____
EVALUATED BY: _____
OTHER(S) PRESENT: _____

COMMENTS: _____


N87°04'07"W
800.57'(TOTAL)
160.10'
160.10'
150.40'
0.77 ACRES
S00°56'38"W
197.98'
LOT 9
0.73 ACRES
LOT 10
0.71 ACRES
S00°56'38"W
170.43'
35' SETBACK
S87°05'05"E 160.09'
S87°05'05"E
101.79'
C4
C5
C6
45' PUBLIC R/W
87°05'05"E 160.04'
97.96'
S87°05'05"E
C9
C8
C7
5' FRONT SETBACK
S01°37'36"W
162.46'
LOT 14
0.70 ACRES
LOT 13
0.69 ACRES
167.44'
S01°37'36"W
LOT 12
0.78 ACRES
.11'TOTAL)
120.00'
(160.11'TOTAL)
(199.31'TOTAL)
79.31'
80.80'
S86°16'33"E
(253.54'TOTAL)
(803.00"TC
LINES EXTEN
0.85
LOT