DEPARTMENT OF ENVIRONMENT AND NATURAL RESOURCES
DIVISION OF ENVIRONMENTAL HEALTH
ON-SITE WASTEWATER SECTION

Sheet ____ *of* ____
PROPERTY ID #: _____
COUNTY: _____

SOIL/SITE EVALUATION
for ON-SITE WASTEWATER SYSTEM

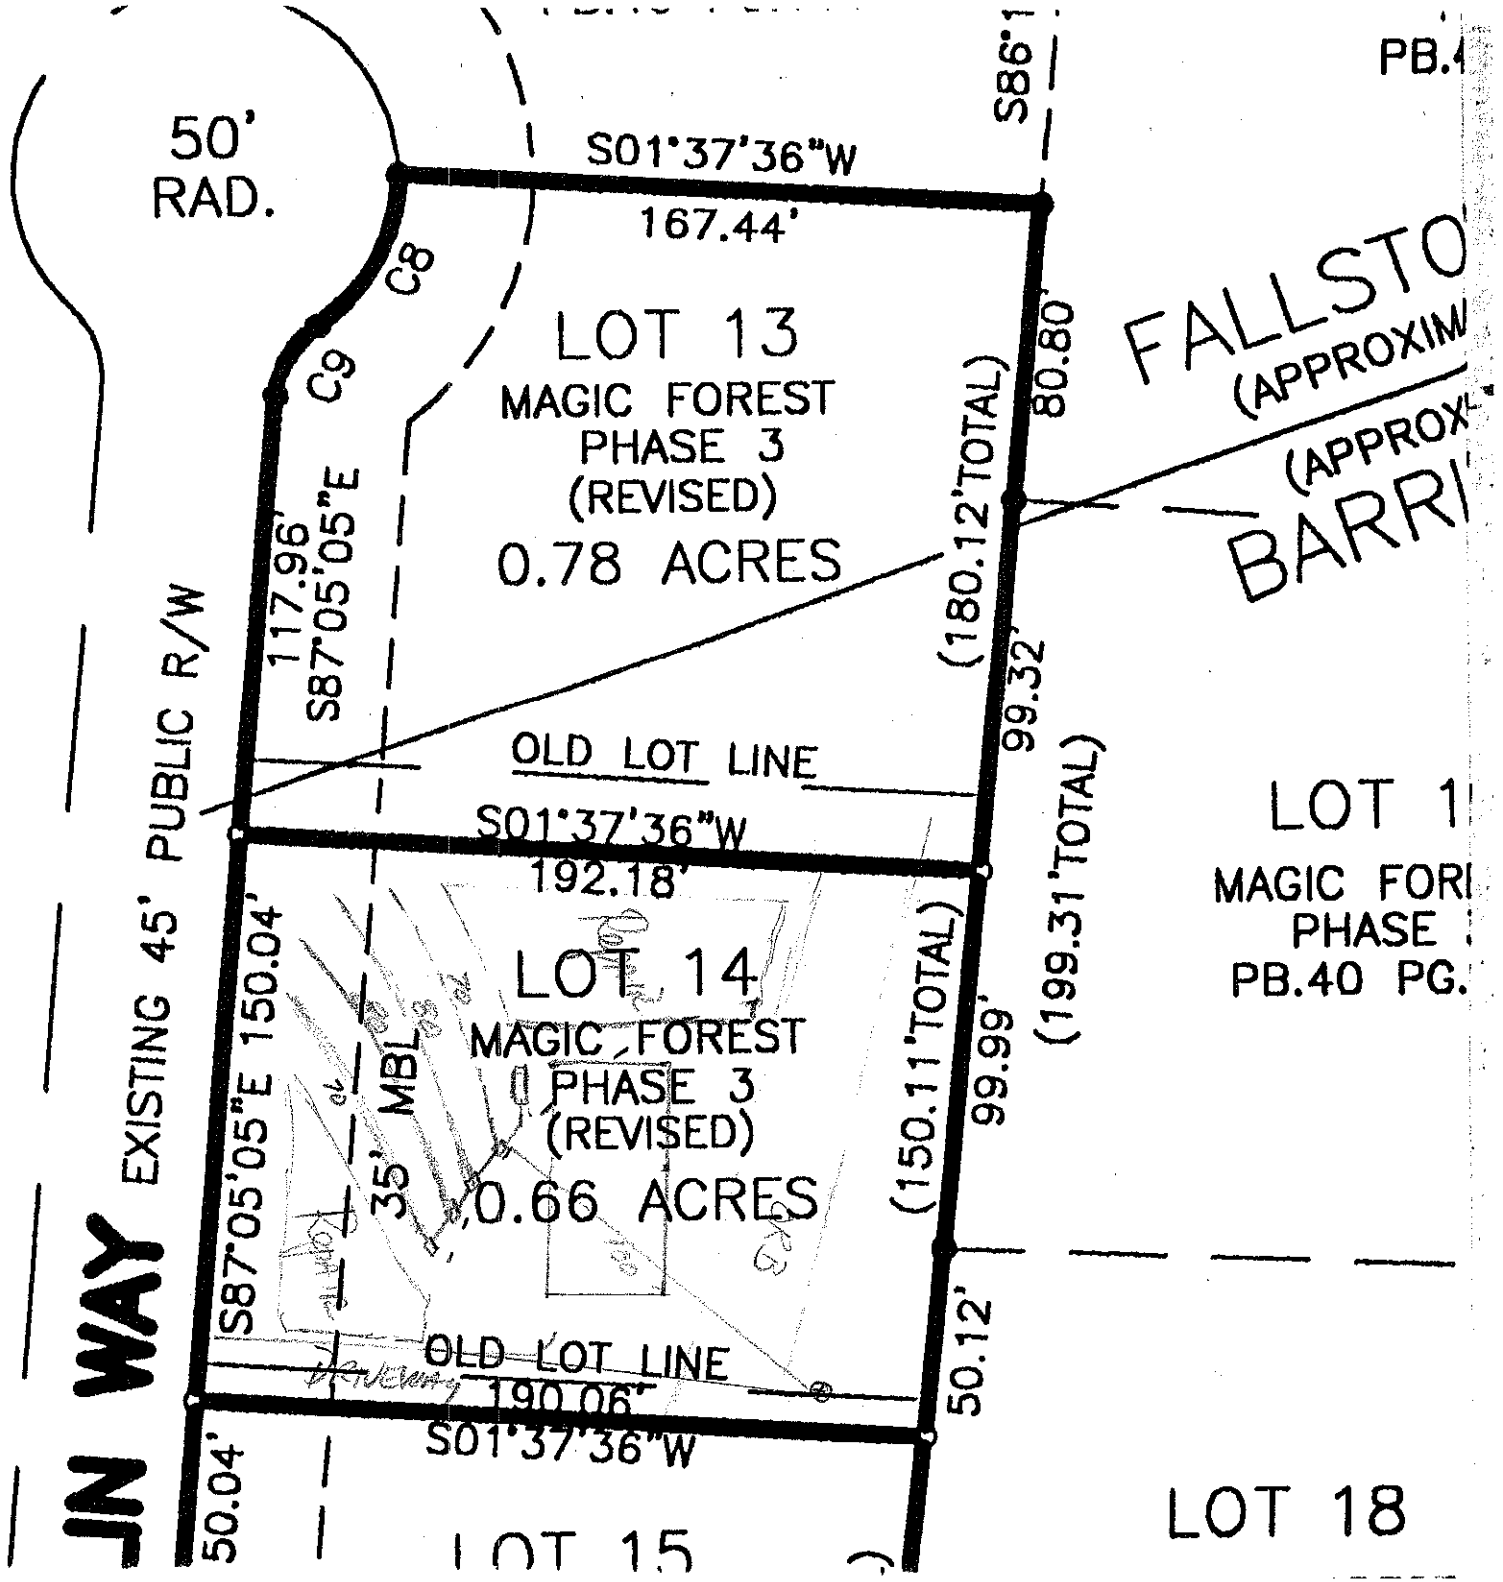
OWNER: _____ APPLICATION DATE _____
ADDRESS: _____ DATE EVALUATED: _____
PROPOSED FACILITY: _____ PROPOSED DESIGN FLOW (.1949): _____ PROPERTY SIZE: _____
LOCATION OF SITE: Lot 14 Majic Forest PROPERTY RECORDED: _____
WATER SUPPLY: ☐ Private ☐ Public ☐ Well ☐ Spring ☐ Other _____
EVALUATION METHOD: ☐ Auger Boring ☐ Pit ☐ Cut
TYPE OF WASTEWATER: ☐ Sewage ☐ Industrial Process ☐ Mixed

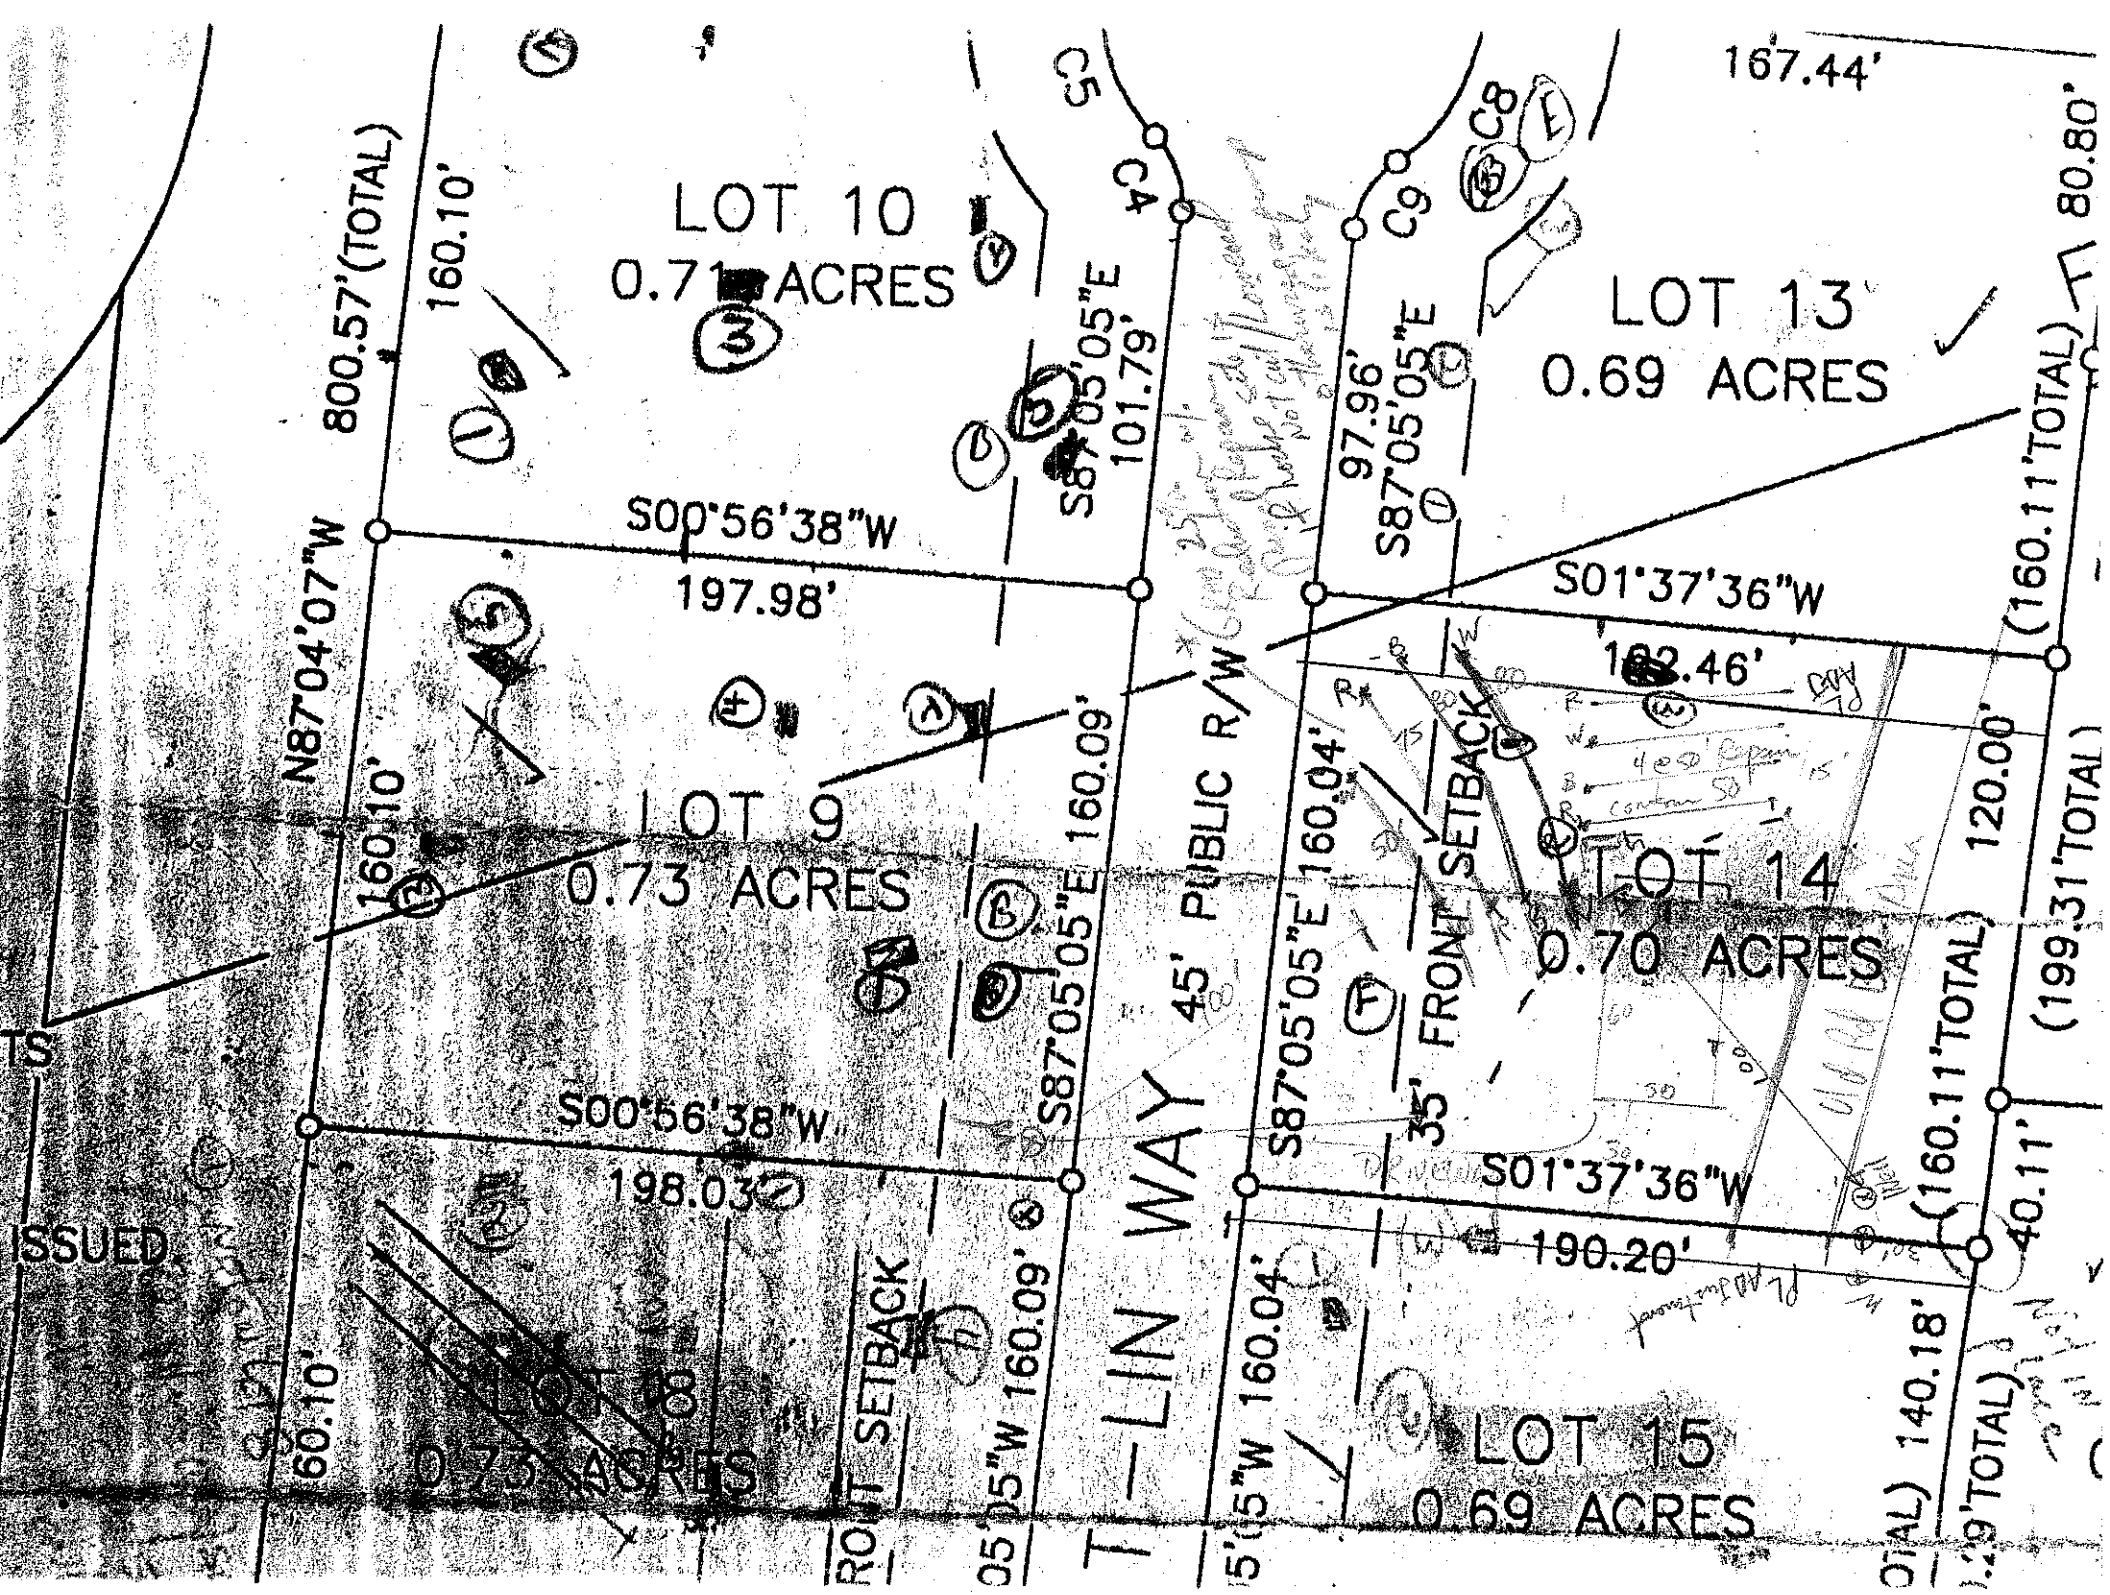
PROFILE #	.1940 LAND-SCAPE POSITION/ SLOPE %	HORI-ZON DEPTH (IN.)	SOIL MORPHOLOGY (.1941) .1941 STRUCTURE/ TEXTURE	SOIL MORPHOLOGY (.1941) .1941 CONSISTENCE/ MINERALOGY	OTHER PROFILE FACTORS .1942 SOIL WETNESS/ COLOR	OTHER PROFILE FACTORS .1943 SOIL DEPTH	OTHER PROFILE FACTORS .1956 SAPRO CLASS	OTHER PROFILE FACTORS .1944 RESTR HORIZ	PROFILE CLASS & LTAR
1		0-6	BSCL GR	FRI SS SP					PS .3
		6-24	RCL SBK	FI/FRI SSSO					
		24-50	RCL MESBK	RCL SSSP					
2		0-4	BSCL GR	FRI SS SP					PS .3
		4-27	RCL SBK	FI FRI SSSP					
		27-52	RCL MESBK	FRI SSSP					
3		0-4	BSCL GR	FRI SS SP					PS .3
		4-20	RCL SBK	FI FRI SSSO					
		20-52	RCL MESBK	FRI SSSP					
4									

DESCRIPTION	INITIAL SYSTEM	REPAIR SYSTEM
Available Space (.1945)		
System Type(s)		
Site LTAR		

OTHER FACTORS (.1946): _____
SITE CLASSIFICATION (.1948): _____
EVALUATED BY: _____
OTHER(S) PRESENT: _____

COMMENTS: _____


50'
RAD.
S01°37'36"W
167.44'
C8
C9
LOT 13
MAGIC FOREST
PHASE 3
(REVISED)
0.78 ACRES
117.96'
S87°05'05"E
80.80'
(180.12'TOTAL)
99.32'
(199.31'TOTAL)
OLD LOT LINE
S01°37'36"W
192.18'
LOT 14
MAGIC FOREST
PHASE 3
(REVISED)
0.66 ACRES
S87°05'05"E 150.04'
35' MBL
(150.11'TOTAL)
99.99'
50.12'
OLD LOT LINE
190.06'
S01°37'36"W
50.04'
EXISTING 45' PUBLIC R/W
JN WAY
LOT 15
LOT 18
FALLSTO
(APPROXIM
(APPROX
BARRI
LOT 1
MAGIC FORI
PHASE
PB.40 PG.
S86°1
PB.


LOT 10
0.71 ACRES
LOT 9
0.73 ACRES
LOT 13
0.69 ACRES
LOT 14
0.70 ACRES
LOT 15
0.69 ACRES
T-LIN WAY
45' PUBLIC R/W
35' FRONT SETBACK
800.57'(TOTAL)
160.10'
N87°04'07"W
160.10'
S00°56'38"W
197.98'
S87°05'05"E
101.79'
97.96'
S87°05'05"E
S01°37'36"W
182.46'
(160.11'TOTAL)
80.80'
167.44'
S87°05'05"E 160.04'
160.09'
S87°05'05"E
S00°56'38"W
198.03'
S01°37'36"W
190.20'
120.00'
(160.11'TOTAL)
40.11'
(199.31'TOTAL)
140.18'
60.10'
0.73 ACRES
ISSUED.