464966 6809 3130

IREDELL COUNTY HEALTH DEPARTMENT

STATESVILLE 704-878-5305 MOORESVILLE 704-664-5281

IMPROVEMENT PERMIT / AUTHORIZATION TO CONSTRUCT / OPERATION PERMIT / EXISTING SYSTEM INSPECTION

PERMIT # 1560116 PIN # 4649-66-6877 DATE 4-27-09

OWNER or APPLICANT JOHN CRAVER / FREEDOM HOMES PHONE: Business 704-534-4700 Home:

OWNER or APPLICANT ADDRESS 130 LAZY LN MOORESVILLE NC 28117

LOCATION / DIRECTIONS FLOWER HOUSE, RANKINHILL, HAZEL, CENT

SUBDIVISION WESTWINDS BLOCK / SECTION 2 LOT # 47+48

Septic Tank 1000 Gallons: STB 760 Date 2-6-09 ☒ New System ☐ Repair ☐ Expansion Sys

Pump Tank 1000 Gallons: PT 560 Date 3-30-09 System Description:

Pump Make GOULDS Model WE0311M Serial # 1/3 HP Repair System Description:

Nitrification Field No Fields 1 No Lines 4 Linear Feet 300' Maintenance Agreement Required ☐ YES


Trench Width 36" Max. Trench Bottom Depth 12" Gravel Depth — ☐ GRAVITY ☒ PRESS

	Date	Initials
Drain Lines Checked	6-29	BA
Tanks Checked	6-29	BA
Pressure Manifold or Valve Box Checked	6-30	BA
Pressure Head Set	6-30	BA
Electrical Checked	7-16	BA
Floats Set	6-30	BA
Alarm Checked	7-16	BA
Maintenance Contract Y (N)		

Comments / Conditions

Comments / Cond

INITIAL SITE SKETCH

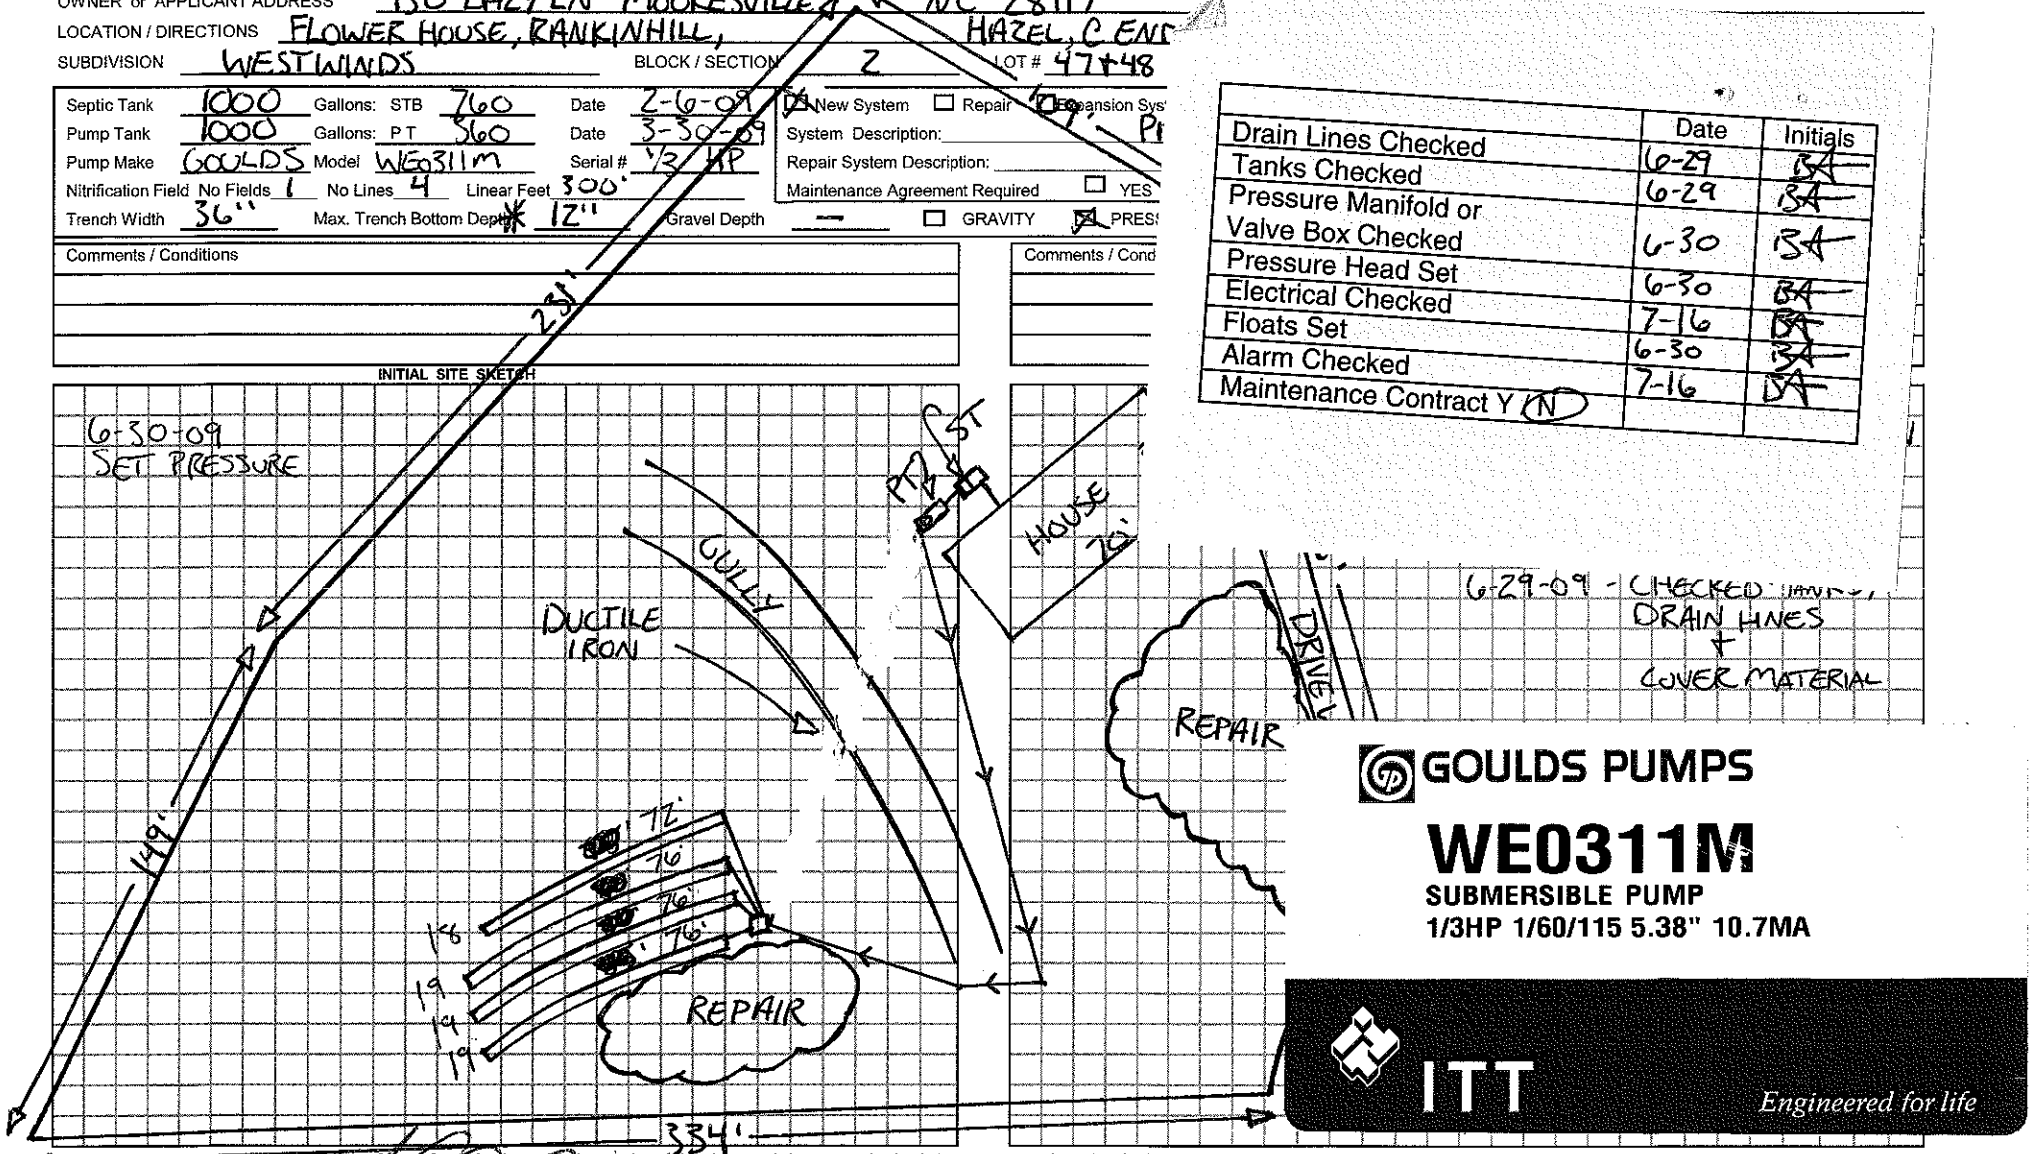

GOULDS PUMPS

WE0311M

SUBMERSIBLE PUMP

1/3HP 1/60/115 5.38" 10.7MA

ITT Engineered for life

Permit can be suspended or revoked if any false information is supplied toward securing the permit / any unauthorized changes are made to the site / any unauthorized changes are made in the installation of the system.

☐ IMPROVEMENT PERMIT w / plat valid without expiration. ☒ IMPROVEMENT PERMIT w / site plan valid for 60 mos. ☒ AUTHORIZATION TO CONSTRUCT valid for period equal to IMPROVEMENT PERMIT-not to exceed 60 mo.

Owner / Applicant Signature: Date 4/28/09

Improvement Permit by: B-A-Ellis Date 4-27-09

Authorization to Construct by: W. Wade Sparks R.S. Date 6/25/09

Installed by: A-1

Operation Permit by: B-A-Ellis Date: 7-21-09

Existing System Inspected by: Date:

YOU SHOULD CONTACT A LOCATOR SERVICE PRIOR TO ANY EXCAVATION.

WHITE COPY Environmental Health YELLOW COPY (Final) Owner / Applicant PINK COPY (Initial) Owner / Applicant