
Acknowledgement Of
Plans Submittal ONLY!
Date 11/1/05
Date 11/3/05

68' x 27.6'

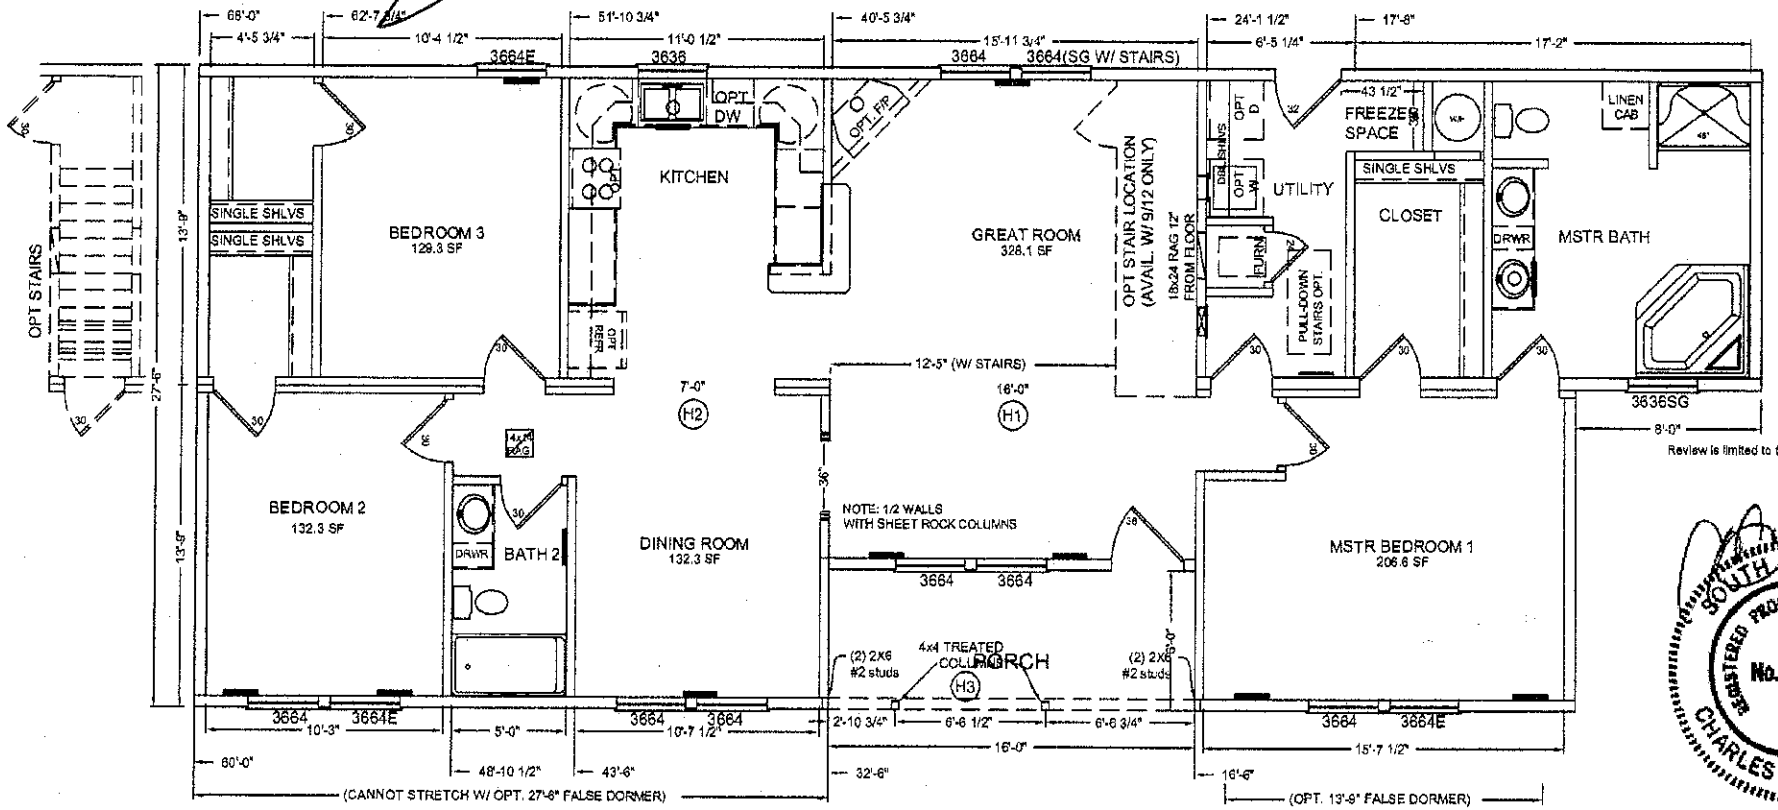

Review is limited to factory built elements only.

SOUTH CAROLINA REGISTERED PROFESSIONAL ENGINEER No. 13650 CHARLES E. C. FULTZ

BEAM SPECS.:
(H1) 7/12 - (1) 1.5x9.25" 1.8E LVL EA. SIDE w/ (3) 2x4 STUDS EA. END
9/12 - (4) 1.5x9.25 1.8E LVL EA. SIDE w/ (2) 2x4 STUDS EA. END
((2) 1.5x9.25" 1.8E LVL W/ STAIRS)
(H2) 7/12 - (1) 2x8 #2 SYP EA. SIDE w/ (2) 2x4 STUDS EA. END
9/12 - (1) 2x10 #2 SYP EA. SIDE w/ (2) 2x4 STUDS EA. END
(H3) 7/12 - (3) 2x10 #2 SPF
9/12 - (3) 2x10 #2 SPF
COLUMNS SECURED AT TOP AND BOTTOM W/ (3) 3/8x7" TOE LAGS.

TOTAL SQUARE FOOTAGE
AREA=1760.0sf

APPROVED BY
NTA INC. 06/13/05
Approval of this document does not authorize or approve any deviation or deviations from the requirements of applicable State Laws.
Kristen Cumberland

NOTE!
BEAM IN CEILING OF GREAT ROOM WILL BE RAISED INTO ATTIC SPACE WITH 7/12 ROOF PITCH.

6/9/2005

9

REVISED: 03-AUG-04 BY: MGW
(H:\BUILDER'S CHOICE \\BC-809\)

MODULAR	BC-809	
DWG. TITLE: FLOORPLAN		
MODEL SIZE: 68'-0" x 27'-6"	DATE: JULY 16 04	DS

MANIS CUSTOM BUILDERS, INC.
16620 Airbase Road
Maxton, N.C. 28364
(910) 844-1105