DIVISION OF ENVIRONMENTAL HEALTH
ON-SITE WASTEWATER SECTION

PROPERTY ID #: _____
COUNTY: _____

SOIL/SITE EVALUATION
for ON-SITE WASTEWATER SYSTEM

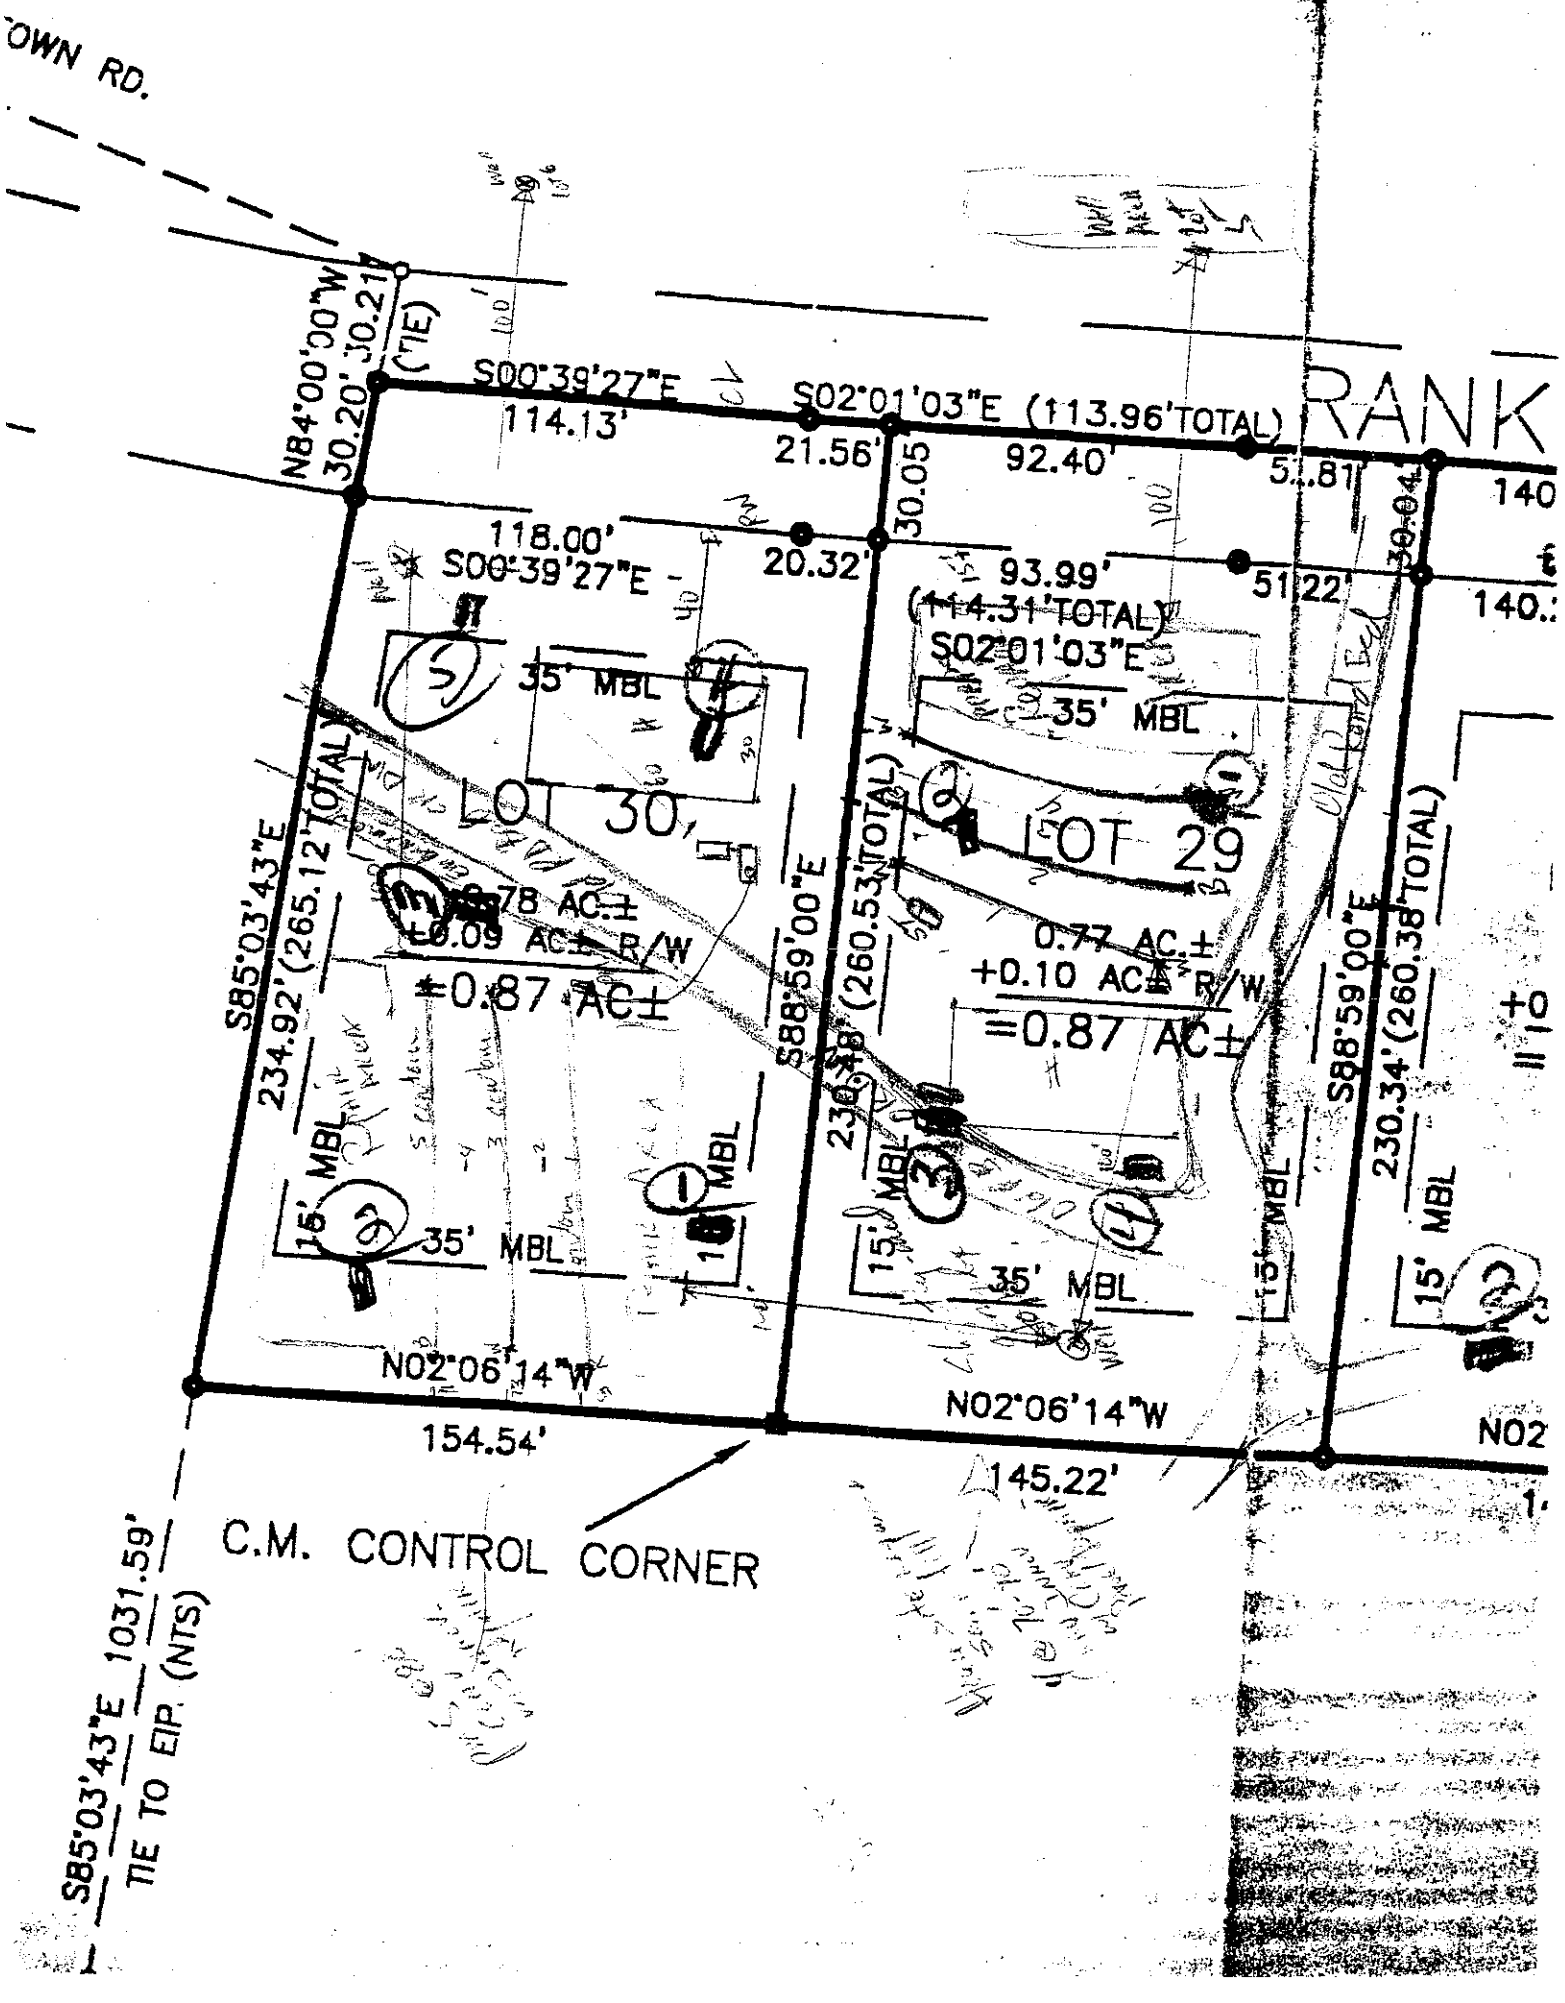
OWNER: _____ APPLICATION DATE _____
ADDRESS: _____
PROPOSED FACILITY: _____ PROPOSED DESIGN FLOW (.1949): _____ DATE EVALUATED: 4-17-02
LOCATION OF SITE: Lot 29 Magic Forest PROPERTY SIZE: _____
WATER SUPPLY: ☐ Private ☐ Public ☐ Well ☐ Spring ☐ Other _____ PROPERTY RECORDED: _____
EVALUATION METHOD: ☐ Auger Boring ☐ Pit ☐ Cut
TYPE OF WASTEWATER: ☐ Sewage ☐ Industrial Process ☐ Mixed

PROFILE #	.1940 LANDSCAPE POSITION/ SLOPE %	HORIZON DEPTH (IN.)	SOIL MORPHOLOGY (.1941) .1941 STRUCTURE/ TEXTURE	.1941 CONSISTENCE/ MINERALOGY	OTHER PROFILE FACTORS .1942 SOIL WETNESS/ COLOR	.1943 SOIL DEPTH	.1956 SAPRO CLASS	.1944 RESTR HORIZ	PROFILE CLASS & LTAR
1		0-3	Sp brsl sl						
		3-29	SAB rc	fi sp fi vm sbp					.3
		29-70	wk med mod LSAP	fr SSSP					
2		0-3	sp brsl sl/scl						
		3-20	SAB rc	fi SP					
		20-36	wk f sbk rc sl	fr SSSP common vf sbp					.3
		36-60	LSAP	fr SSSP					
3		0-12	SAB rcl	fr SSSP fi vm sbp					
		12-60	mod med wk RY LSAP	fr SSSP					.3
4		0-12	SAB pcl/cl	fi SP-SSSP SAP					
		12-35	mf SAB rcl	fr SSSP few-common vf sbp					.3
		35-63	LSAP	fr SSSP					

DESCRIPTION	INITIAL SYSTEM	REPAIR SYSTEM
Available Space (.1945)		
System Type(s)		
Site LTAR		

OTHER FACTORS (.1946): _____
SITE CLASSIFICATION (.1948): _____
EVALUATED BY: _____
OTHER(S) PRESENT: _____

COMMENTS: _____


OWN RD.
N84°00'00"W
30.20' (30.21' TIE)
S00°39'27"E
114.13'
S02°01'03"E (113.96' TOTAL)
21.56'
92.40'
30.05
118.00'
S00°39'27"E
20.32'
93.99'
(114.31' TOTAL)
S02°01'03"E
35' MBL
LOT 30
LOT 29
S85°03'43"E
234.92' (265.12' TOTAL)
S88°59'00"E
(260.53' TOTAL)
0.78 AC.±
0.09 AC.± R/W
=0.87 AC±
0.77 AC.±
+0.10 AC.± R/W
=0.87 AC±
15' MBL
35' MBL
N02°06'14"W
154.54'
145.22'
C.M. CONTROL CORNER
S85°03'43"E 1031.59'
TIE TO EIP. (NTS)