DIVISION OF ENVIRONMENTAL HEALTH
ON-SITE WASTEWATER SECTION

PROPERTY ID #: _____
COUNTY: _____

SOIL/SITE EVALUATION
for ON-SITE WASTEWATER SYSTEM

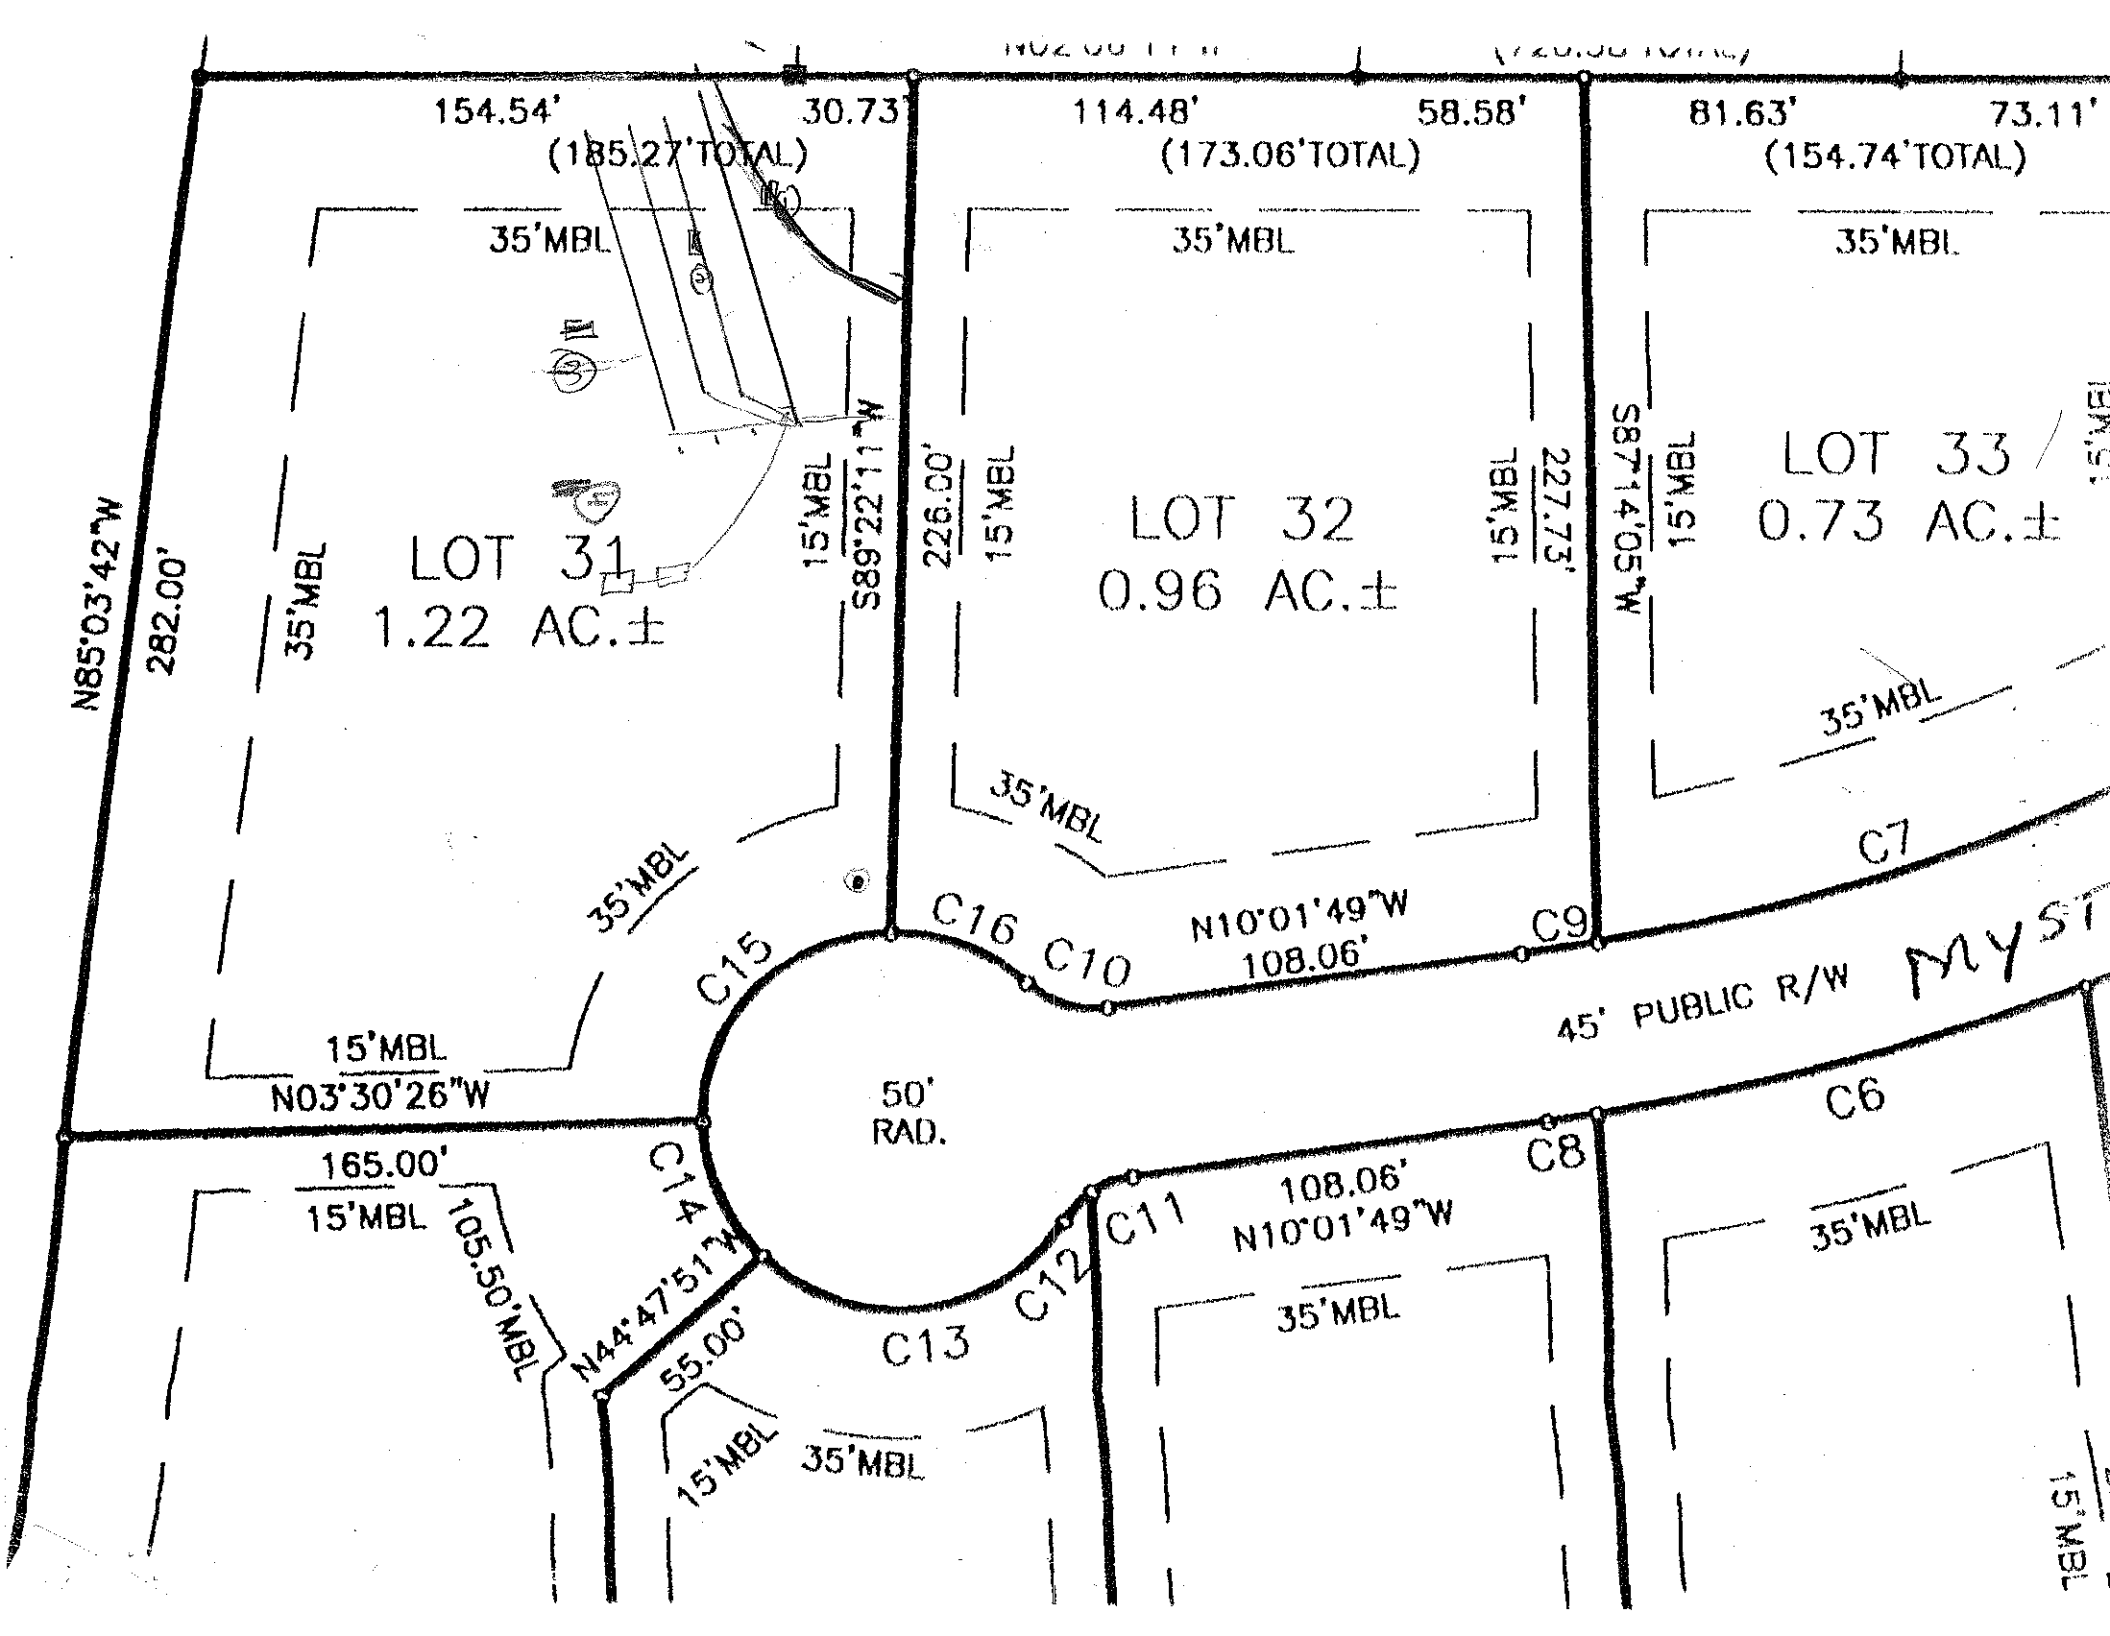
OWNER: _____ APPLICATION DATE _____
ADDRESS: _____ DATE EVALUATED: _____
PROPOSED FACILITY: _____ PROPOSED DESIGN FLOW (.1949): _____ PROPERTY SIZE: _____
LOCATION OF SITE: lot 31 Magic Forest PROPERTY RECORDED: _____
WATER SUPPLY: ☐ Private ☐ Public ☐ Well ☐ Spring ☐ Other _____
EVALUATION METHOD: ☐ Auger Boring ☐ Pit ☐ Cut
TYPE OF WASTEWATER: ☐ Sewage ☐ Industrial Process ☐ Mixed

PROFILE #	.1940 LAND-SCAPE POSITION/ SLOPE %	HORI-ZON DEPTH (IN.)	SOIL MORPHOLOGY (.1941) .1941 STRUCTURE/ TEXTURE	SOIL MORPHOLOGY (.1941) .1941 CONSISTENCE/ MINERALOGY	OTHER PROFILE FACTORS .1942 SOIL WETNESS/ COLOR	.1943 SOIL DEPTH	.1956 SAPRO CLASS	.1944 RESTR HORIZ	PROFILE CLASS & LTAR
1		0-53	RL/cl MGSBK	fi sss/P sex/P					PS .3
2		0-56	RL/cl MGSBK	fi sss/P sx/P					PS .3
3		0-8	BSL MR	fi sss/P sx/P					PS .3
		8-57	RL SPR	fi sp sx/P					
4		0-6	BSL MR	fi sss/P sx/P					PS .3
		6-48	RL SBK/GRAN	fi sb sx/P					

DESCRIPTION	INITIAL SYSTEM	REPAIR SYSTEM
Available Space (.1945)		
System Type(s)		
Site LTAR		

OTHER FACTORS (.1946): _____
SITE CLASSIFICATION (.1948): _____
EVALUATED BY: _____
OTHER(S) PRESENT: _____

COMMENTS: _____


154.54'
(185.27'TOTAL)
30.73'
114.48'
(173.06'TOTAL)
58.58'
81.63'
(154.74'TOTAL)
73.11'
35'MBL
LOT 31
1.22 AC.±
LOT 32
0.96 AC.±
LOT 33
0.73 AC.±
N85°03'42"W
282.00'
15'MBL
S89°22'11"W
226.00'
S87°14'05"W
227.73'
C15
C16
C10
N10°01'49"W
108.06'
C9
C7
45' PUBLIC R/W
MYST
15'MBL
N03°30'26"W
50'
RAD.
C6
C8
165.00'
105.50'MBL
C14
N44°47'51"W
55.00'
C13
C12
C11
108.06'
N10°01'49"W