OF ENVIRONMENTAL HEALTH
EWATER SECTION

PROPERTY ID #: _____
COUNTY: _____

SOIL/SITE EVALUATION
for ON-SITE WASTEWATER SYSTEM

APPLICATION DATE _____

ESS: _____ DATE EVALUATED: _____

OSED FACILITY: _____ PROPOSED DESIGN FLOW (.1949): _____ PROPERTY SIZE: _____

CATION OF SITE: Lot 35 Magic Forest PROPERTY RECORDED: _____

/ATER SUPPLY: ☐ Private ☐ Public ☐ Well ☐ Spring ☐ Other _____

EVALUATION METHOD: ☐ Auger Boring ☐ Pit ☐ Cut

TYPE OF WASTEWATER: ☐ Sewage ☐ Industrial Process ☐ Mixed

PROFILE #	.1940 LAND-SCAPE POSITION/ SLOPE %	HORI-ZON DEPTH (IN.)	SOIL MORPHOLOGY (.1941) .1941 STRUCTURE/ TEXTURE	.1941 CONSISTENCE/ MINERALOGY	OTHER PROFILE FACTORS .1942 SOIL WETNESS/ COLOR	.1943 SOIL DEPTH	.1956 SAPRO CLASS	.1944 RESTR HORIZ	PROFILE CLASS & LTAR
1		0-6	BSL GR	fri SSSP	SAP				PS -3
		6-36	RC SCBK	f. SP SAP					
		36-56	RCL MFSBK	fri SSSP	SAP - loamy matrix				
2		0-8	BSL GR	FRI SSSP	SAP				PS -4
		8-26	RC SBK	fi SP	SAP				
		26-60	RCL MFSBK	fri SSSP	SAP/common/many SAP				
3		0-4	BSL GR	fri SSSP					PS -3
		4-30	RC SBK	f. SP	SAP				
		30-60	RCL MFSBK	fri SSSP	SAP common/ SAP				
4									

DESCRIPTION	INITIAL SYSTEM	REPAIR SYSTEM
Available Space (.1945)		
System Type(s)		
Site LTAR		

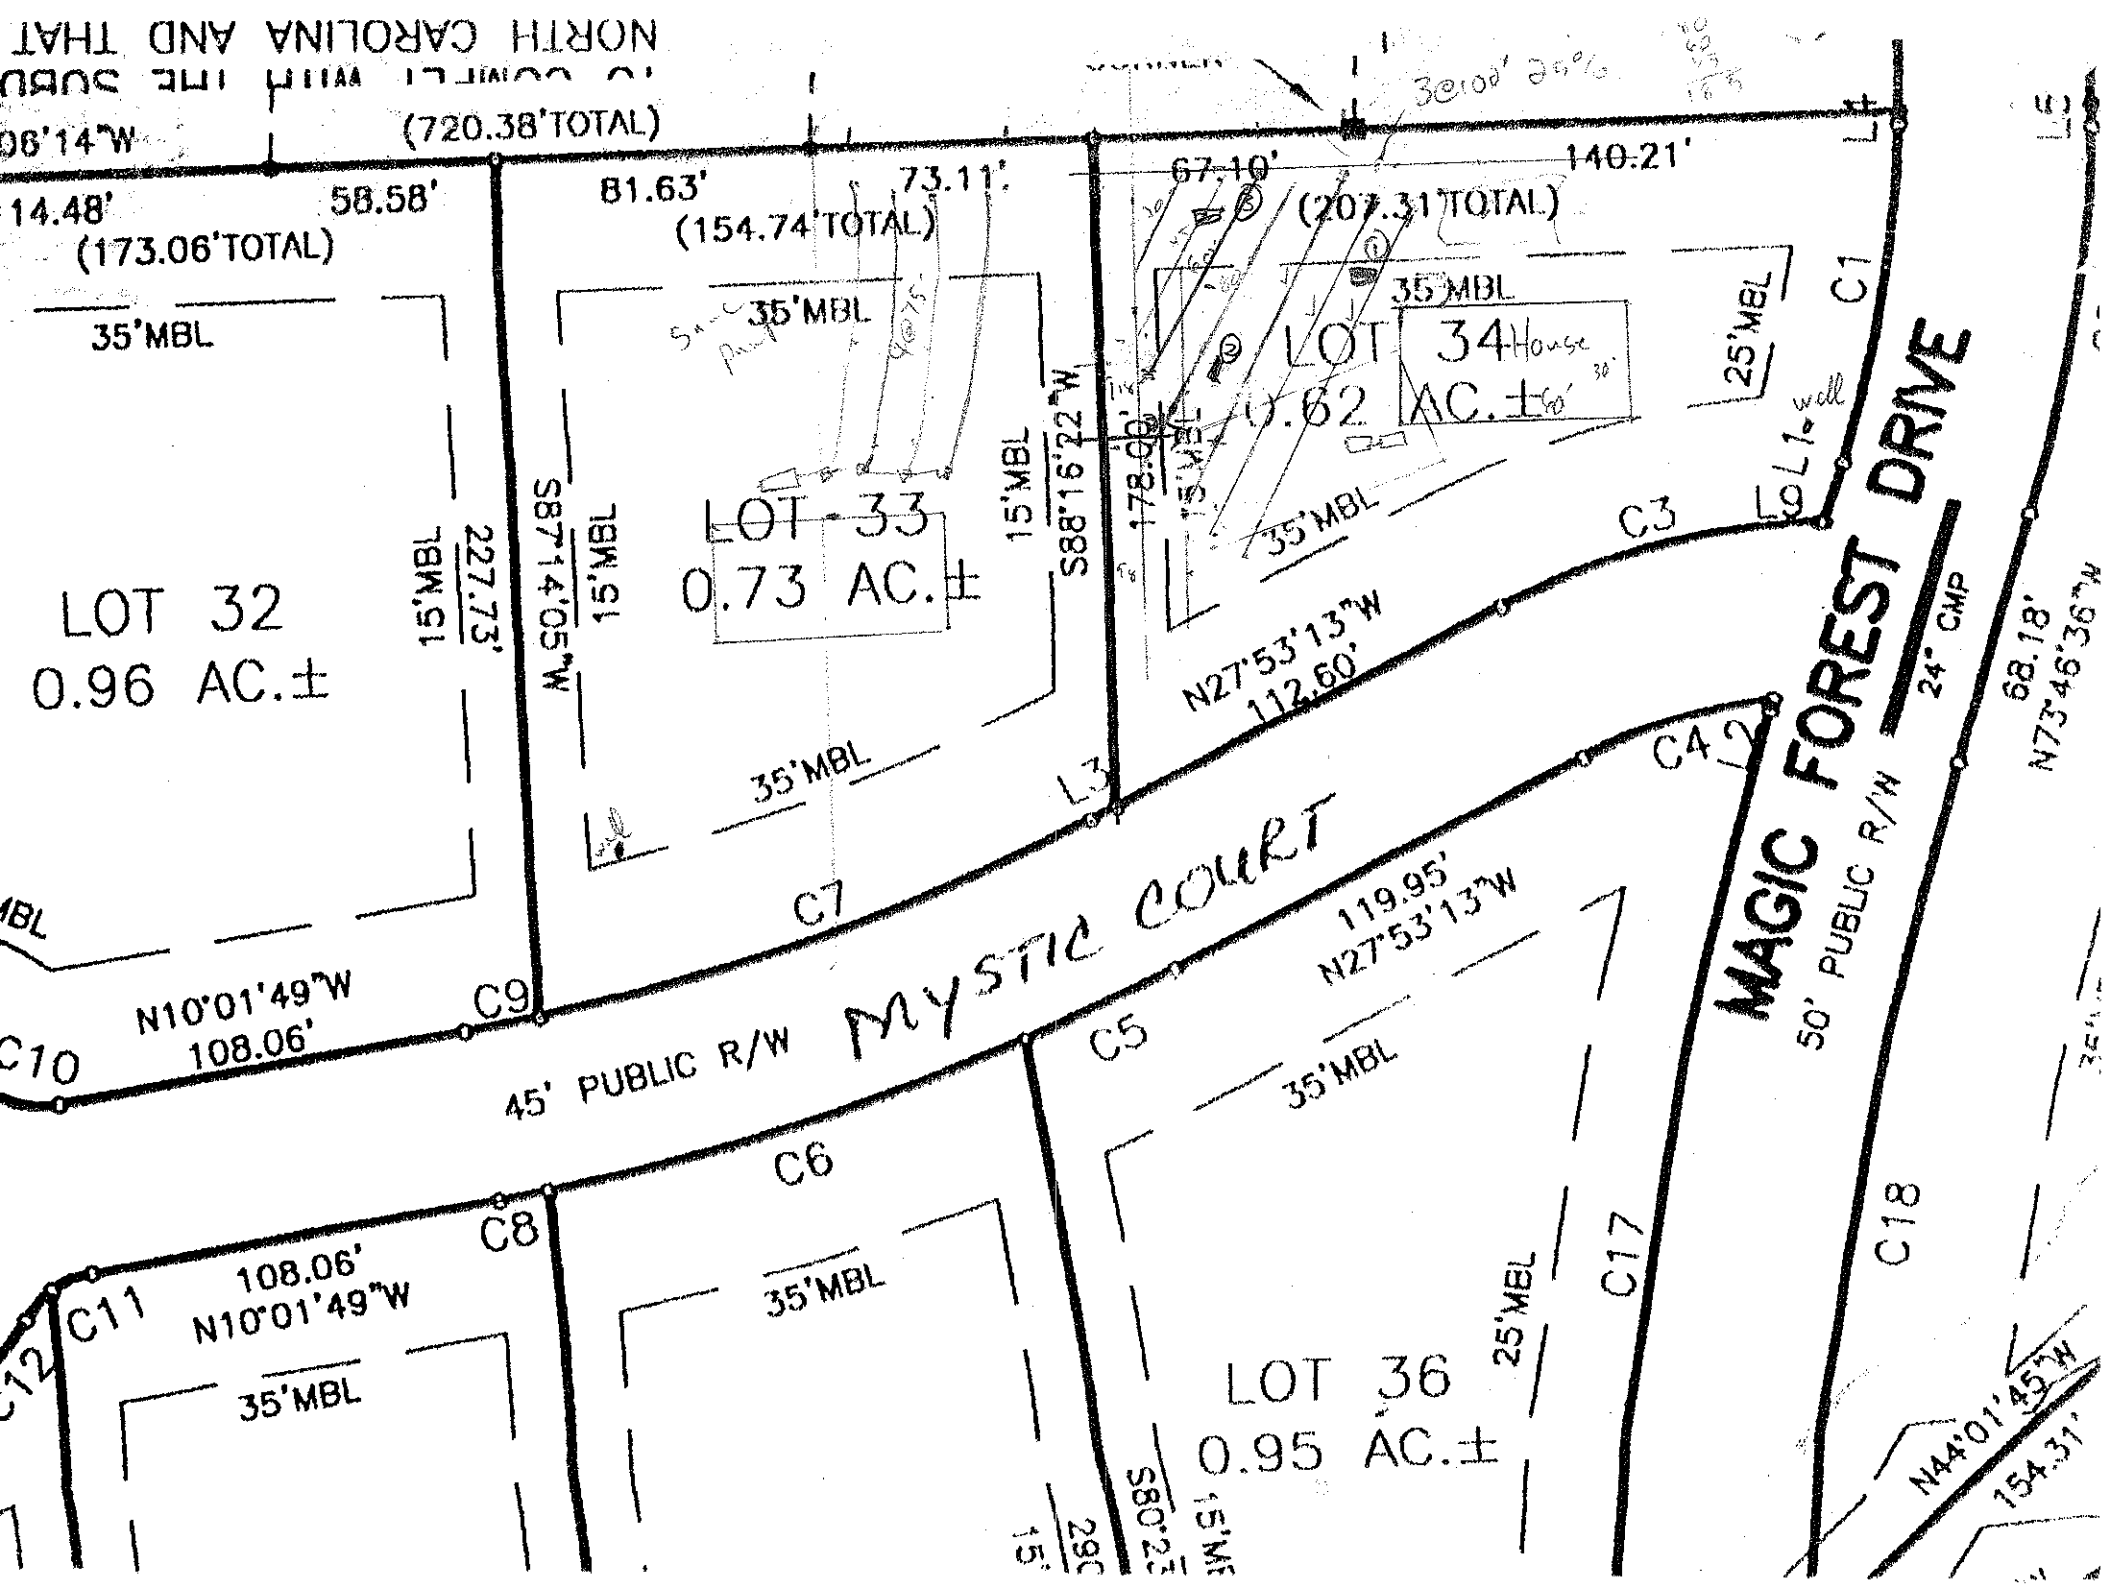
OTHER FACTORS (.1946): _____

SITE CLASSIFICATION (.1948): _____

EVALUATED BY: _____

OTHER(S) PRESENT: _____

COMMENTS: _____


(720.38'TOTAL)
14.48'
58.58'
(173.06'TOTAL)
81.63'
73.11'
(154.74'TOTAL)
67.10'
140.21'
(207.31'TOTAL)
35'MBL
LOT 32
0.96 AC.±
LOT 33
0.73 AC.±
LOT 34
0.62 AC.±
House
well
25'MBL
15'MBL
227.73'
S87°14'05"W
S88°16'22"W
178.00'
C1
C3
C4
C5
C6
C7
C8
C9
C10
C11
C12
C17
C18
L1
L2
L3
N27°53'13"W
112.60'
119.95'
N27°53'13"W
N10°01'49"W
108.06'
MYSTIC COURT
45' PUBLIC R/W
MAGIC FOREST DRIVE
50' PUBLIC R/W
24" CMP
68.18'
N73°46'36"W
LOT 36
0.95 AC.±
N44°01'45"W
154.31'