DIVISION OF ENVIRONMENTAL HEALTH
ON-SITE WASTEWATER SECTION

PROPERTY ID #: _____
COUNTY: _____

SOIL/SITE EVALUATION
for ON-SITE WASTEWATER SYSTEM

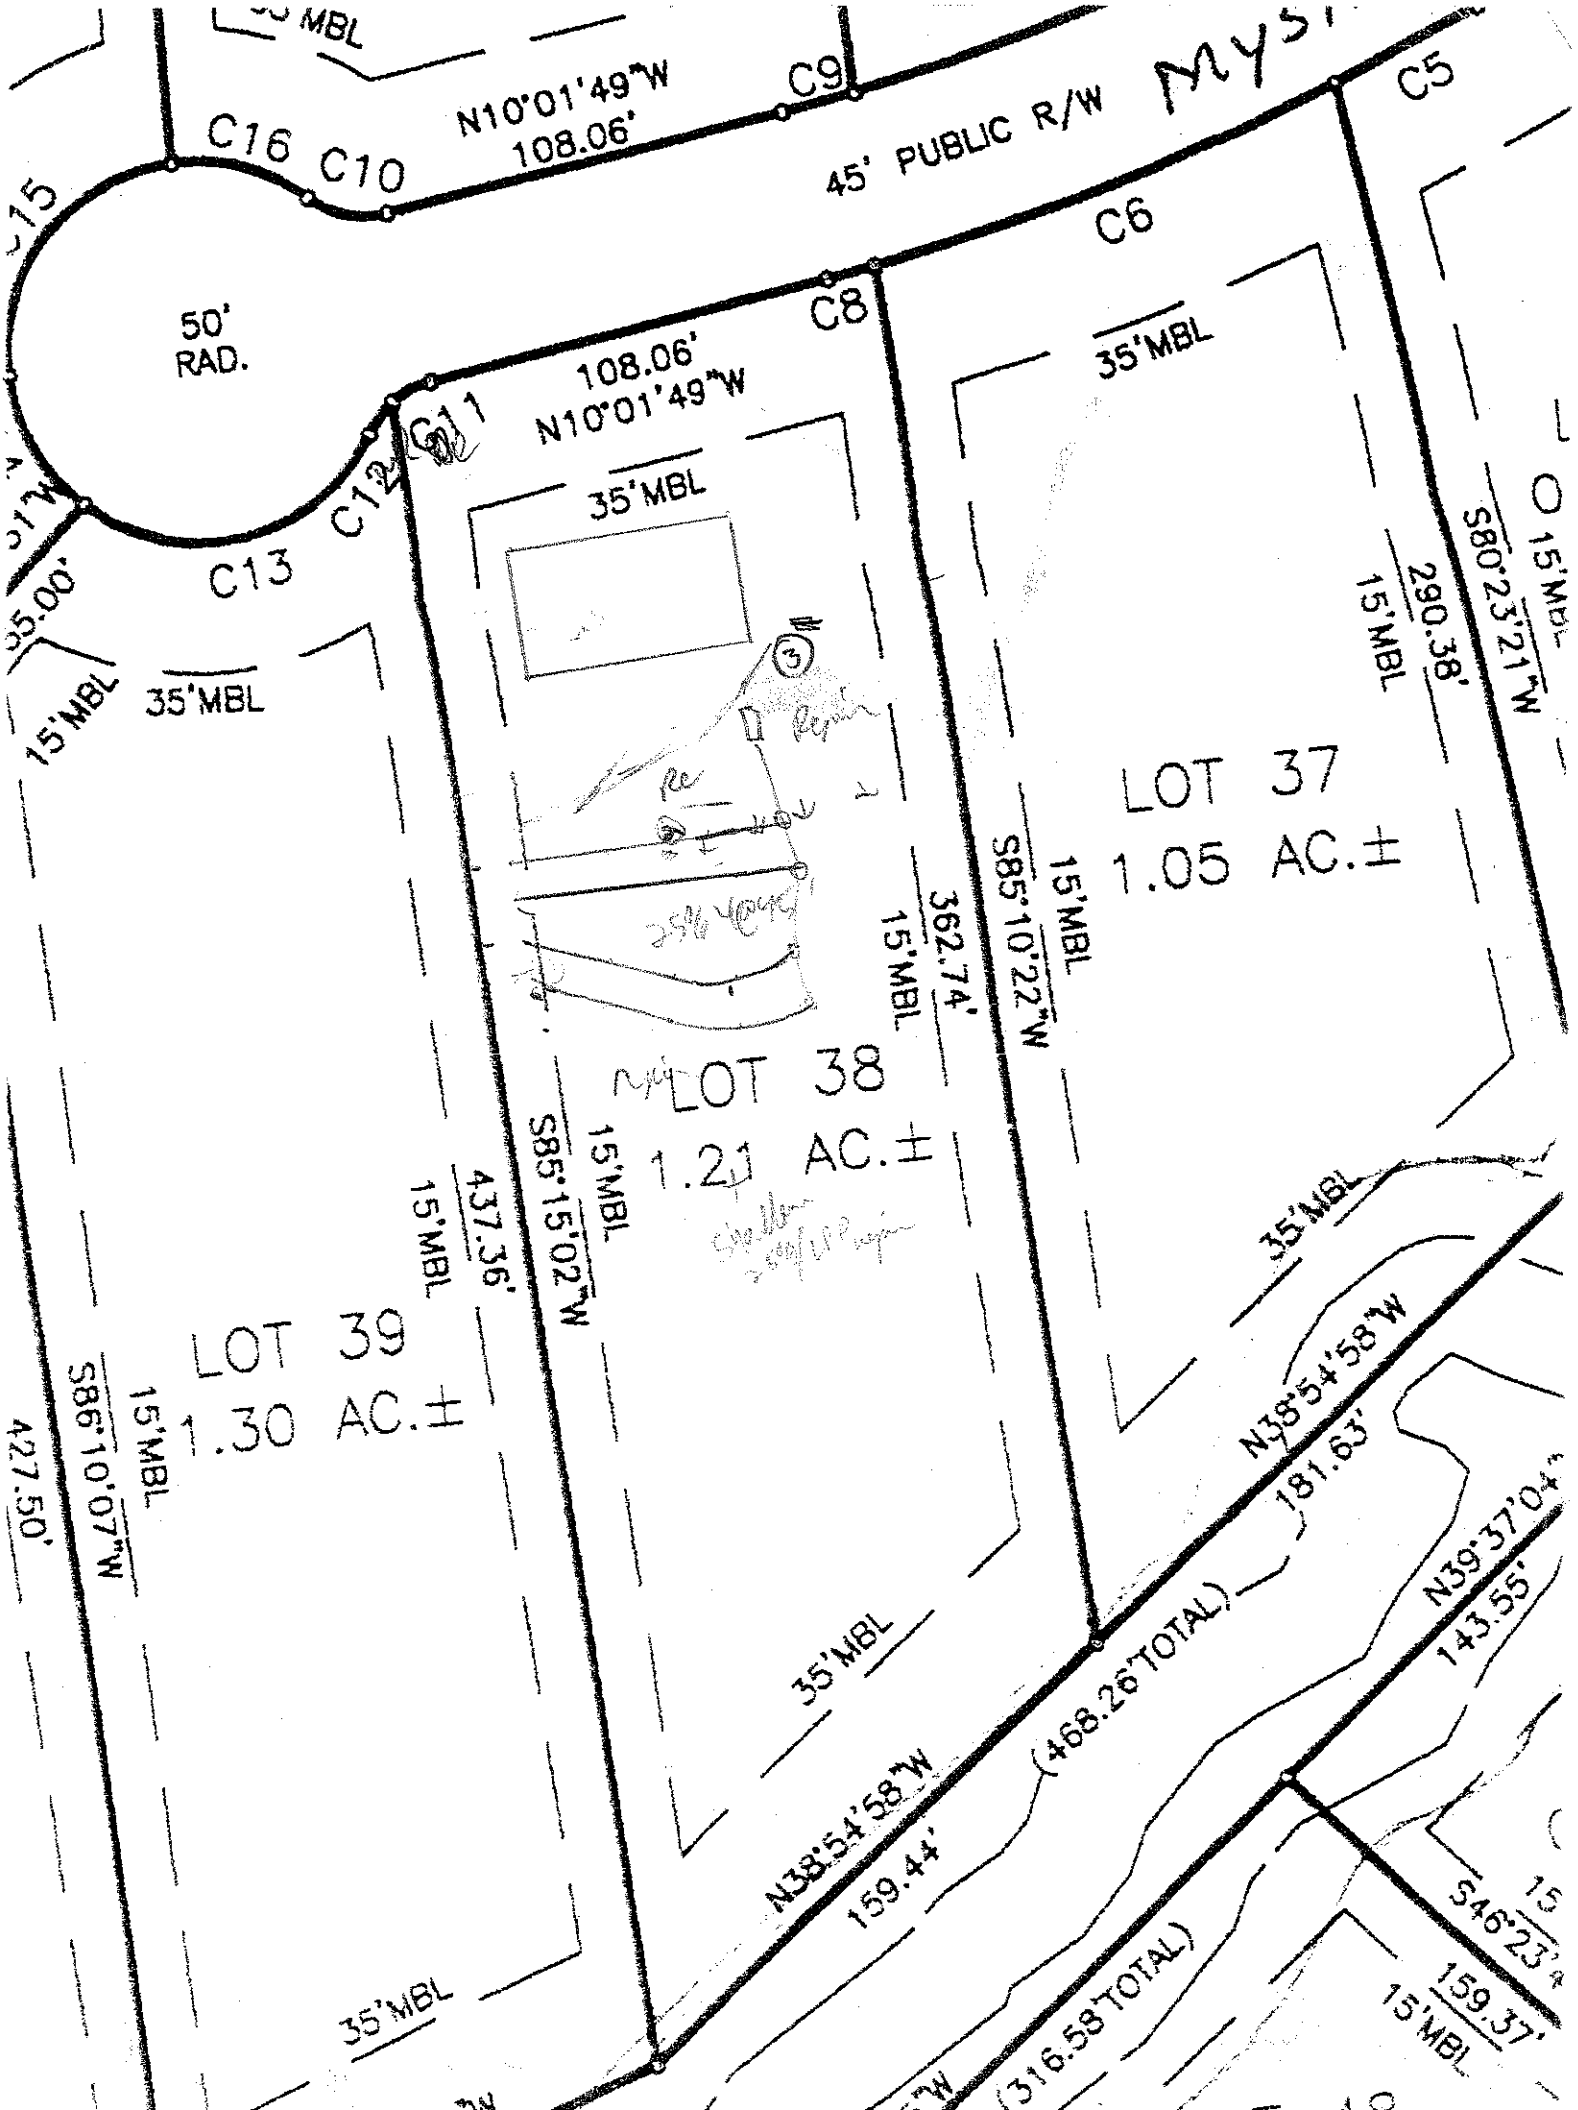
OWNER: _____ APPLICATION DATE _____
ADDRESS: _____ DATE EVALUATED: _____
PROPOSED FACILITY: _____ PROPOSED DESIGN FLOW (.1949): _____ PROPERTY SIZE: _____
LOCATION OF SITE: lot 38 Magic Forest PROPERTY RECORDED: _____
WATER SUPPLY: ☐ Private ☐ Public ☐ Well ☐ Spring ☐ Other _____
EVALUATION METHOD: ☐ Auger Boring ☐ Pit ☐ Cut
TYPE OF WASTEWATER: ☐ Sewage ☐ Industrial Process ☐ Mixed

PROFILE #	.1940 LAND-SCAPE POSITION/ SLOPE %	HORI-ZON DEPTH (IN.)	SOIL MORPHOLOGY (.1941) .1941 STRUCTURE/ TEXTURE	SOIL MORPHOLOGY (.1941) .1941 CONSISTENCE/ MINERALOGY	OTHER PROFILE FACTORS .1942 SOIL WETNESS/ COLOR	.1943 SOIL DEPTH	.1956 SAPRO CLASS	.1944 RESTR HORIZ	PROFILE CLASS & LTAR
1		0-12	RC SaLm	fi: SP Sx-1					PS .3
		12-32	YRCL WSNM	fi: SSSP Sx-P					
		32-62	YRL SAPM	fi: SSSP					
2		0-16	RCL SaLm	fi: SP Sx-P					PS .3
		16-32	RCL MSaLm	fi: SSSP Sx-P					
		32-60	YRLSAP WSNM	fi: SSSP					
3		0-4	ASCL GR	fi: SSSP Sx-P					PS .3
		4-24	RC SaLm	fi: SP Sx-P					
		24-40	RCL WSNM	fi: SSSP Sx-P					
4									

DESCRIPTION	INITIAL SYSTEM	REPAIR SYSTEM
Available Space (.1945)		
System Type(s)		
Site LTAR		

OTHER FACTORS (.1946): _____
SITE CLASSIFICATION (.1948): _____
EVALUATED BY: _____
OTHER(S) PRESENT: _____

COMMENTS: _____


C16
C10
N10°01'49"W
108.06'
C9
45' PUBLIC R/W
C5
C6
C8
50'
RAD.
108.06'
N10°01'49"W
C11
C12
C13
35'MBL
15'MBL
35.00'
290.38'
S80°23'21"W
362.74'
S85°10'22"W
437.36'
S85°15'02"W
427.50'
S86°10'07"W
LOT 37
1.05 AC.±
LOT 38
1.21 AC.±
LOT 39
1.30 AC.±
N38°54'58"W
181.63'
N39°37'04"
143.55'
(468.26'TOTAL)
N38°54'58"W
159.44'
(316.58'TOTAL)
S46°23'
159.37'