DIVISION OF ENVIRONMENTAL HEALTH
ON-SITE WASTEWATER SECTION

PROPERTY ID #: _____
COUNTY: _____

SOIL/SITE EVALUATION
for ON-SITE WASTEWATER SYSTEM

OWNER: _____ APPLICATION DATE _____
ADDRESS: _____
PROPOSED FACILITY: _____ PROPOSED DESIGN FLOW (.1949): _____ DATE EVALUATED: _____
LOCATION OF SITE: 107 40 majic forest PROPERTY SIZE: _____
WATER SUPPLY: ☐ Private ☐ Public ☐ Well ☐ Spring ☐ Other _____ PROPERTY RECORDED: _____
EVALUATION METHOD: ☐ Auger Boring ☐ Pit ☐ Cut
TYPE OF WASTEWATER: ☐ Sewage ☐ Industrial Process ☐ Mixed

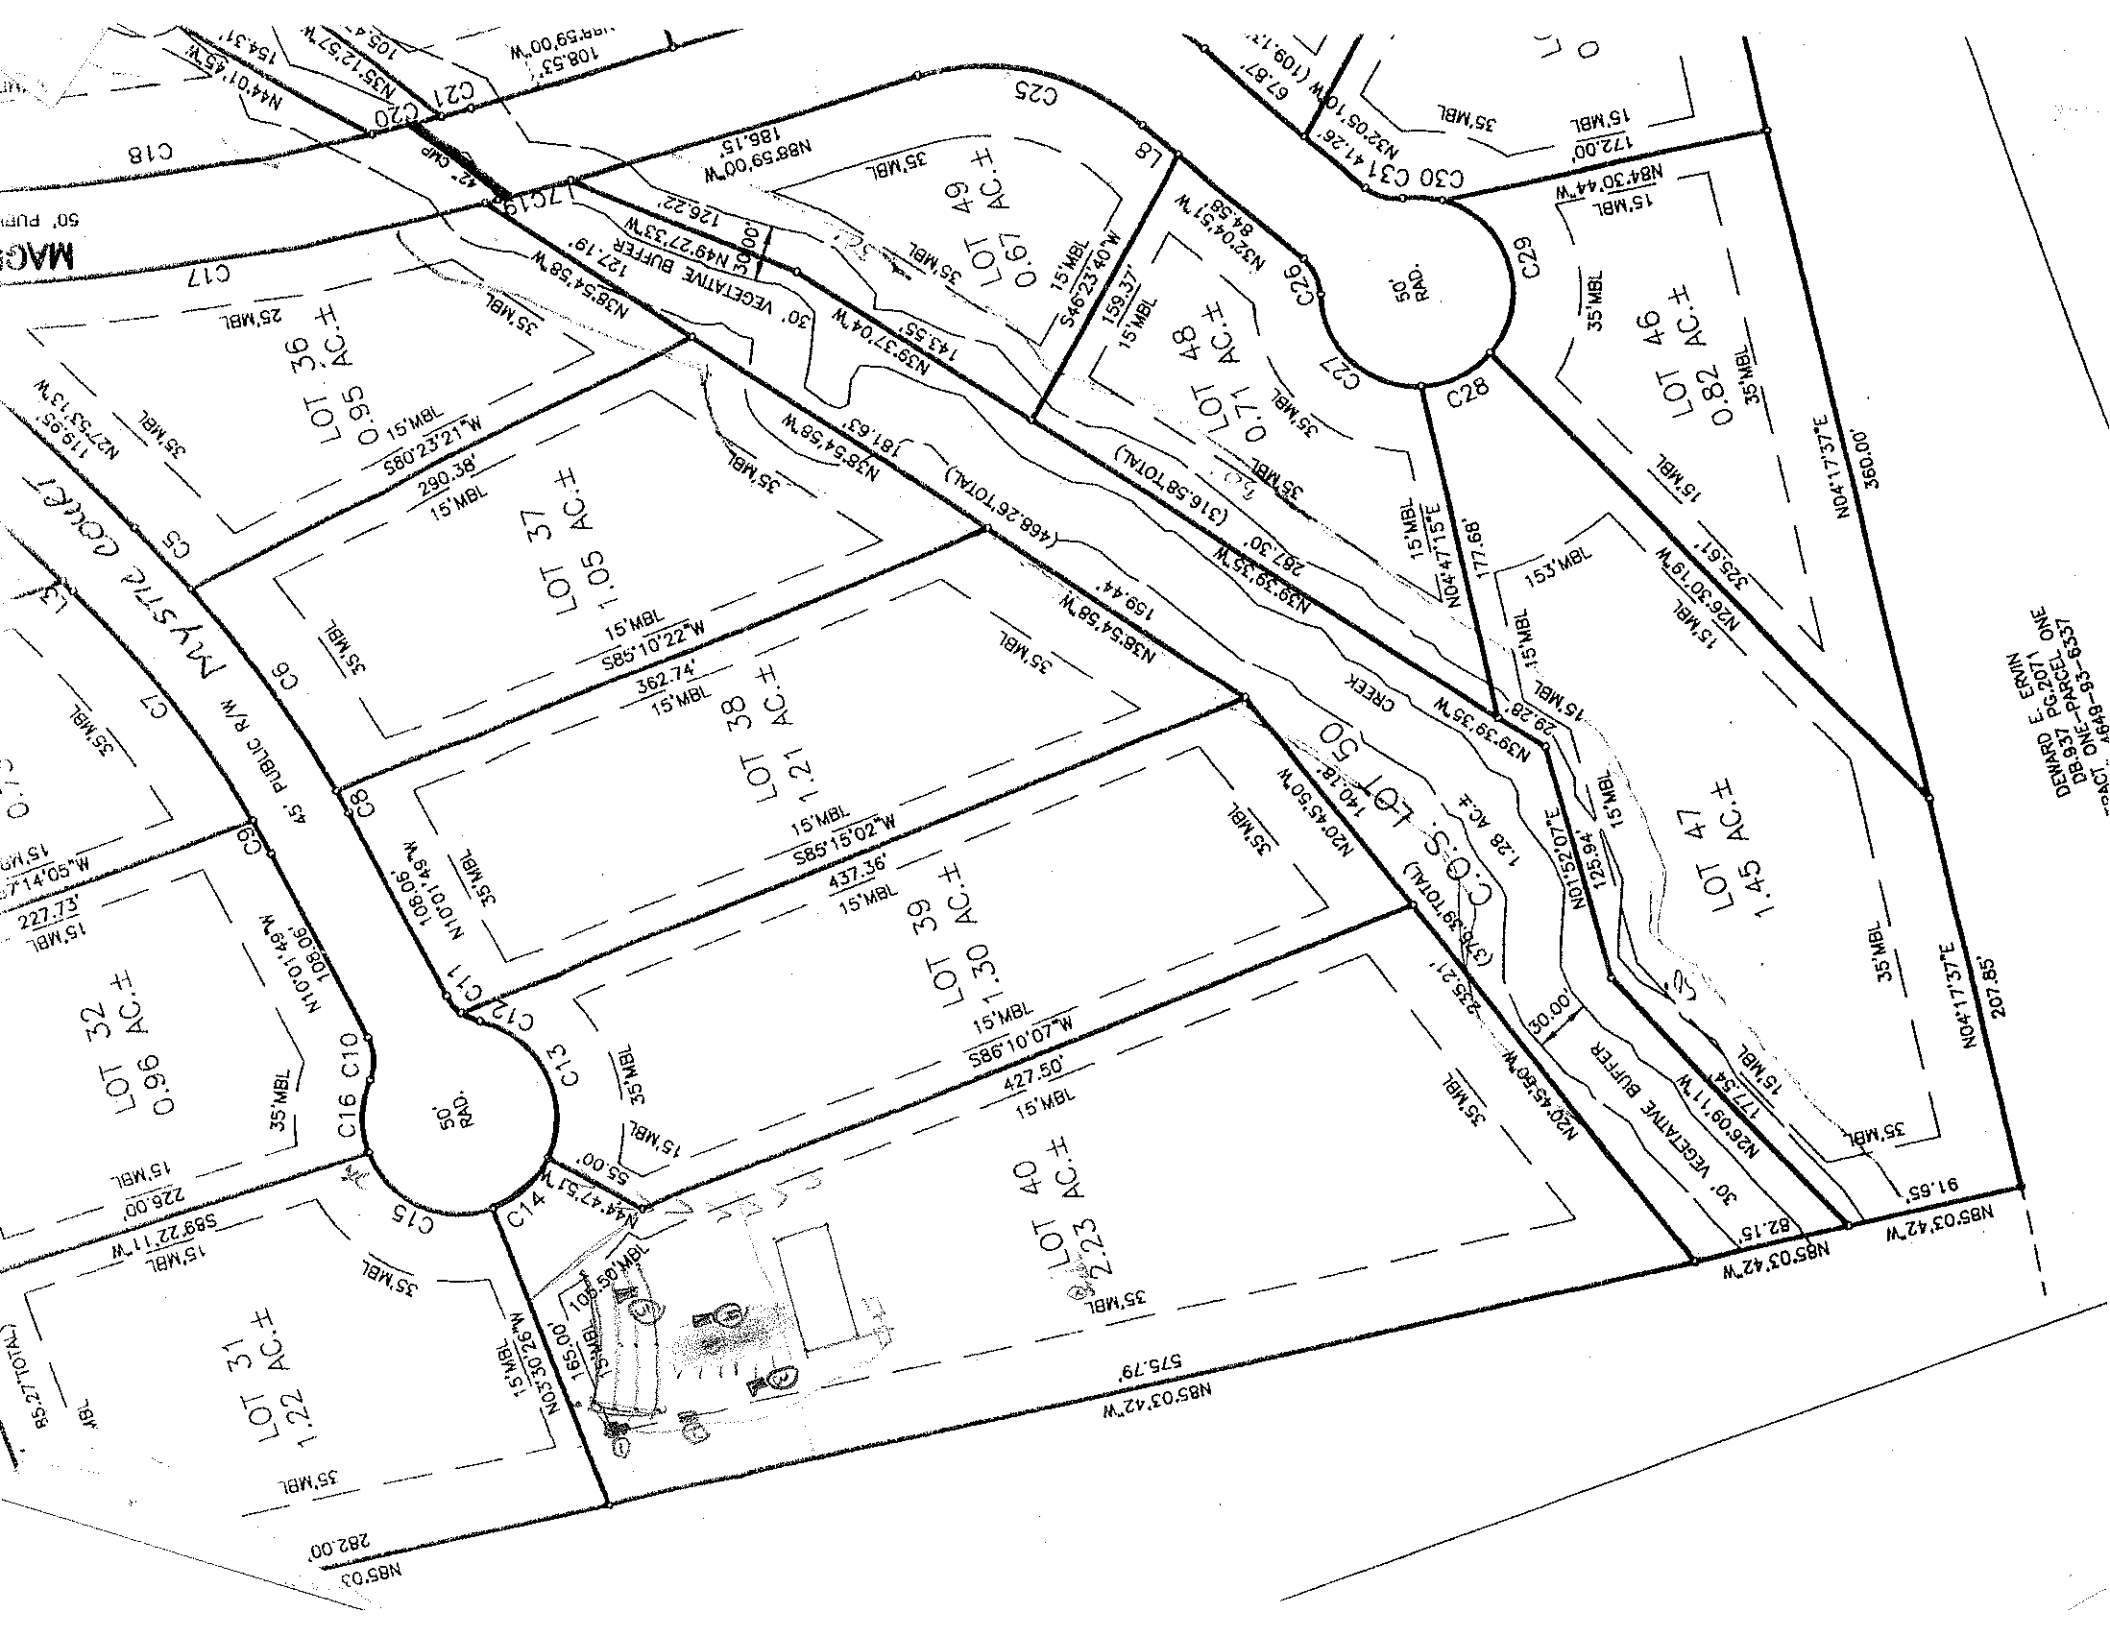
PROFILE #	.1940 LANDSCAPE POSITION/ SLOPE %	HORIZON DEPTH (IN.)	SOIL MORPHOLOGY (.1941) .1941 STRUCTURE/ TEXTURE	.1941 CONSISTENCE/ MINERALOGY	OTHER PROFILE FACTORS .1942 SOIL WETNESS/ COLOR	.1943 SOIL DEPTH	.1956 SAPRO CLASS	.1944 RESTR HORIZ	PROFILE CLASS & LTAR
1		0-4	BSIL fR	fi. sssp s+p					PS .3
		4-20	RC SDM	fi. sssp s+p					
		20-50	YRCL msm	fr. sssp - common SAP					
2		0-6	BSIL fR	fi. sssp s+p					PS .3
		6-24	RC SDM	fi. sssp s+p					
		24-55	RCL MSDM	fr. sssp s+p - common SAP					
3		0-16	RC SDM	fi. sssp s+p					PS .3
		16-52	RCL MSDM/MSDM	fr. sssp s+p					
4		0-24	RC SDM	fi. sp s+p					PS .3
		24-48	RCL MSDM	fr. sssp s+p					

DESCRIPTION	INITIAL SYSTEM	REPAIR SYSTEM
Available Space (.1945)		
System Type(s)		
Site LTAR		

OTHER FACTORS (.1946): _____
SITE CLASSIFICATION (.1948): _____
EVALUATED BY: _____
OTHER(S) PRESENT: _____

COMMENTS: _____

5) 0-6 BSIL fr fr. sssp s+p
6-82 RC SDM fi. sp s+p
22-58 RCL MSDM fr. sssp s+p - common SAP


LOT 31 AC.± 1.22
LOT 32 AC.± 0.96
LOT 36 AC.± 0.95
LOT 37 AC.± 1.05
LOT 38 AC.± 1.21
LOT 39 AC.± 1.30
LOT 40 AC.± 2.23
LOT 47 AC.± 1.45
LOT 46 AC.± 0.82
LOT 48 AC.± 0.71
LOT 49 AC.± 0.67
MYSTIC COURT
45' PUBLIC R/W
30' VEGETATIVE BUFFER
C.O.S. LOT 50
CREEK
50' RAD.
35'MBL
15'MBL
DEWARD E. ERVIN
DEED BK. 207 PG. ONE
DB 937 PG. 1
PARCEL ONE-93-9337
TRACT A 1948-93-9337