12565 4649-77-8297

IREDELL COUNTY HEALTH DEPARTMENT

(SEPTIC TANK) IMPROVEMENTS PERMIT AND CERTIFICATE OF COMPLETION
(Ground Absorption Sewage Disposal System – G. S. Chapter 130-Article 13C)

OWNER OR CONTRACTOR Edna Thompson Cook DATE 4/8/91 PERMIT NO. 4E-3-A-57

PHONE: Business ______ Home 663-3345

LOCATION Palomino Park, off Rankin Hill TL at first road, to on (L) at intersection

SUBDIVISION NAME Palomino Park S. R. No. ______

LOT NO. 57 SECTION OR BLOCK NO. ______

House ( ) Mobile Home (✓) Business ( ) Other ______

No. Bedrooms 2 No. Bathrooms 2

Garbage Disposal Unit Yes ( ) No (✓)

Auto. Dishwasher Yes (✓) No ( )

Auto. Wash. Machine Yes (✓) No ( )

Site Suitable Yes (✓) No ( )

Lot Area 20,000 Ft2

Character & Porosity of Soil sl-scl


Percolation Rate .3 (below 36)

Topography 5-9%

Depth to Water Table >48"

Rock or other impervious formations No

___ Basement with Plumbing ___ Basement without Plumbing ___ No Basement

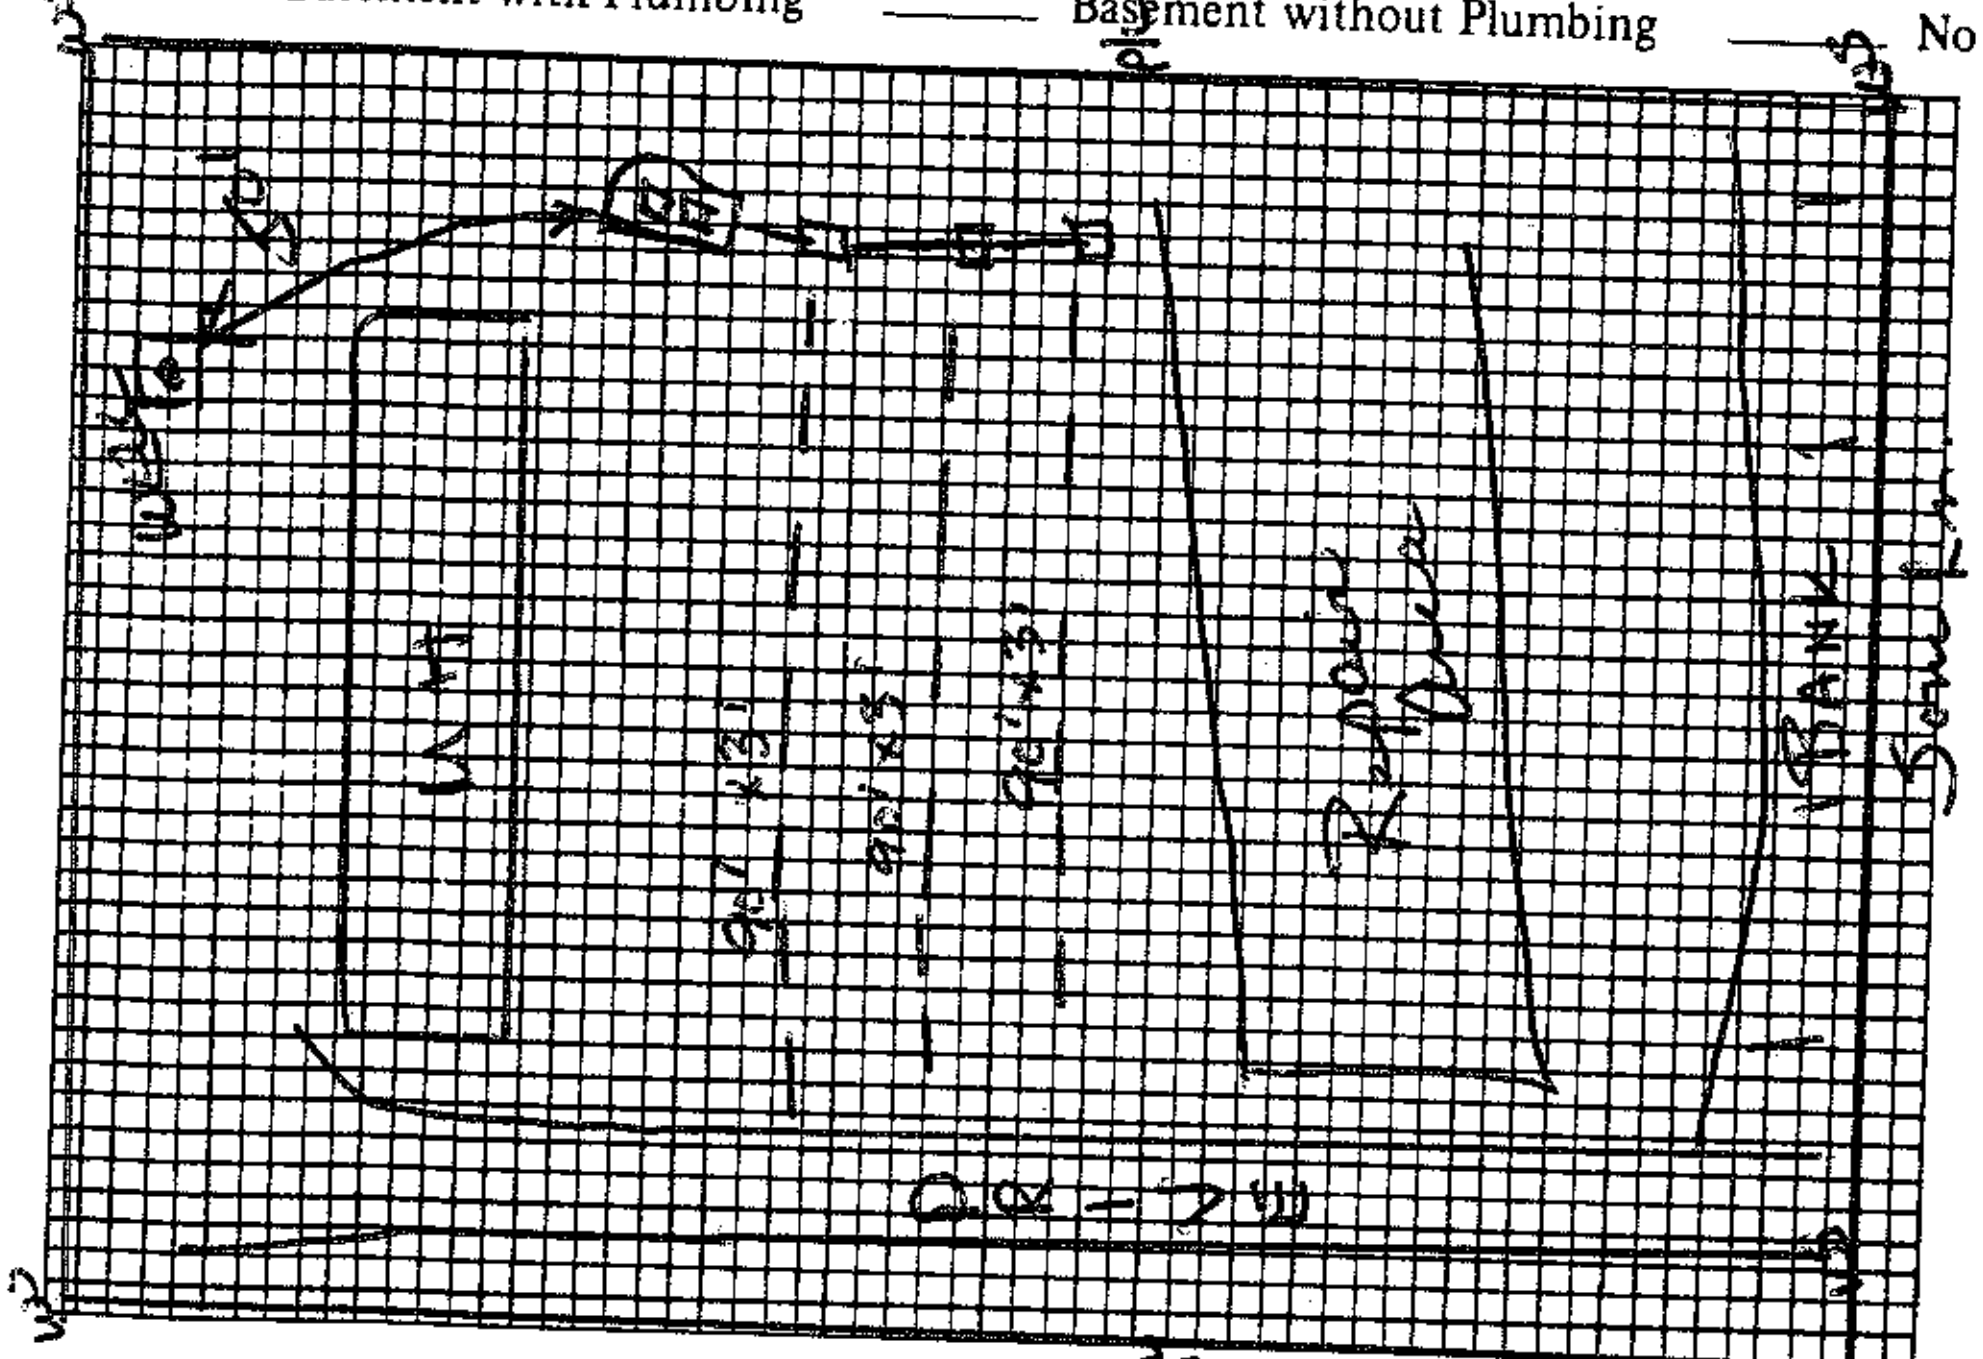

Plot of System

Size of Tank 1000 Gals.

Nitrification Field:

No. of Lines 3 @ 90'

Sq. Ft. 810 Linear Ft. 270

Depth of Stone in Lines 12"

Water Supply: Individual (✓) Public ( )

Installed by RW Eller

I understand and agree to install septic tank system as specified on this Improvements Permit.

Signed: ______

IMPROVEMENTS PERMIT BY ______

COMMENTS: ______

CERTIFICATE OF COMPLETION BY Wesley Sparks RS.

EXISTING SYSTEM CHECKED BY: ______ DATE 4/8/91

DATE ______

CONSTRUCTION MUST COMPLY WITH ALL OTHER APPLICABLE STATE AND LOCAL REGULATIONS.

Permit is VOID if any unauthorized changes are made in installation of system and/or if any false information is supplied in making Improvements Permit.

Health Dept. Copy: White Inspection Dept. Copy: Yellow Sanitarian's Copy: Pink Owner's Copy: Gold

12565

IREDELL COUNTY HEALTH DEPARTMENT

(SEPTIC TANK) IMPROVEMENTS PERMIT AND CERTIFICATE OF COMPLETION

(Ground Absorption Sewage Disposal System -- G. S. Chapter 130-Article 13C)

OWNER OR CONTRACTOR Edna Thompson Cook DATE 3/19/91 PERMIT NO. 4E-3-A-57

PHONE: Business ______ Home 663-3345

LOCATION Rankin Hill Rd - Palcimino Park - TL at bottom of hill, to lot on (2) at intersection

SUBDIVISION NAME Palcimino Park S. R. No. 1311

LOT NO. 57 SECTION OR BLOCK NO. ______

House ( ) Mobile Home (✓) Business ( ) Other ______

No. Bedrooms 2 No. Bathrooms 2

Garbage Disposal Unit Yes ( ) No (✓)

Auto. Dishwasher Yes (✓) No ( )

Auto. Wash. Machine Yes (✓) No ( )

Site Suitable Yes (✓) No ( )

Lot Area 20,000 FT²

Character & Porosity of Soil scl (below 36 inches)


Percolation Rate .3

Topography rolling - 5 - 10%

Depth to Water Table >48"

Rock or other impervious formations none observed

______ Basement with Plumbing ______ Basement without Plumbing ✓ No Basement

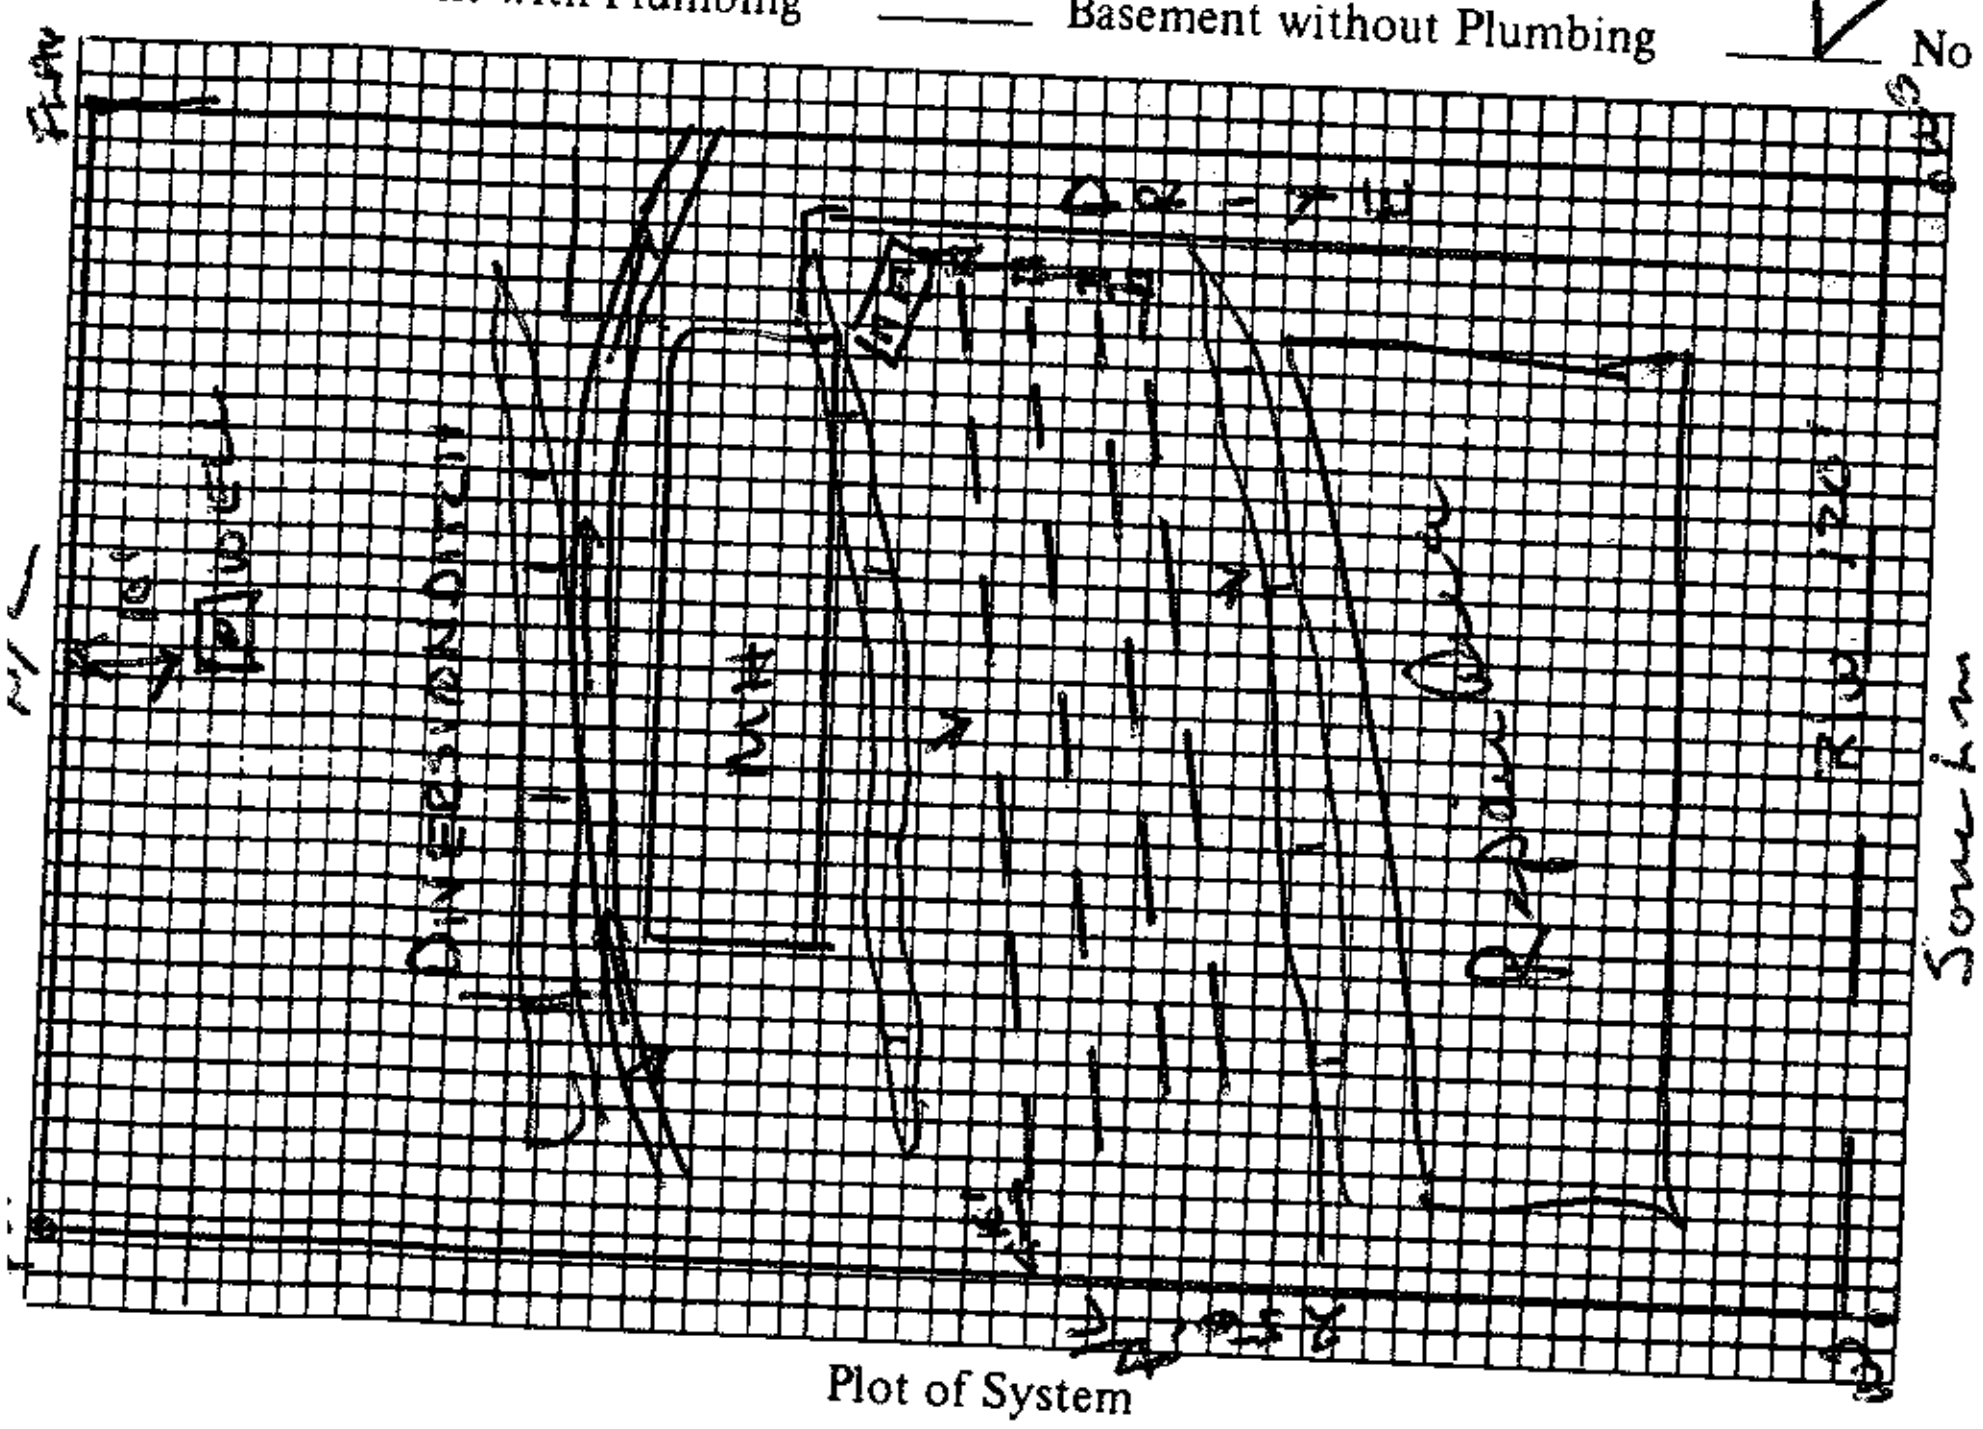

Plot of System

Size of Tank 1000 Gals.

Nitrification Field:

No. of Lines 4 @ 70'

Sq. Ft. 840 Linear Ft. 280

Depth of Stone in Lines 12"

Water Supply: Individual (✓) Public ( )

Installed by ______

I understand and agree to install septic tank system as specified on this Improvements Permit.

Signed: X Edna Thompson Cook

IMPROVEMENTS PERMIT BY Wesley Sparks R.S.

COMMENTS: Diversion Ditch behind trailer to help dry drainfield area. Drop boxes used on this system, trenches no deeper than 36". Best soil is below 24" deep however.

CERTIFICATE OF COMPLETION BY ______

EXISTING SYSTEM CHECKED BY: ______ DATE ______

DATE ______

CONSTRUCTION MUST COMPLY WITH ALL OTHER APPLICABLE STATE AND LOCAL REGULATIONS.

Permit is VOID if any unauthorized changes are made in installation of system and/or if any false information is supplied in making Improvements Permit.

Health Dept. Copy: White Inspection Dept. Copy: Yellow Sanitarian's Copy: Pink Owner's Copy: Gold