08900

IREDELL COUNTY HEALTH DEPARTMENT

(SEPTIC TANK) IMPROVEMENTS PERMIT AND CERTIFICATE OF COMPLETION
(Ground Absorption Sewage Disposal System – G. S. Chapter 130-Article 13C)

OWNER OR CONTRACTOR Margaret Nicholson DATE June 3, '88 PERMIT NO. ______

PHONE: Business ______ Home ______

LOCATION 115-21 N. TL 1312 (Flowerhouse Lp.) TL 1311 (Rankin Hill Rd) TL Palomino Pk. ~1/4 mile on Rt. S. R. No. ______

SUBDIVISION NAME Palomino Park LOT NO. 14 SECTION OR BLOCK NO. ______

House ( ) Mobile Home (✓) Business ( ) Other ______

No. Bedrooms 3 No. Bathrooms 2

Garbage Disposal Unit Yes ( ) No (✓)

Auto. Dishwasher Yes (✓) No ( )

Auto. Wash. Machine Yes (✓) No ( )

Site ~~Suitable~~ PS Yes (✓) No ( )

Lot Area 20000 ft²+

Character & Porosity of Soil clay


Percolation Rate ~.4

Topography 2%

Depth to Water Table 44"

Rock or other impervious formations none obs.

______ Basement with Plumbing ______ Basement without Plumbing ✓ No Basement

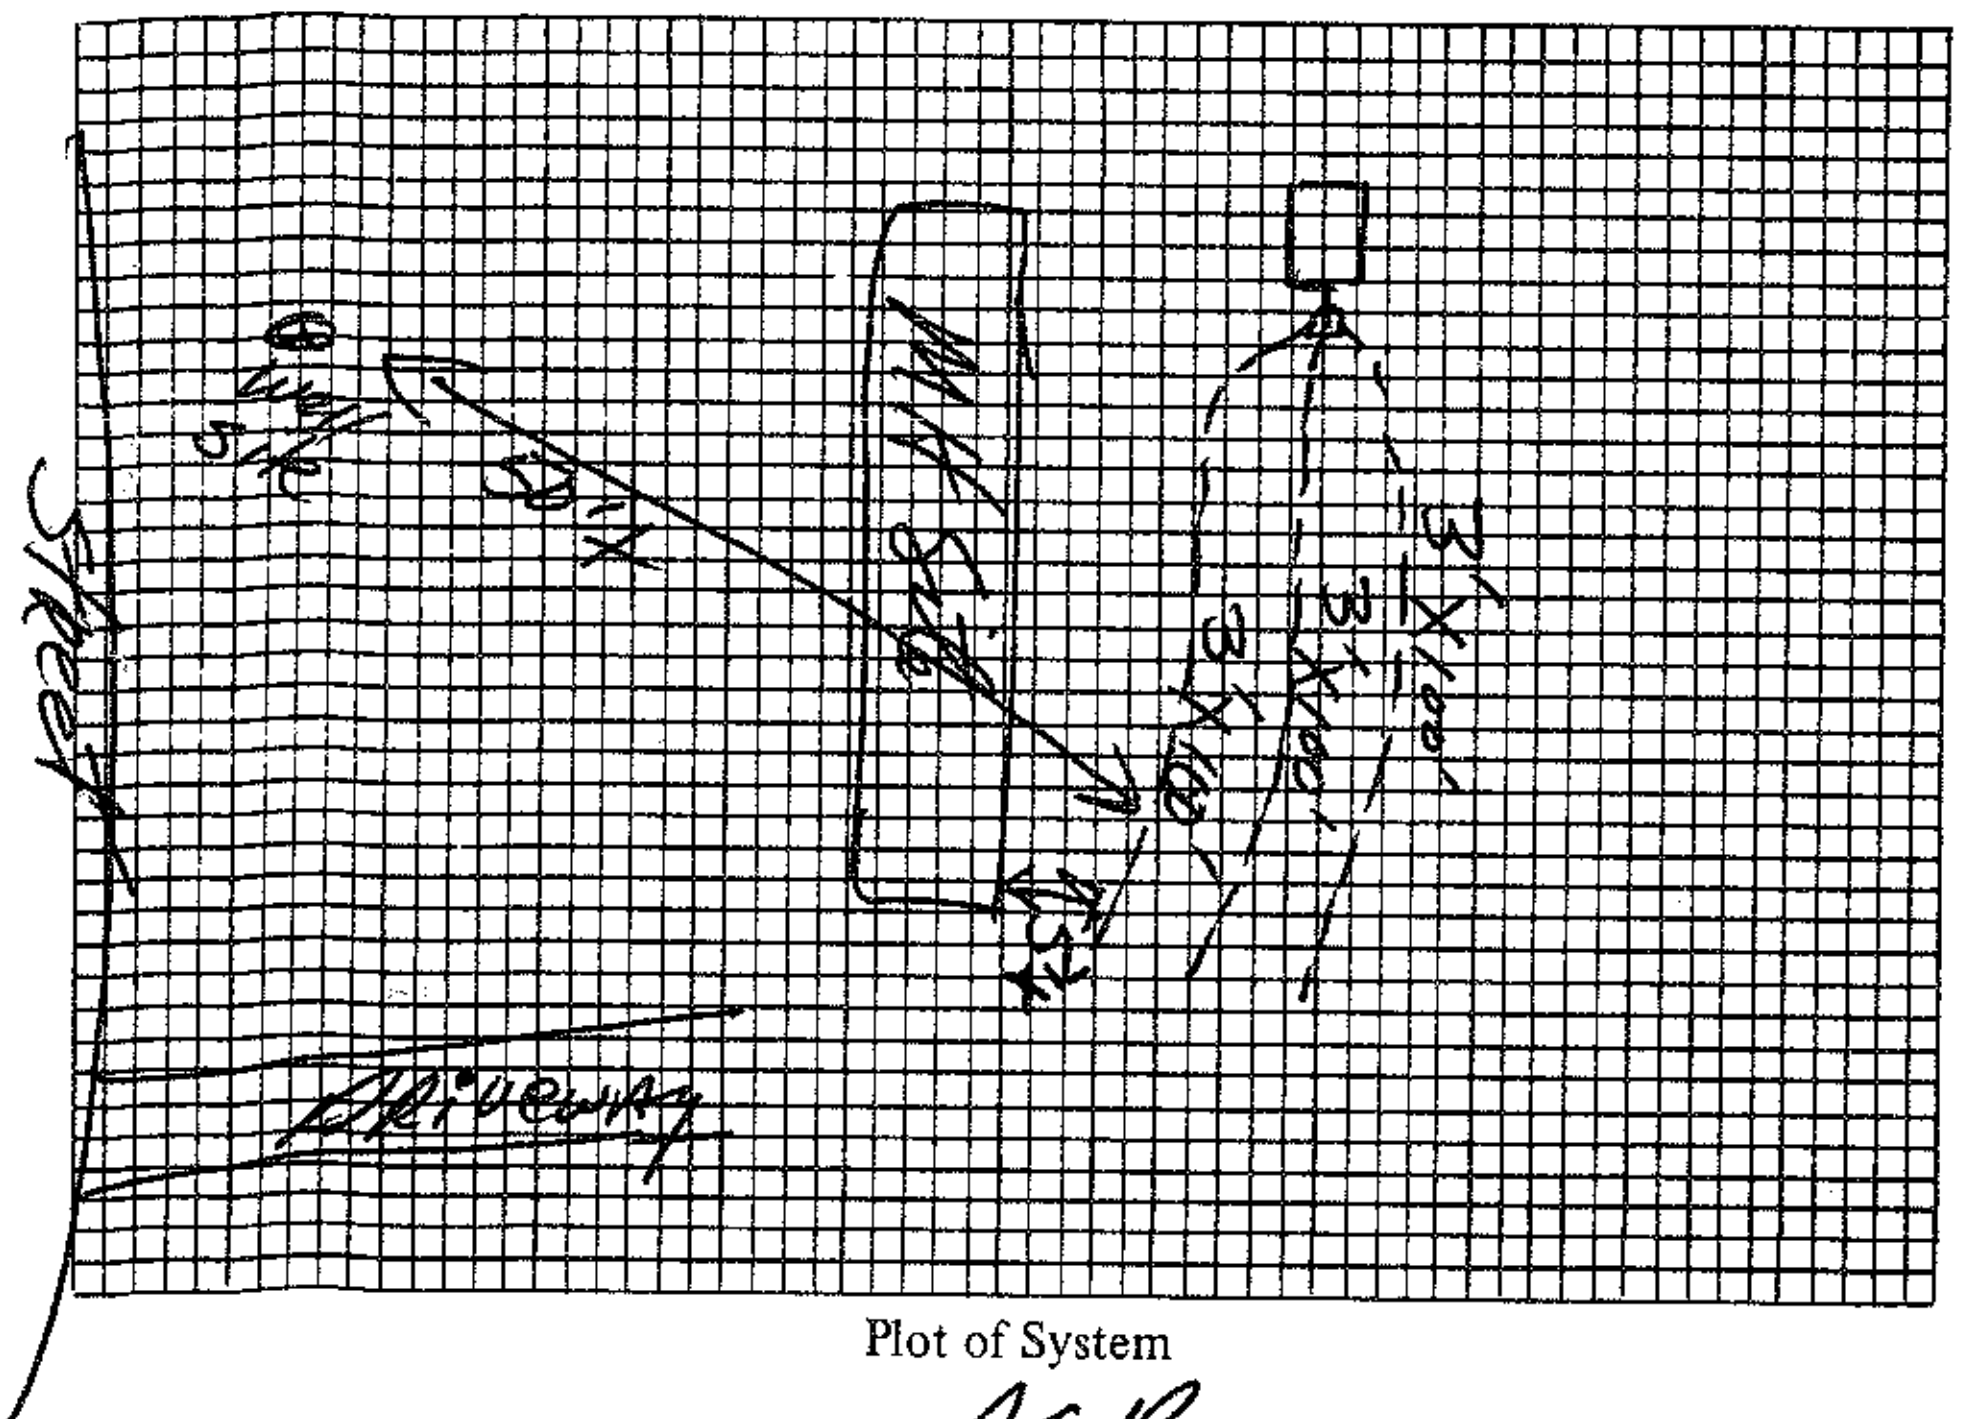

Plot of System

Size of Tank 1000 Gals.

Nitrification Field:

No. of Lines 3

Sq. Ft. 900 Linear Ft. 300

Depth of Stone in Lines 12"

Water Supply: Individual (✓)

Public ( )

Installed by Wayne Eller

I understand and agree to install septic tank system as specified on this Improvements Permit.

Signed: ______

IMPROVEMENTS PERMIT BY ACP

COMMENTS: ______

CERTIFICATE OF COMPLETION BY [signature], R.S. DATE June 3, '88

EXISTING SYSTEM CHECKED BY: ______ DATE ______

CONSTRUCTION MUST COMPLY WITH ALL OTHER APPLICABLE STATE AND LOCAL REGULATIONS.

Permit is VOID if any unauthorized changes are made in installation of system and/or if any false information is supplied in making Improvements Permit.

Health Dept. Copy: White Inspection Dept. Copy: Yellow Sanitarian's Copy: Pink Owner's Copy: Gold