4649871870

# IREDELL COUNTY HEALTH DEPARTMENT

## (SEPTIC TANK) IMPROVEMENTS PERMIT AND CERTIFICATE OF COMPLETION

(Ground Absorption Sewage Disposal System -- G. S. Chapter 130-Article 13C)

OWNER OR CONTRACTOR MICHAEL CRECRAFT DATE 5/26/88 PERMIT NO. ______

PHONE: Business ______ Home ______

LOCATION 115N - TL 1312 (Flowerhouse Loop) TL 1311 (Rankin Hill Rd.) TL Palamino Pk. TL 1st St. TL at end on Rt.

SUBDIVISION NAME PALAMINO PK. ______ S. R. No. ______

LOT NO. 51 SECTION OR BLOCK NO. ______

House ( ) Mobile Home (✓) Business ( ) Other ______

No. Bedrooms ~~3~~ 2 - 5/23/88 No. Bathrooms ______

| | | |
|---|---|---|
| Garbage Disposal Unit | Yes ( ) | No (✓) |
| Auto. Dishwasher | Yes ( ) | No (✓) |
| Auto. Wash. Machine | Yes (✓) | No ( ) |
| Site Suitable | Yes (✓) | No ( ) |

Lot Area 13000 ft²

Character & Porosity of Soil Clay


Percolation Rate ~.4

Topography 15% - 25% COMPLEX

Depth to Water Table 4'+

Rock or other impervious formations none obs.

______ Basement with Plumbing ______ Basement without Plumbing ✓ No Basement

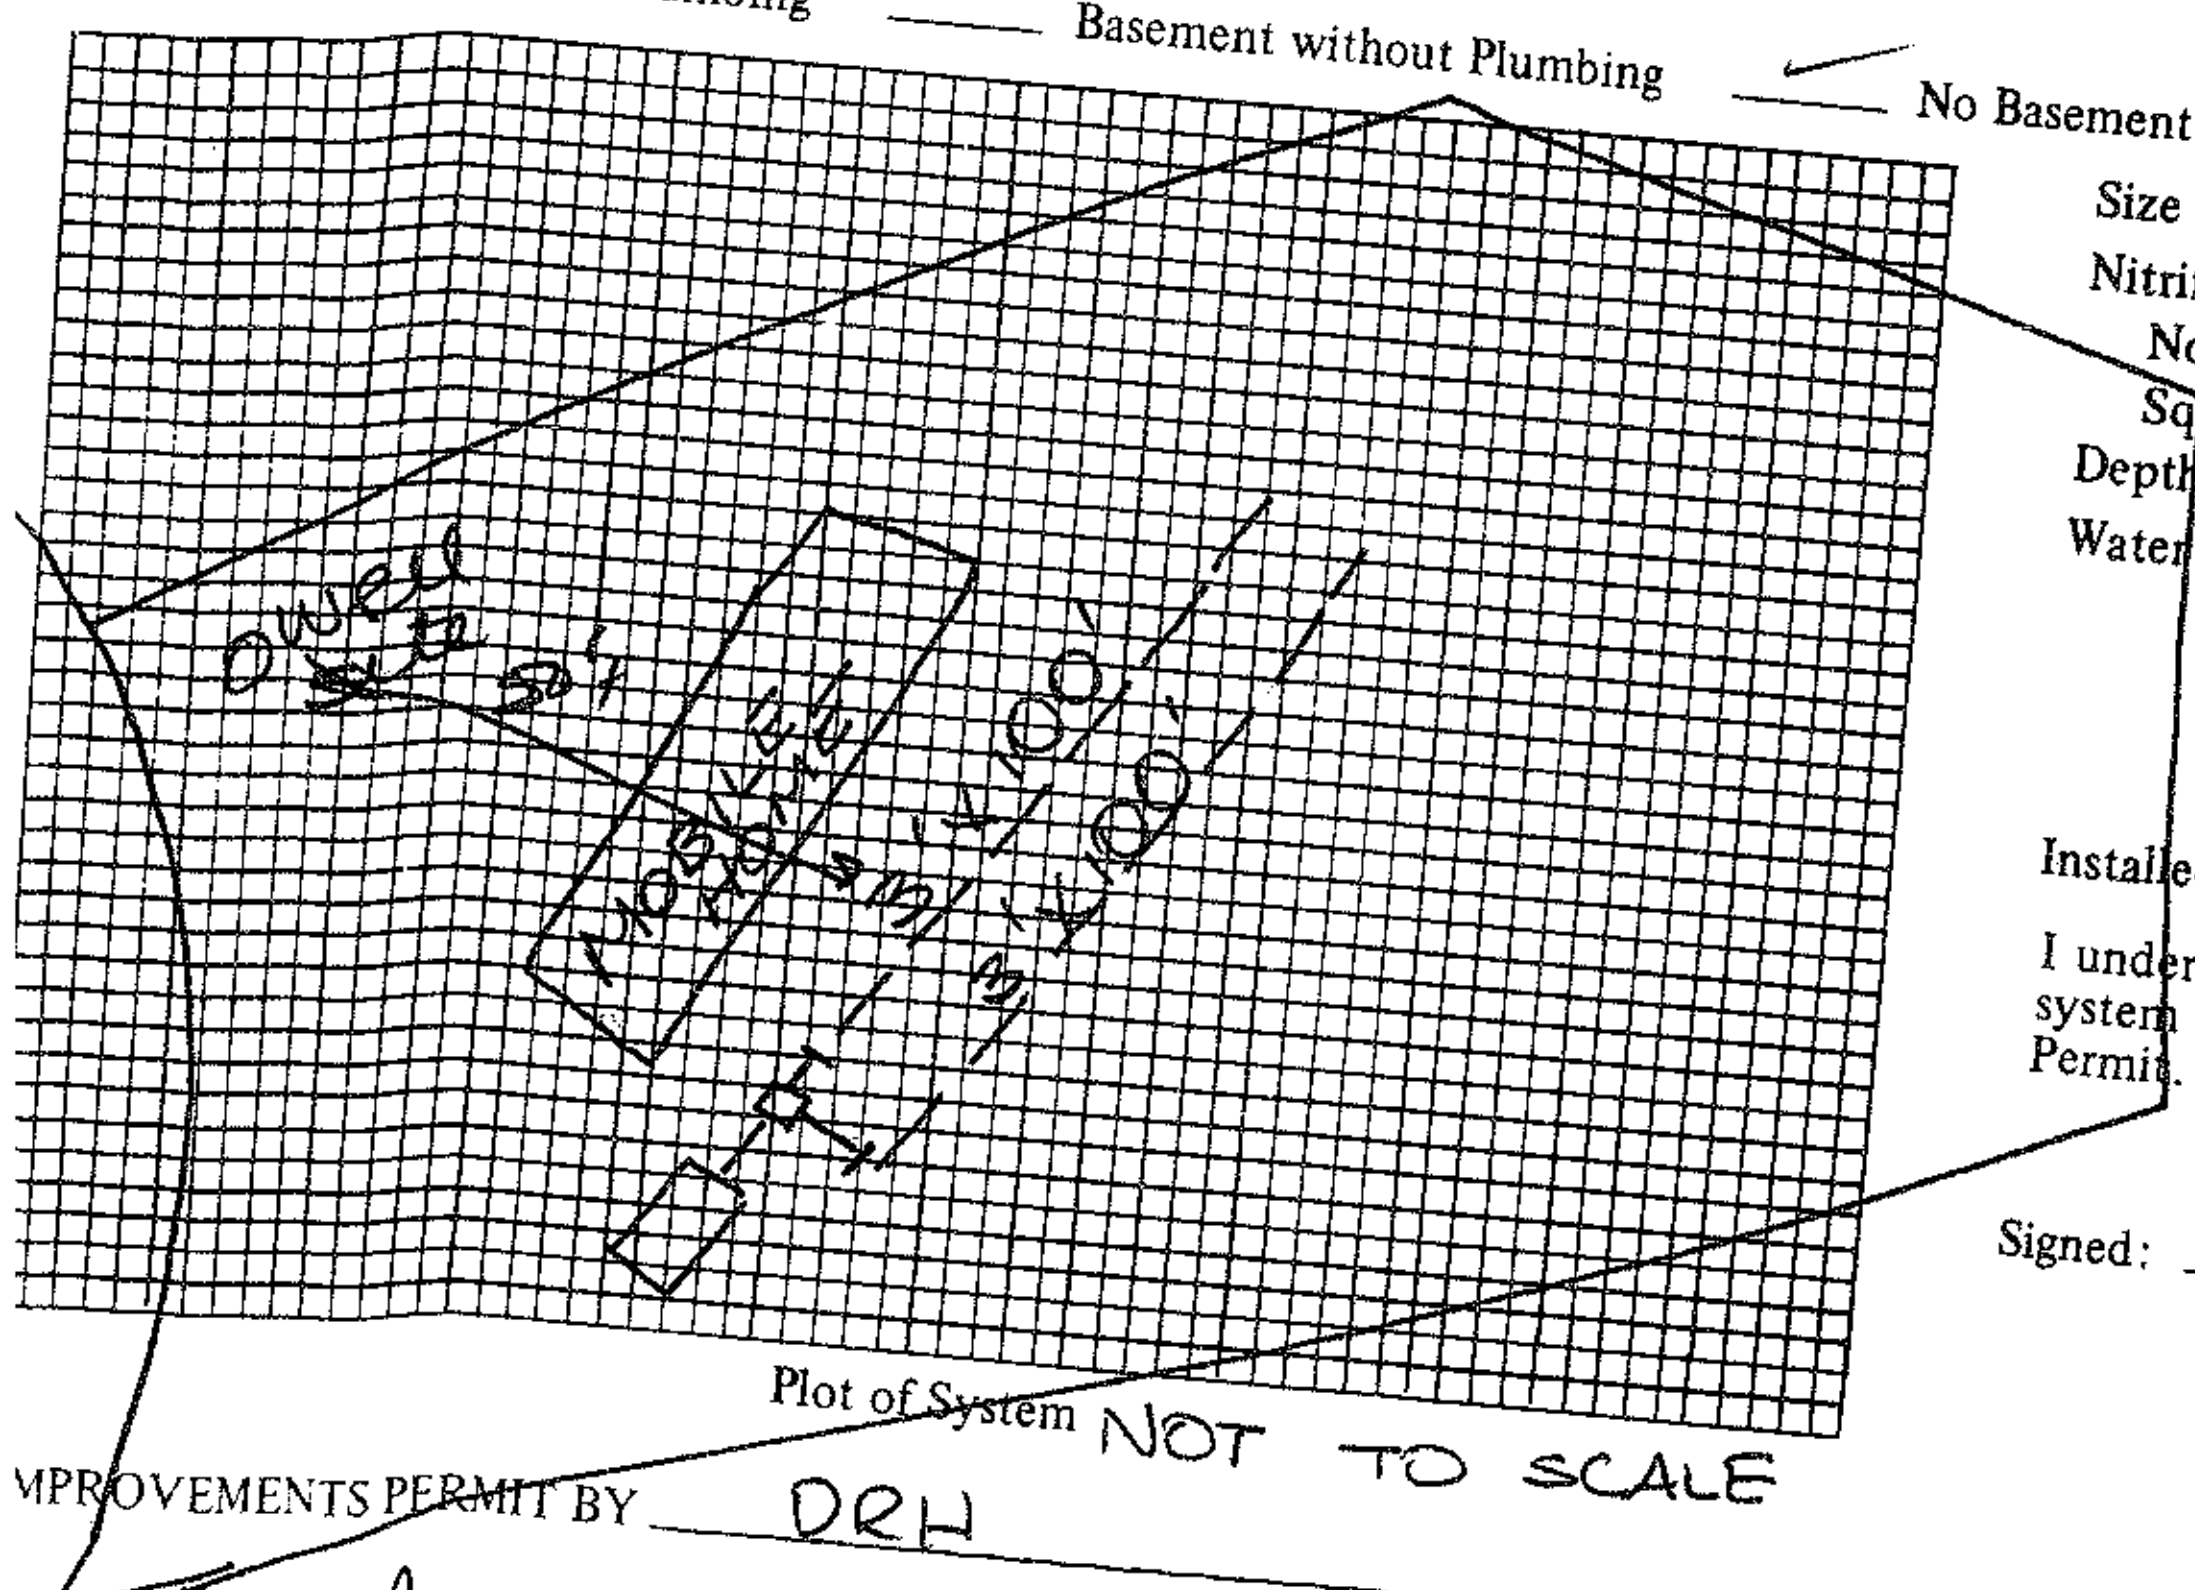


Plot of System NOT TO SCALE

Size of Tank 1000 Gals.

Nitrification Field:

No. of Lines 2

Sq. Ft. 600 Linear Ft. 200

Depth of Stone in Lines 12"

Water Supply: Individual (✓) Public ( )

Installed by Wayne Eller

I understand and agree to install septic tank system as specified on this Improvements Permit.

Signed: ______

IMPROVEMENTS PERMIT BY DRH

COMMENTS: According to Wayne Eller and his invoice #39, Mr. Crecraft has agreed to have a 2BR unit as opposed to 3BR - ACP 5/24/88

CERTIFICATE OF COMPLETION BY Andre C. Price

EXISTING SYSTEM CHECKED BY: ______ DATE 5/26/88

DATE ______

CONSTRUCTION MUST COMPLY WITH ALL OTHER APPLICABLE STATE AND LOCAL REGULATIONS.

Permit is VOID if any unauthorized changes are made in installation of system and/or if any false information is supplied in making Improvements Permit.

Health Dept. Copy: White Inspection Dept. Copy: Yellow Sanitarian's Copy: Pink Owner's Copy