4649879390

IREDELL COUNTY HEALTH DEPARTMENT

(SEPTIC TANK) IMPROVEMENTS PERMIT AND CERTIFICATE OF COMPLETION
(Ground Absorption Sewage Disposal System -- G. S. Chapter 130-Article 13C)

OWNER OR CONTRACTOR Jeffory Chatham DATE 5/26/88 PERMIT NO. ______

PHONE: Business ______ Home 872-8483

LOCATION 21N TL Flowerhouse Loop TL Rankin Hill TL Palamino Park TL Sorrell on R. S. R. No. ______

SUBDIVISION NAME Palamino Park LOT NO. 23 SECTION OR BLOCK NO. ______

House ( ) Mobile Home (X) Business ( ) Other ______

No. Bedrooms 2 No. Bathrooms 1 1/2

Garbage Disposal Unit Yes ( ) No (✓)

Auto. Dishwasher Yes ( ) No (✓)

Auto. Wash. Machine Yes (✓) No ( )

Site Suitable Yes (✓) No ( )

Lot Area ______

Character & Porosity of Soil clayey ↑ing Sap.


Percolation Rate .35 gpd/ft²

Topography 4%

Depth to Water Table 4'+

Rock or other impervious formations none observed

______ Basement with Plumbing ______ Basement without Plumbing ✓ No Basement

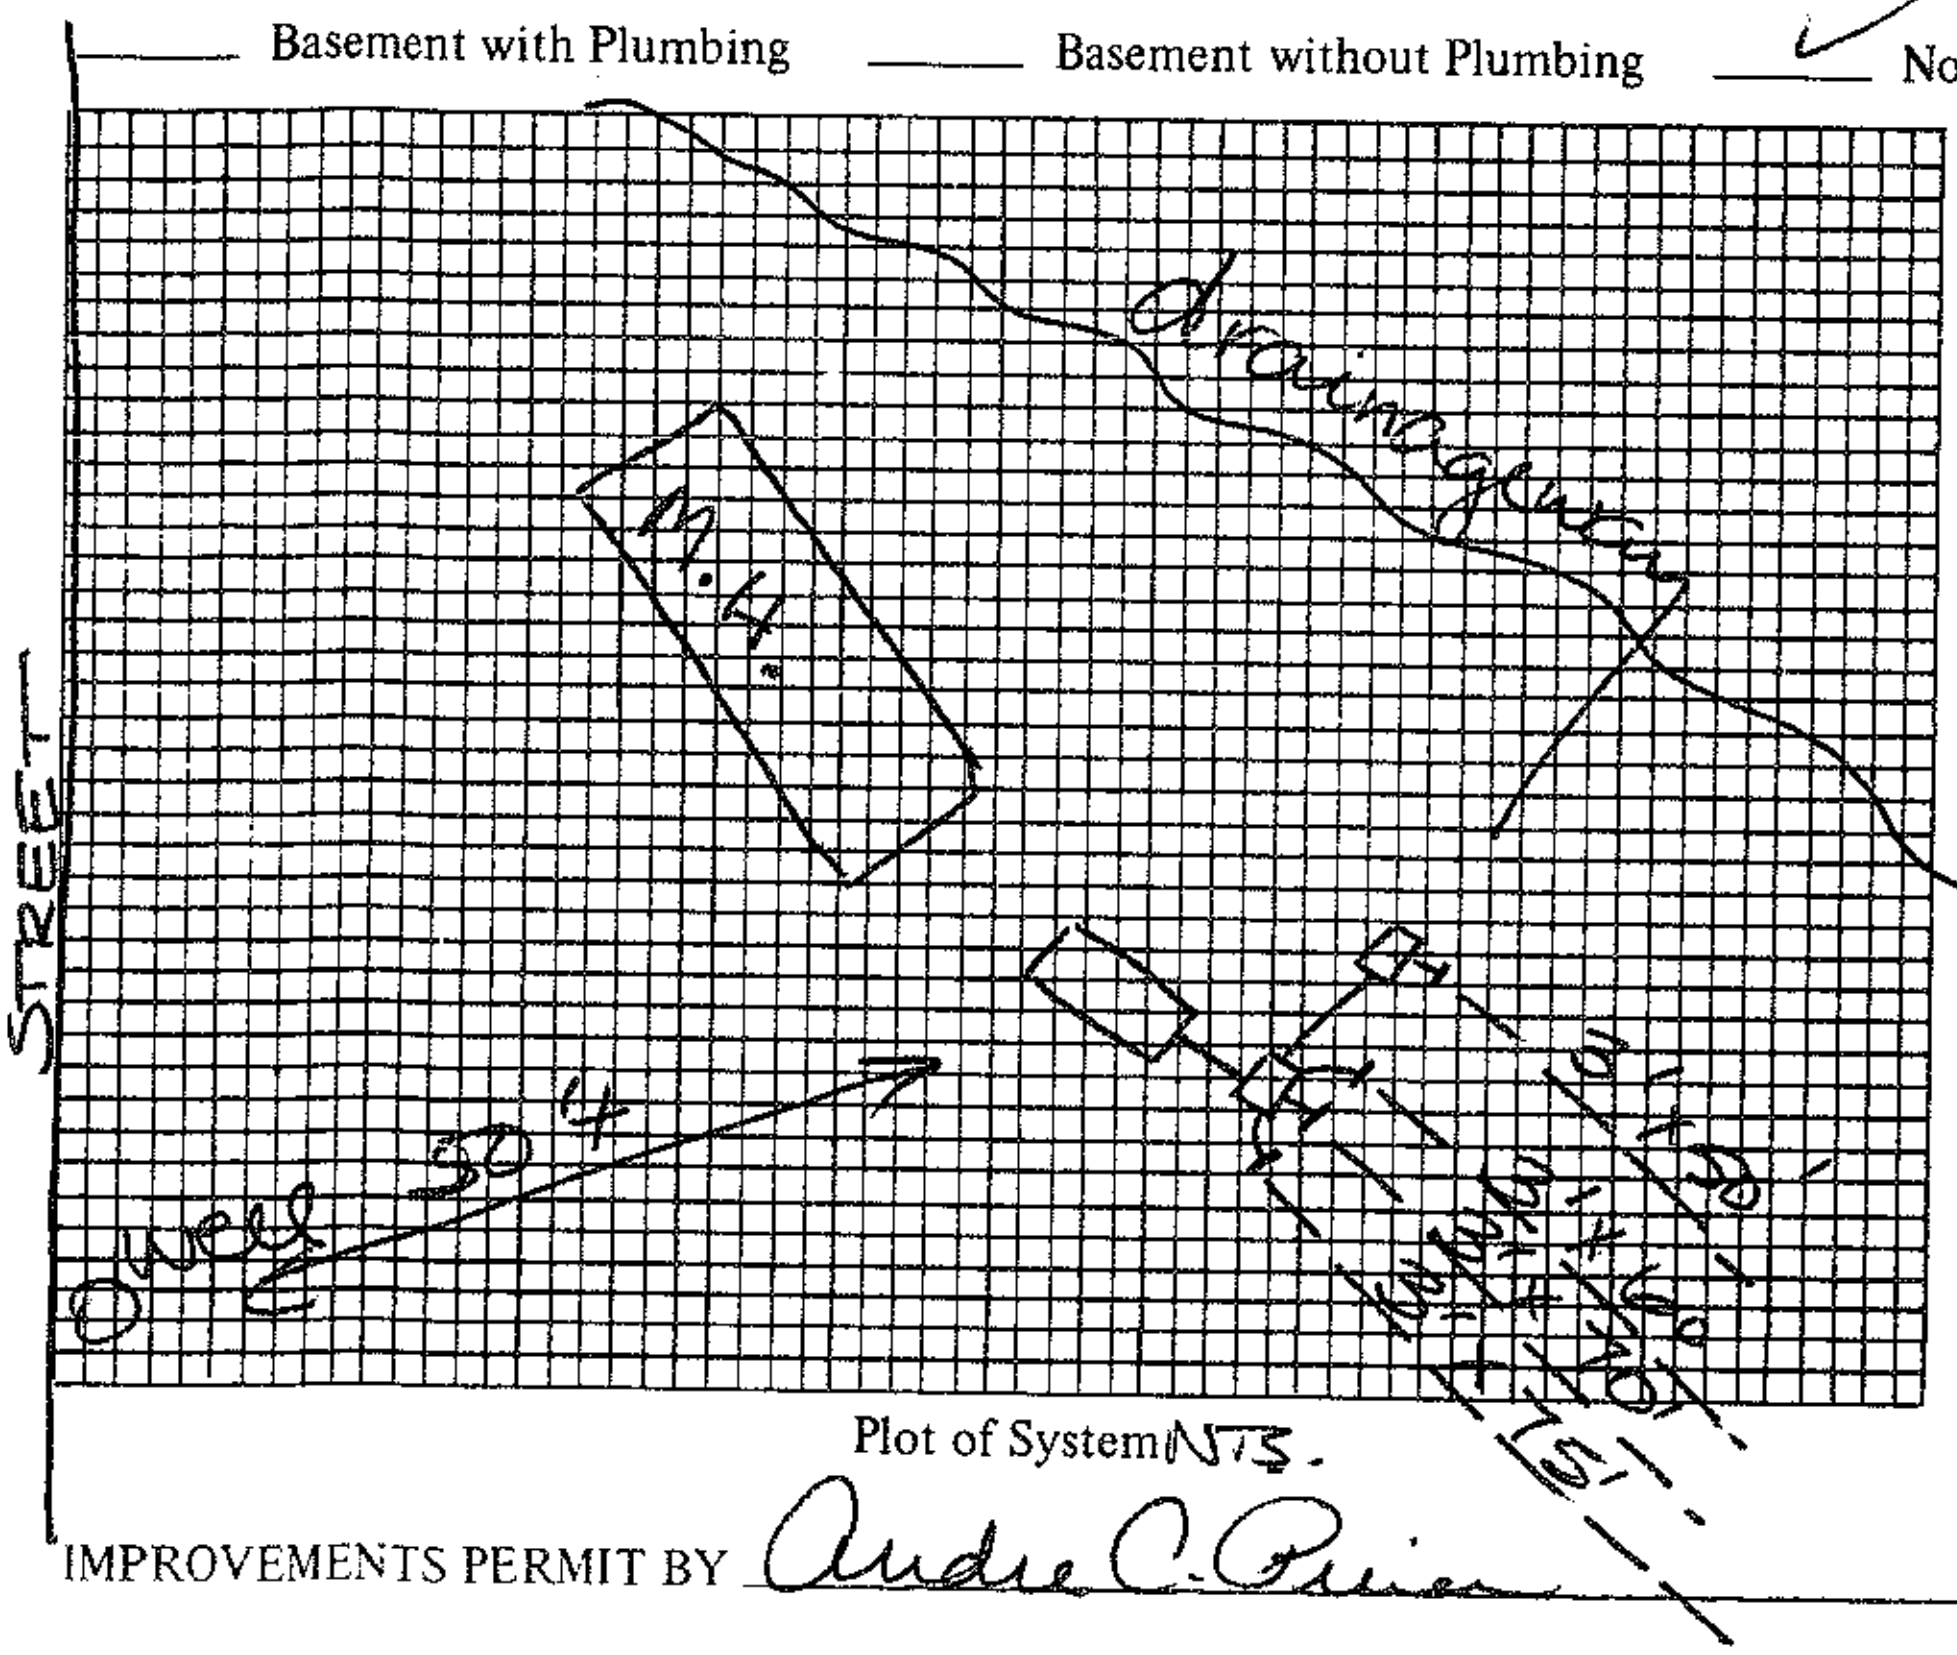

Plot of System NTS.

Size of Tank 1000 Gals.

Nitrification Field:

No. of Lines 4

Sq. Ft. 675 Linear Ft. 225

Depth of Stone in Lines 12"

Water Supply: Individual (X)

Public ( )

Installed by Wayne Eller

I understand and agree to install septic tank system as specified on this Improvements Permit.

Signed: ______

IMPROVEMENTS PERMIT BY Andre C. Price

COMMENTS: ______

CERTIFICATE OF COMPLETION BY Andre C. Price DATE 5/26/88

EXISTING SYSTEM CHECKED BY: ______ DATE ______

CONSTRUCTION MUST COMPLY WITH ALL OTHER APPLICABLE STATE AND LOCAL REGULATIONS.

Permit is VOID if any unauthorized changes are made in installation of system and/or if any false information is supplied in making Improvements Permit.

Health Dept. Copy: White Inspection Dept. Copy: Yellow Sanitarian's Copy: Pink Owner's Copy: Gold