4649-98-2457

IREDELL COUNTY HEALTH DEPARTMENT

12430

(SEPTIC TANK) IMPROVEMENTS PERMIT AND CERTIFICATE OF COMPLETION
(Ground Absorption Sewage Disposal System -- G. S. Chapter 130-Article 13C)

OWNER OR CONTRACTOR John Dafton DATE 3/12/91 PERMIT NO. 4E-3-A-3C

PHONE: Business _____ Home 528-9539

LOCATION Palomino Park, SR 1311 - 115N, TL Flower House, TL Rankin Hill TL int- park, TL. straight to cul de sac S. R. No. 1311

SUBDIVISION NAME Palomino Park LOT NO. 34 SECTION OR BLOCK NO. ~~135~~

House ( ) Mobile Home (✓) Business ( ) Other _____


No. Bedrooms 2 No. Bathrooms 2

Garbage Disposal Unit	Yes ( )	No (✓)	
Auto. Dishwasher	Yes (✓)	No ( )	
Auto. Wash. Machine	Yes (✓)	No ( )	
Site Suitable	Yes (✓)	No ( )	

Character & Porosity of Soil clay - s clay
Percolation Rate .4
Topography 2-4%
Depth to Water Table >48"
Rock or other impervious formations none found

Lot Area _____

_____ Basement with Plumbing _____ Basement without Plumbing _____ No Basement

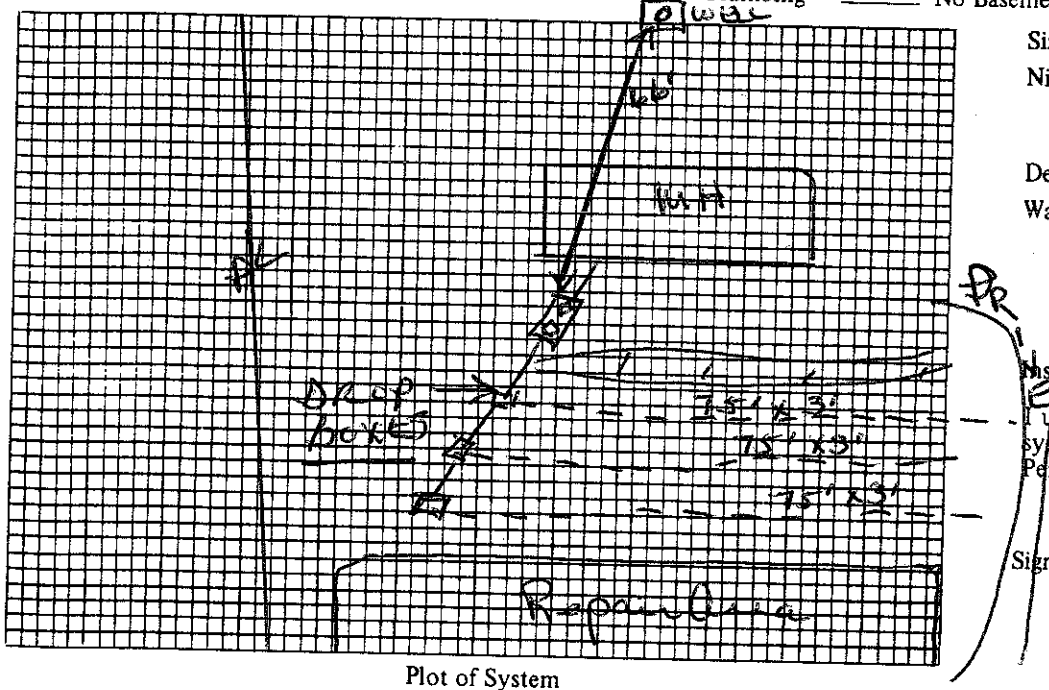

Plot of System

Size of Tank 1000 Gals.
Nitrification Field:
No. of Lines 3 @ 75'
Sq. Ft. 675 Linear Ft. 225
Depth of Stone in Lines 12"
Water Supply: Individual (✓)
Public ( )

Installed by Wayne Potts

I understand and agree to install septic tank system as specified on this Improvements Permit.

Signed: _____

IMPROVEMENTS PERMIT BY Wesley Sparks RS.

COMMENTS: _____

CERTIFICATE OF COMPLETION BY Wesley Sparks DATE 3/12/91

EXISTING SYSTEM CHECKED BY: _____ DATE _____

CONSTRUCTION MUST COMPLY WITH ALL OTHER APPLICABLE STATE AND LOCAL REGULATIONS.
Permit is VOID if any unauthorized changes are made in installation of system and/or if any false information is supplied in making Improvements Permit.

Health Dept. Copy: White Inspection Dept. Copy: Yellow Sanitarian's Copy: Pink Owner's Copy: Gold

£ 2.13 ⁰

IREDELL COUNTY HEALTH DEPARTMENT

(SEPTIC TANK) IMPROVEMENTS PERMIT AND CERTIFICATE OF COMPLETION

(Ground Absorption Sewage Disposal System -- G. S. Chapter 130-Article 13C)

OWNER OR CONTRACTOR John Grafton DATE 2/14/91 PERMIT NO. 4E-3-A-3C

PHONE Business ________ Home 528-9537

LOCATION Palmino Park, SR 1311, 115 N, (L) on first Flower House, then TL on Rankin Hill, (TL) into Palmino Park, (L) to end of road on (L) at cul de sac

SUBDIVISION NAME Palmino Park S. R. No. 1311

LOT NO. 36 SECTION OR BLOCK NO. ________

House ( ) Mobile Home (✓) Business ( ) Other ________

No. Bedrooms ~~3~~ 2 (2/22/91 AWS) No. Bathrooms 2

Garbage Disposal Unit	Yes ( )	No (✓)
Auto. Dishwasher	Yes (✓)	No ( )
Auto. Wash. Machine	Yes (✓)	No ( )
Site Suitable	Yes (✓)	No ( )

Lot Area 20,000 FT²

Character & Porosity of Soil clay - s clay


Percolation Rate .4

Topography 2-5%

Depth to Water Table > 48"

Rock or other impervious formations none found

____ Basement with Plumbing ____ Basement without Plumbing ✓ No Basement

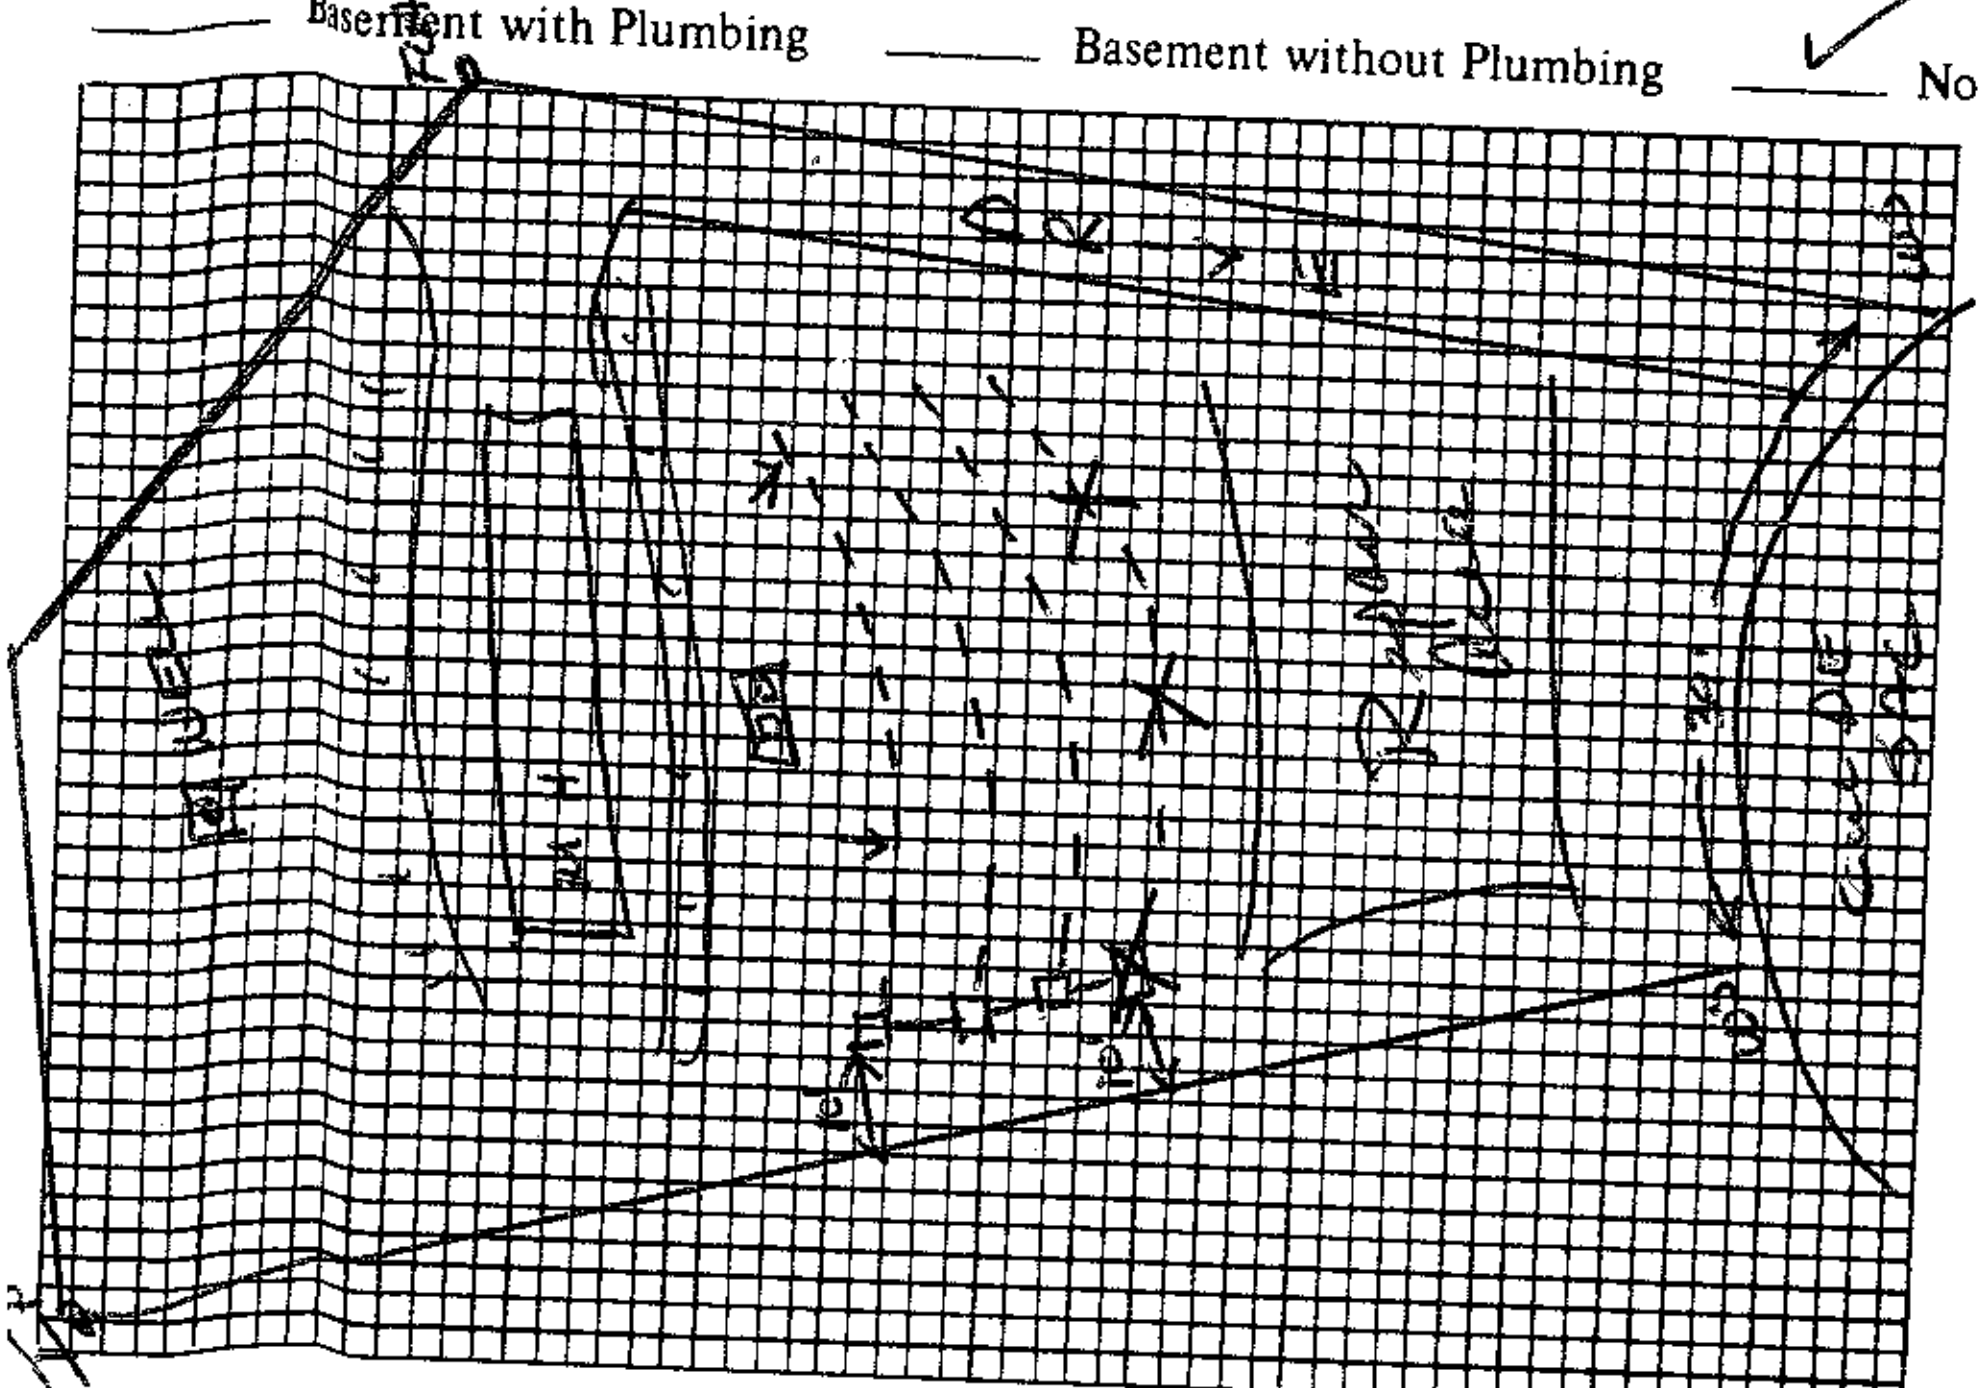

Plot of System

Size of Tank 1000 Gals.

Nitrification Field:

No. of Lines ~~8~~ 3 at 75' 2/22/91 AWS

Sq. Ft. 900 Linear Ft. 300

Depth of Stone in Lines 12"

Water Supply: Individual (✓)

Public ( )

Installed by ________

I understand and agree to install septic tank system as specified on this Improvements Permit.

Signed: John A Grafton

IMPROVEMENTS PERMIT BY Wesley Sparks R.S. ~~Keep trenches at 36" depth~~ AWS 2/14/91

COMMENTS: Keep trenches 36" deep no deeper. Use Drop Boxes as shown on sketch. 10' inside P/L at all points. Drain lines must not extend into drive way. 2/22/91 Only 3 drain lines are required.

CERTIFICATE OF COMPLETION BY ________

EXISTING SYSTEM CHECKED BY: ________ DATE ________

CONSTRUCTION MUST COMPLY WITH ALL OTHER APPLICABLE STATE AND LOCAL REGULATIONS. DATE ________

Permit is VOID if any unauthorized changes are made in installation of system and/or if any false information is supplied in making Improvements Permit.

Health Dept. Copy: White Inspection Dept. Copy: Yellow Sanitarian's Copy: Pink Owner's Copy: Gold